

1NO INTERNALLY ILLUMINATED PROJECTING SIGN FIXED TO BUILDING FASCIA. COMPRISING BLACK POWDERCOATED FRAMEWORK, POWDERCOATED ALUMINIUM PANEL WITH CUT OUT LETTERING. LETTERS TO RECEIVE RED PERSPEX TO FACES WITH KEY LINE OUTLINES. STRUCTURAL ENGINEER TO ADVISE ON ALL FIXING DETAILS. REFER TO 106.47/306 FOR DETAILS
AS APPROVED UNDER REFS: 123182/AO/2019 (ADVERTISEMENT)

MAIN EVERYMAN SIGN TO SIT BEHIND GLAZING, COMPRISING INDIVIDUAL BRASS TRAY LETTERS WITH WARM WHITE NEON. STRUCTURAL ENGINEER TO ADVISE ON ALL FIXING DETAILS. REFER TO 106.47/306 FOR DETAILS
AS APPROVED UNDER REFS: 123182/AO/2019 (ADVERTISEMENT)

1 PROPOSED QUAY STREET ELEVATION
SCALE 1:100 @ A1 / 1:200 @ A3

SCALE IN METRES
0 1 2 3 4 5

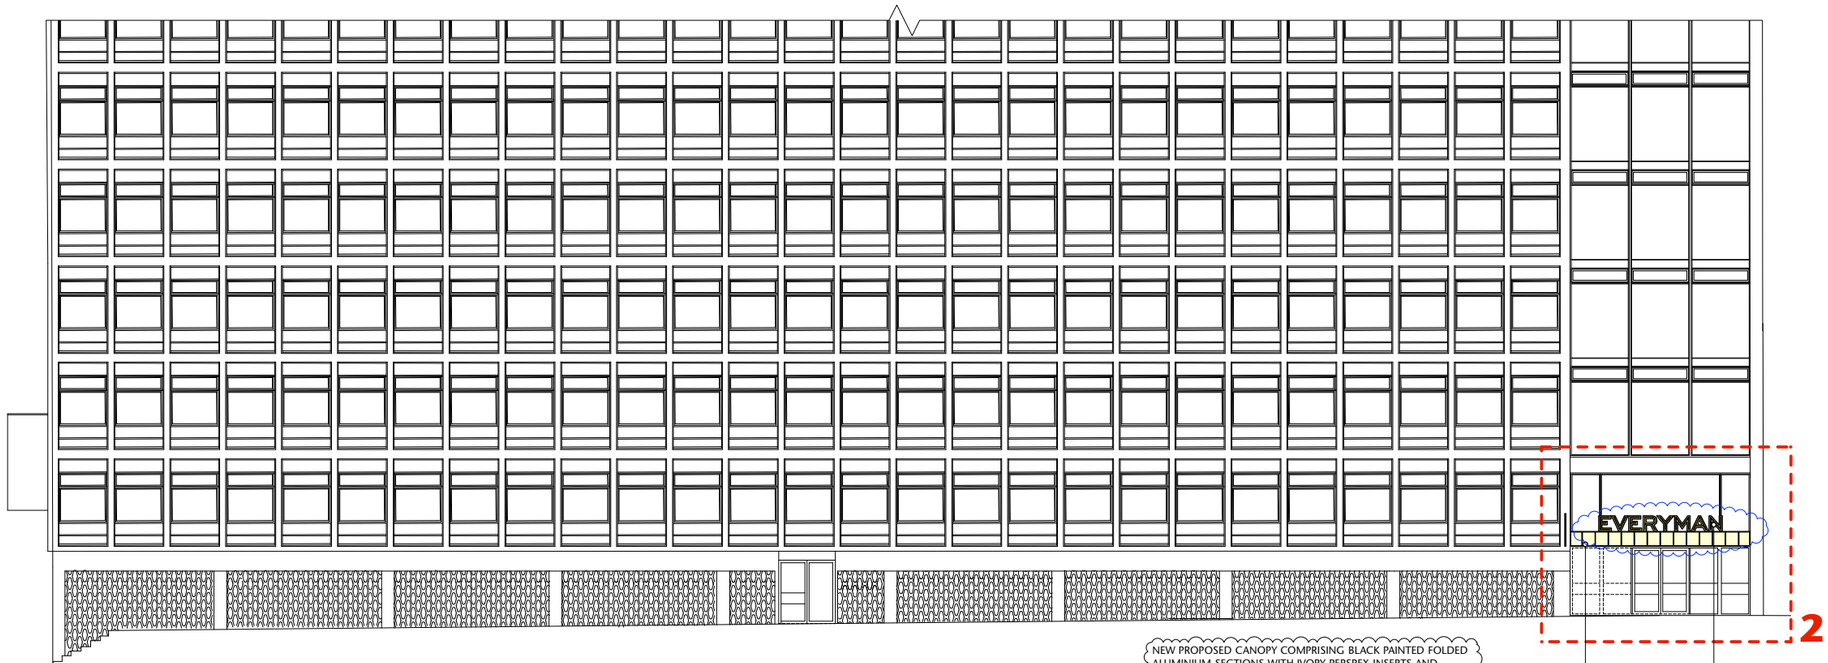

NEW PROPOSED CANOPY COMPRISING BLACK PAINTED FOLDED ALUMINIUM SECTIONS WITH IVORY PERSPEX INSERTS AND INTERNAL ILLUMINATION WITH WHITE LED. STRUCTURAL ENGINEER TO ADVISE ON ALL INTERNAL STRUCTURE. REFER TO 106.47/306 FOR DETAILS

MAIN EVERYMAN SIGN TO SIT EXTERNALLY ON TOP OF CANOPY AT FRONT. SIGN COMPRISING INDIVIDUAL BRASS TRAY LETTERS WITH WARM WHITE NEON.
STRUCTURAL ENGINEER TO ADVISE ON ALL FIXING DETAILS.
REFER TO 106.47/306 FOR DETAILS
AS APPROVED UNDER REFS: 123182/AO/2019 (ADVERTISEMENT)

2 PROPOSED ST JOHN'S GARDEN ELEVATION
SCALE 1:100 @ A1 / 1:200 @ A3

SCALE IN METRES
0 1 2 3 4 5

QUAY STREET

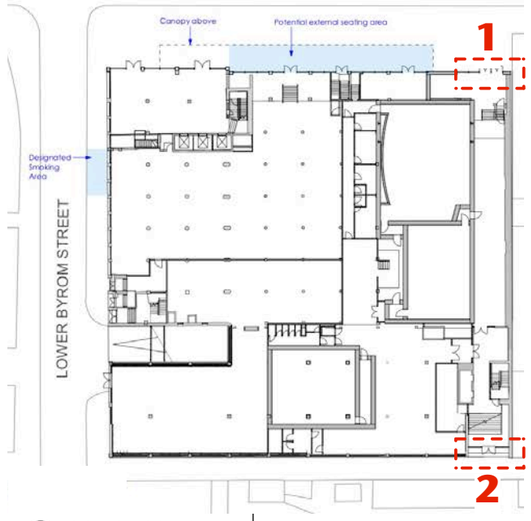

3 SIGNAGE LOCATION PLAN
NOT TO SCALE

Notes

This drawing should not be scaled. The contractor is to verify all dimensions and conditions on site. This drawing is the property of Fusion and they reserve the copyright. It is issued on the understanding that it will not be copied, reproduced or disclosed in whole or in part to any unauthorised party without written permission from Fusion

NOTE:

-ALL DIMENSIONS TO BE SITE SURVEYED PRIOR TO ANY MANUFACTURE

-ALL ROD DRAWINGS TO BE PROVIDED FOR SIGN OFF BY FDA BEFORE MANUFACTURE

-TO BE READ IN CONJUNCTION WITH 106.47/306 FOR FURTHER SIGNAGE DETAILS

A	20.03.2019	SCALE BARS ADDED, NOTES REVISED
B	28.03.2019	DRAWING REVISED
C	17.04.2019	ISSUED FOR CONSTRUCTION
D	29.05.2019	SIGN REF 1 - PROJECTING SIGN UPDATED TO 40mm TO SUIT PLANNERS COMMENTS. REVISED TO INTERNALLY ILLUMINATED SIGN INSTEAD. SIGN REF 2 - MOVED EXTERNALLY ON TOP OF CANOPY.
E	26.09.2019	ST. JOHNS GARDEN ENTRANCE CANOPY REVISED FOR PLANNING

FUSION
design and architecture

4 Risborough Street London SE1 OHE
Tel: 020 7928 9982 Fax: 020 7928 9994
email : mail@fusiondna.co.uk

Job Name:	**EVERYMAN CINEMA MANCHESTER**
Site Address:	ABC BUILDING, 23 QUAY STREET, MANCHESTER, M3 4AE
Drg Name:	PROPOSED EXTERNAL SHOPFRONTS - SIGNAGE LOCATIONS
Status:	FOR PLANNING
Drawn by:	EM / CN
Checked by:	LW
Scale:	AS SHOWN
Date:	SEPTEMBER 2019
Job/Drg N°:	**106.47/305**
	E