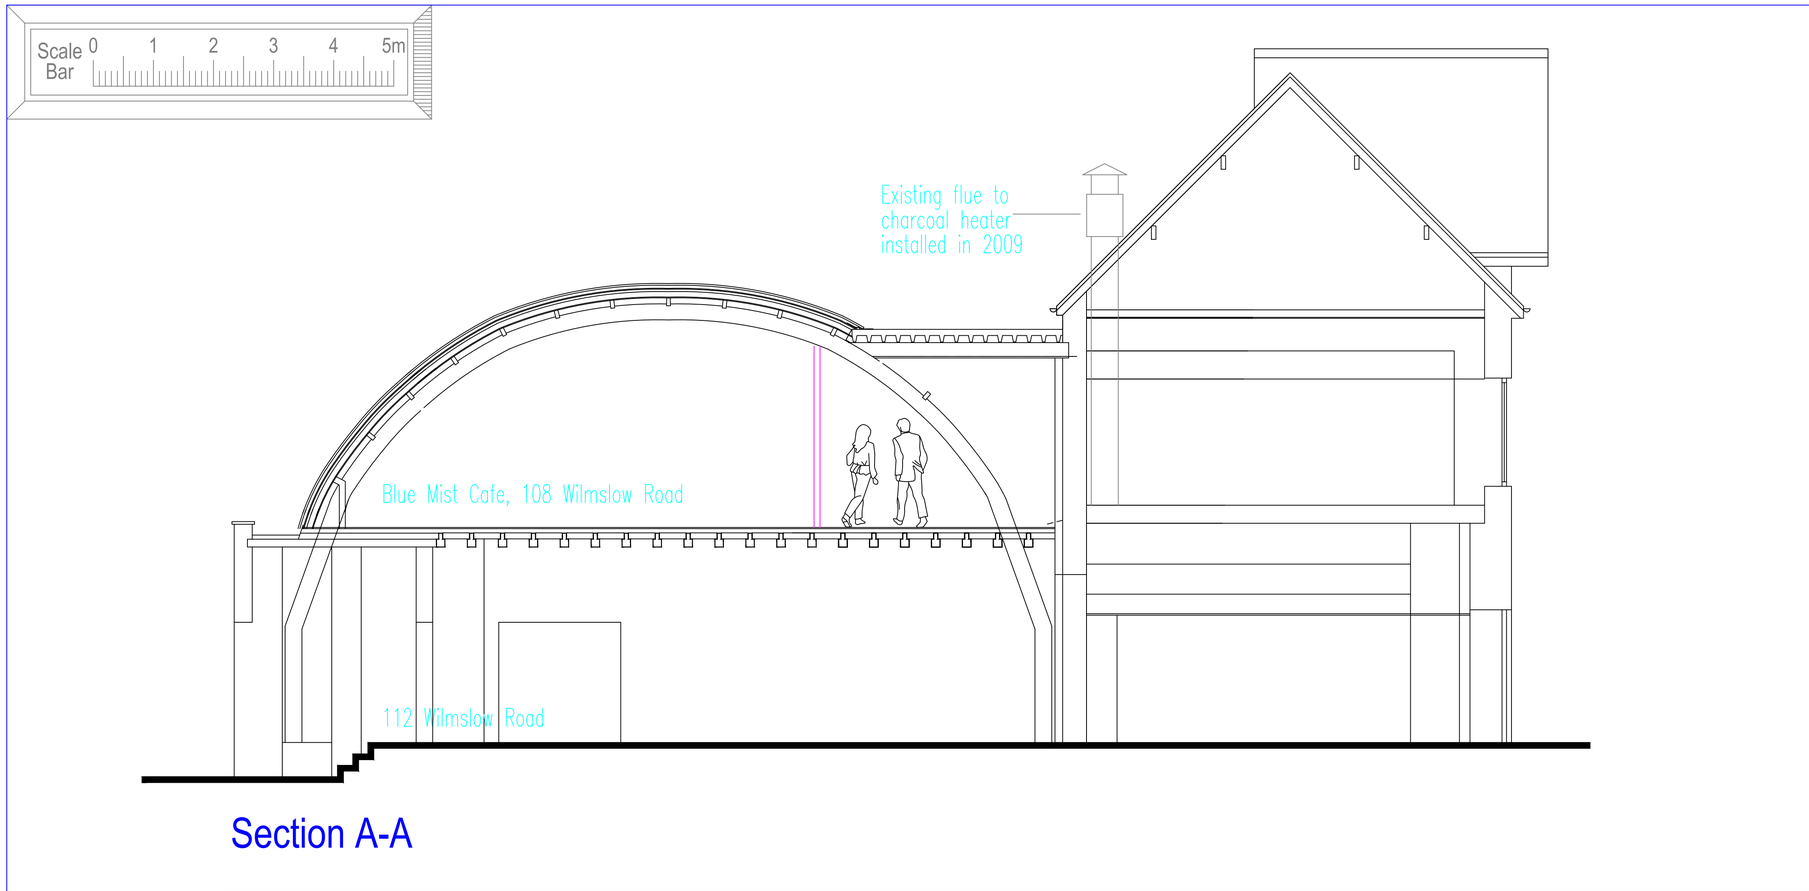

Section A-A

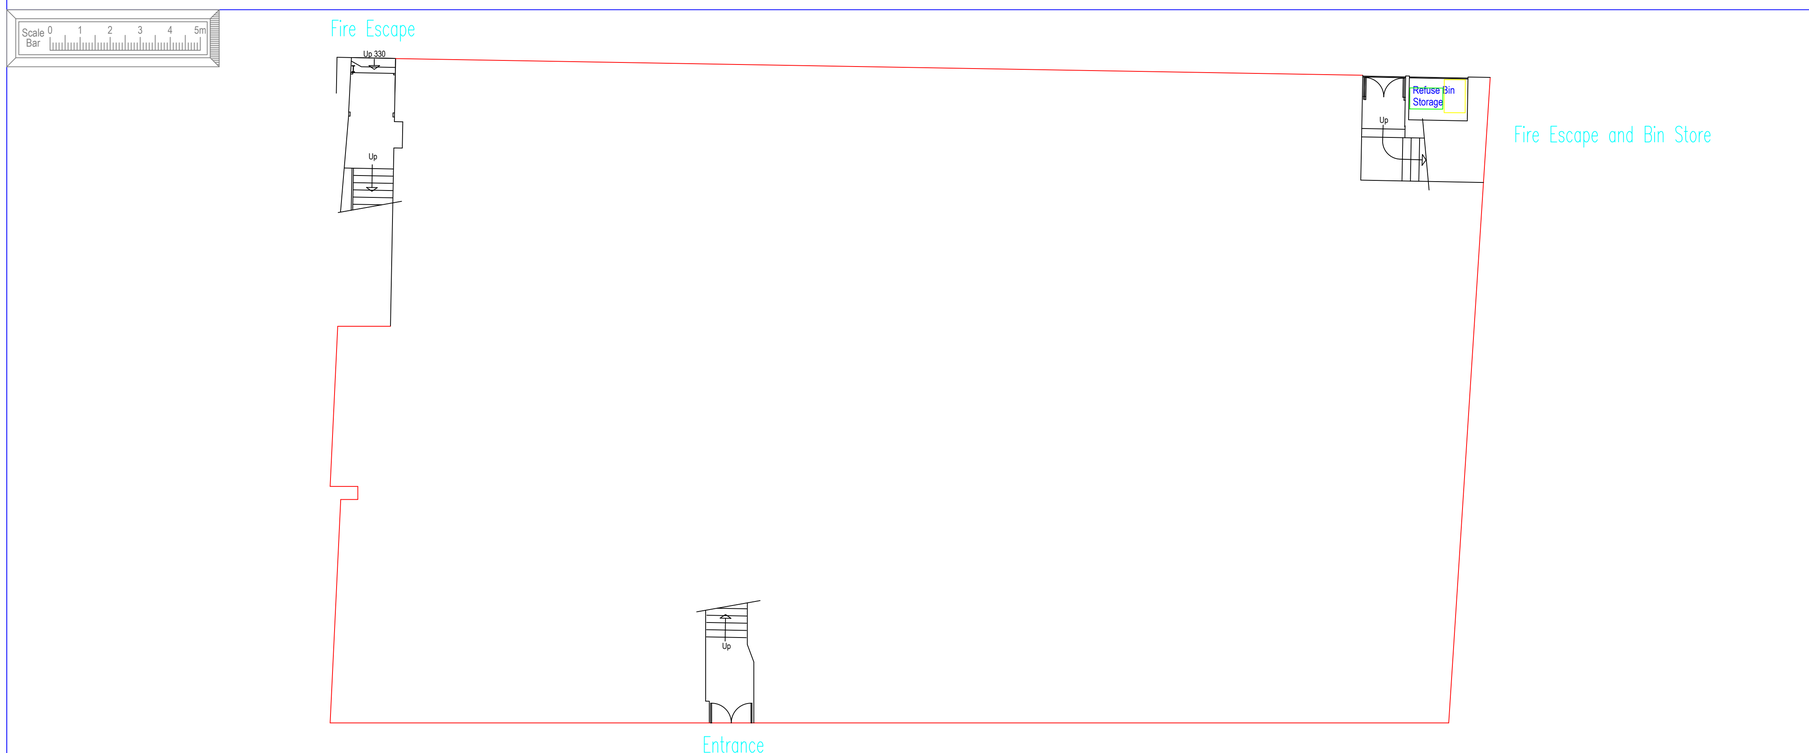

Ground Floor Plan - Scale 1:100

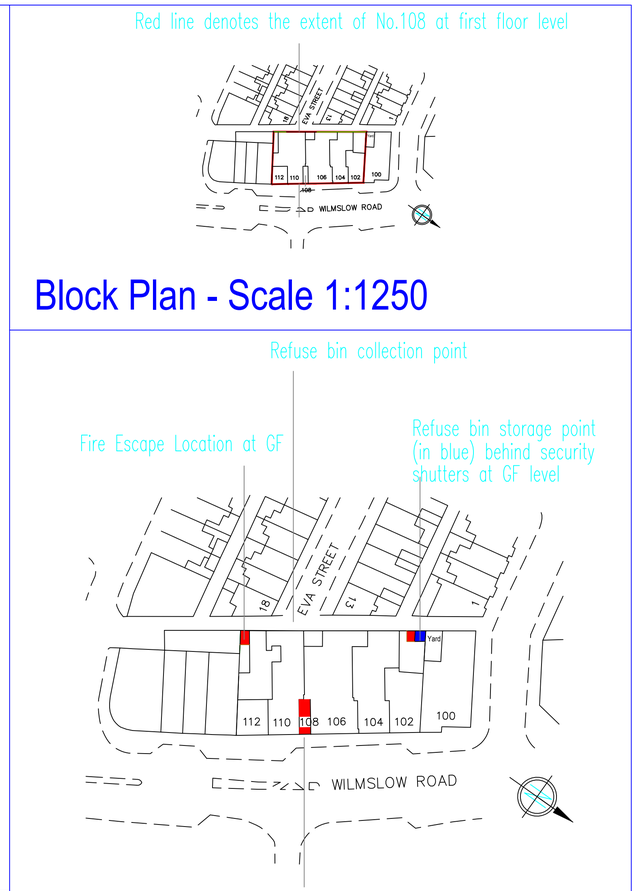

Block Plan - Scale 1:250

Site Location Plan - Scale 1:500

Rev.	Mod. Notes	Date	By
A	Issued for planning	7 Oct 19	DAP

Client
Blue Mist Cafe

Location
108, Wilmslow Road
Rusholme, M14 5AJ

Job Title
Planning Application For Change Of Use From A3 to Sui Generis Shisha Cafe Operating Till 22:30 / 23:00 hours

Drawing Title
Section A-A, Site Location Plan, Location of Ground Floor Refuse Storage and Emergency Exits

Scale 1:50,1:100,1:500,1:1250
Sheet A1
Date Oct 19
Drawn by DAP

Dwg. No. 19/31-03
Rev. A