
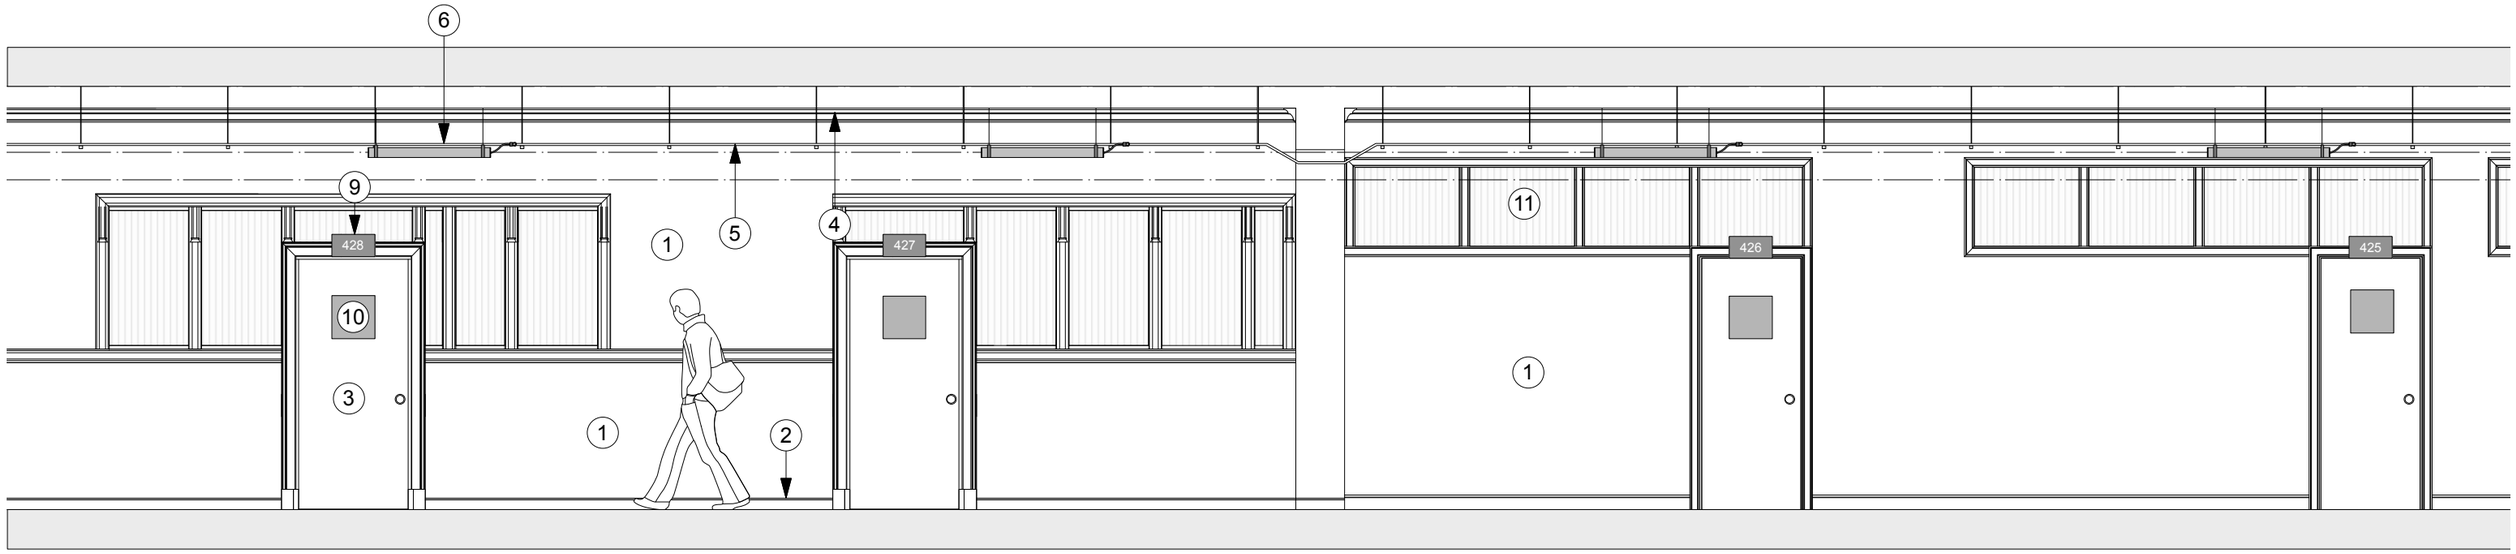


1 Typical corridor elevation
Scale: 1:50

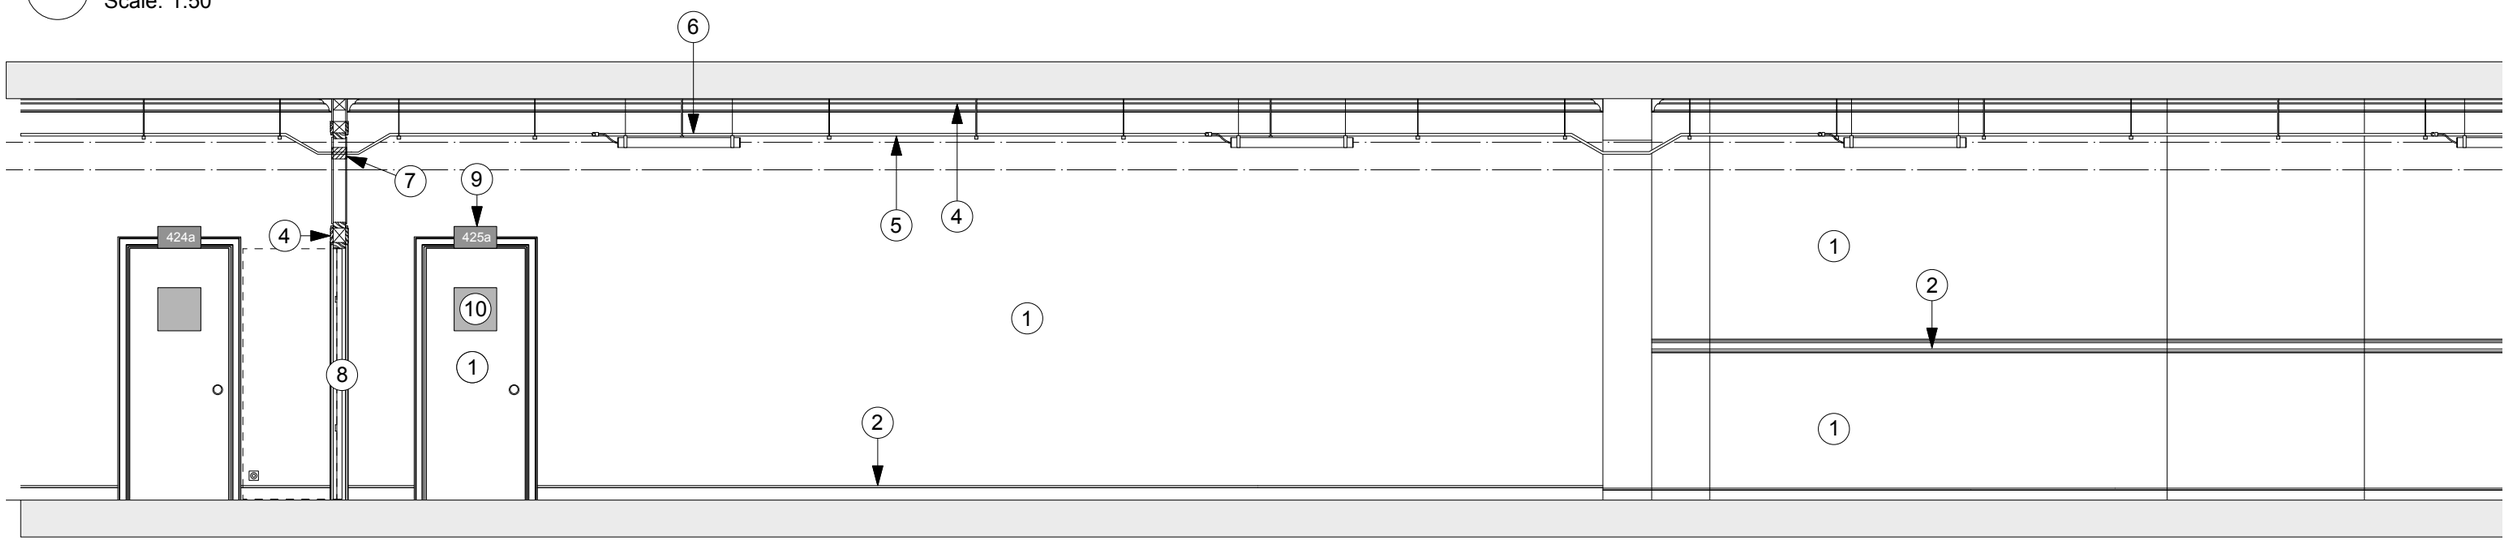

2 Typical corridor elevation
Scale: 1:50

0 1 2 M

Key

1. Walls - painted and decorate
2. Skirtings, architraves and trims painted and decorated
3. Doors to offices - painted and decorated
4. Soffits, cornices, downstand beams - painted and decorated
5. Cable tray subject to M&E specifications
6. Suspended luminaire as M&E lighting schedule
7. Ablative coated fire batt
8. New fire doors as PL53
9. Unit number signage
10. Tenant display logo board
11. Existing reeded glass cleaned

Notes:
Subject to M&E design and specifications
Read in conjuction with specifications and schedules

Revisions

P1 Issued for planning 28.06.19

Hutchison Kivotos Architects 2 Whites Grounds London SE1 3LA 020 7403 7323 email: info@hkarchitects.co.uk

PLANNING	Dwg. No. 316.PL.53
Project Manchester Royal Exchange, Southern Offices	**Drawing title** Proposed typical corridor elevation
Client BVK	**Scale** 1:50 @ A3 **Rev** P1
	Drawn by VL **Date** June 2019

Do not scale. All dimensions to be confirmed on site.
Information contained in this drawing is the sole copyright of Hutchison Kivotos Architects Ltd. and is not to be reproduced without permission.