




EXISTING

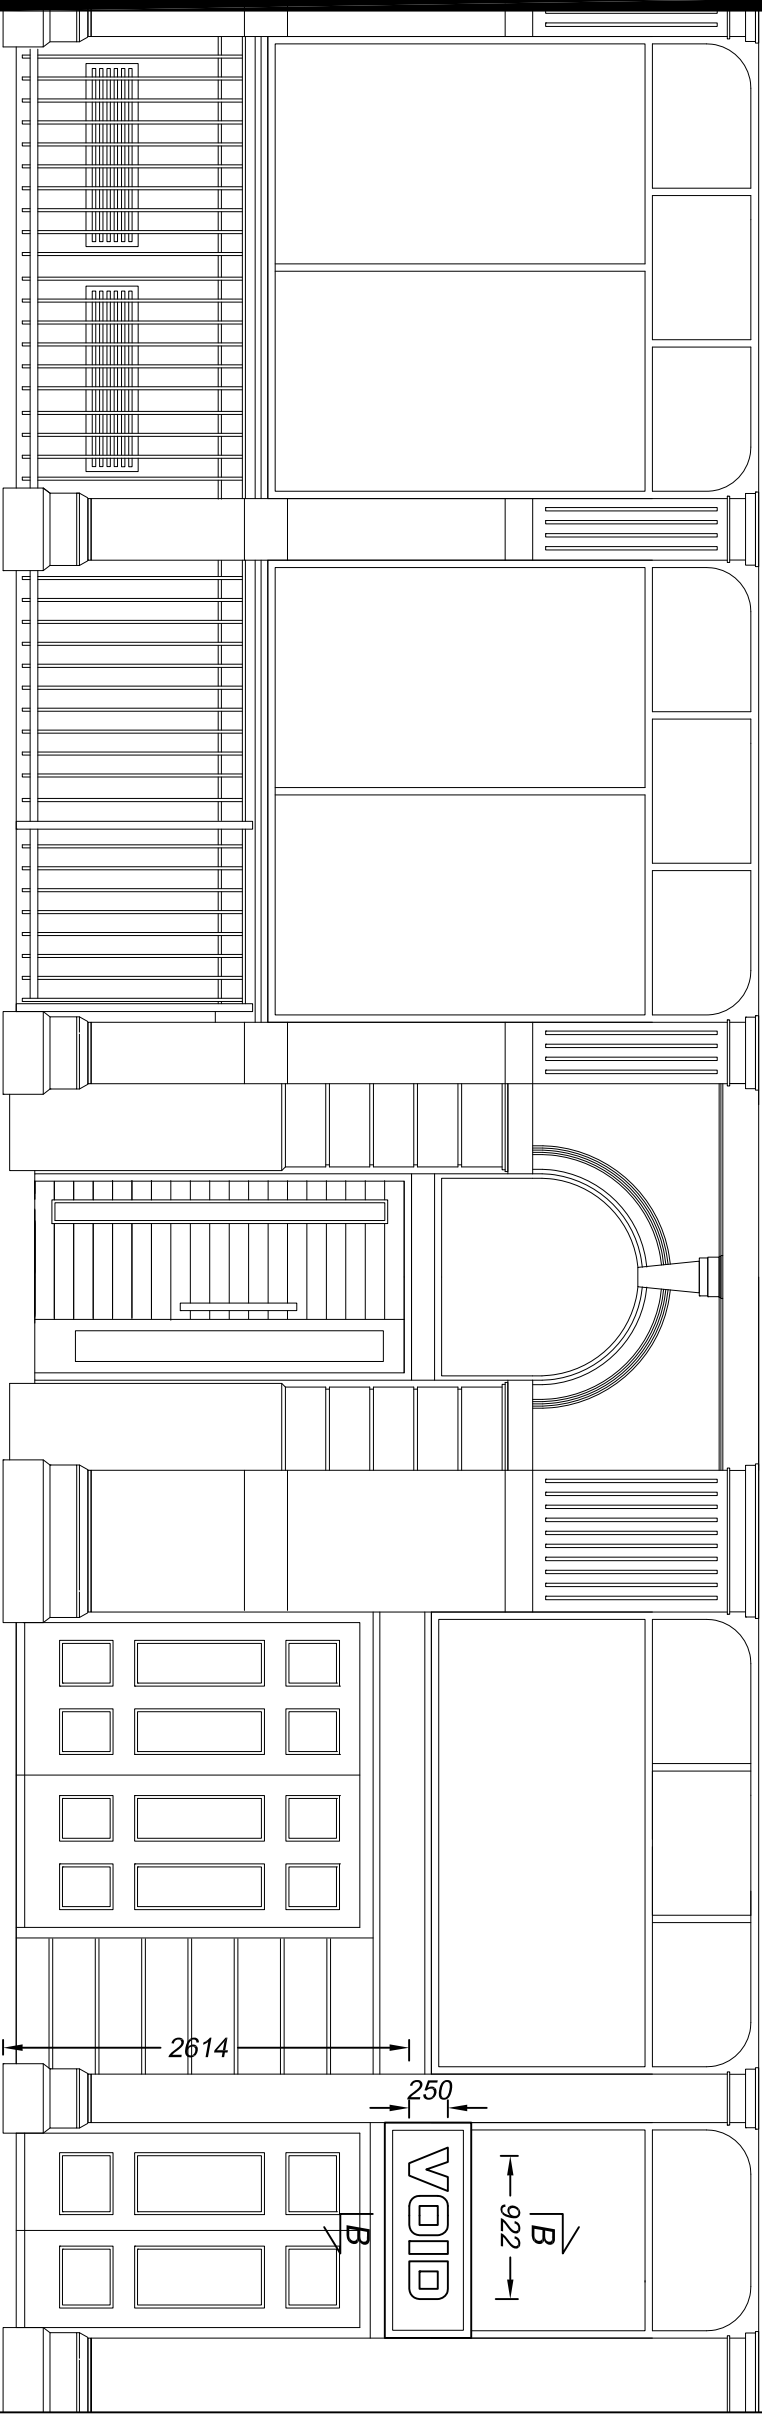

Richmond St Elevation
Scale 1:50

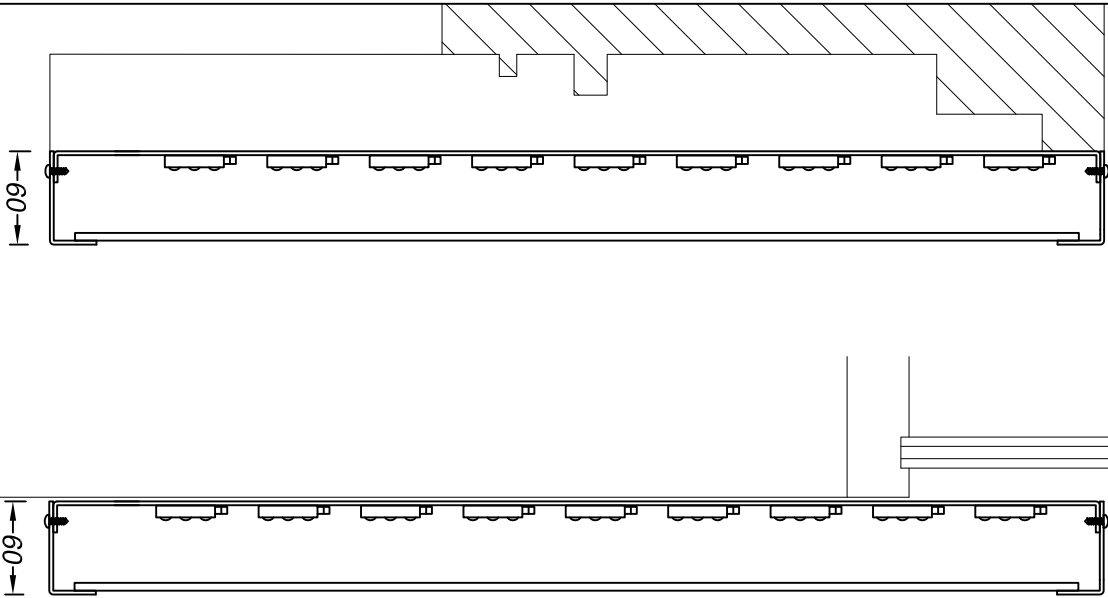


Section A-A
through the text
Scale 1:5

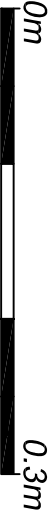

Section B-B
through the text
Scale 1:5

Folded and welded 2.5mm aluminium rim and return frames hold 5mm opal acrylic front panels. Opaque black vinyl text is applied to the front of the opal acrylic faces.
Fitted with white LEDs for internal illumination of the acrylic.

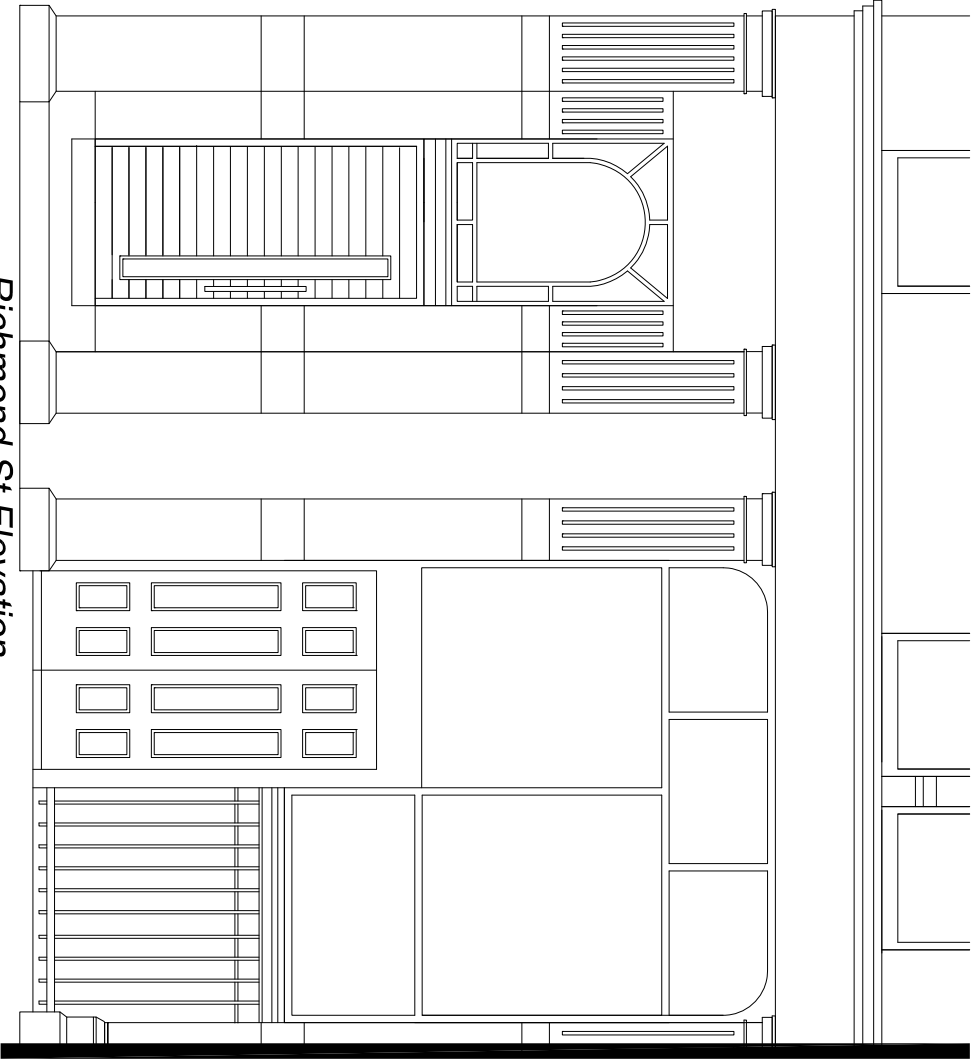

Richmond St Elevation
Scale 1:50

		Technical Signs	
Floor 1 - Unit 3 Hille Business Centre 132 St Albans Road Watford, Herts, WD24 4AE Tel: 01923 811999 Fax: 01923 811998 E-mail: info@technicalsigns.co.uk		Client: The Brewers Address/Job details 4 Canal St Manchester M1 3HE	
Existing Signage		Scale: As specified (A3)	
Drawn by DN		Date 13/11/19	
Drawing No 396244-2		Rev	