



KI

-

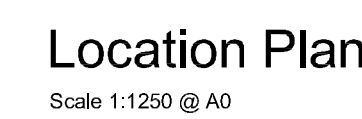

Existing Site - Utility Information

Scale 1:200 @ A1

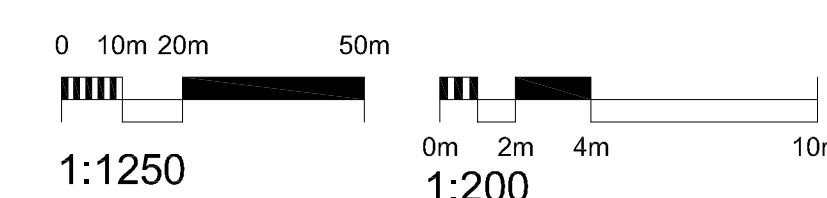

AHR Building Consultancy Ltd
5th Floor
55 Princess Street
Manchester
M2 4EW
United Kingdom

T +44(0)161 8287900
E manchester@ahr.co.uk
www.ahr.co.uk

client
King David High School

project

Replacement Girls Yavneh Block

Existing Site
Utilities Information

project number 2015.00871.006	scale As Indicated	@A0
drawing number 50.001	rev	issue status Planning

This drawing is to be read in conjunction with all related drawings. All dimensions must be checked and verified on site before commencing any work or producing shop drawings. The originator should be notified immediately of any discrepancy. This drawing is copyright and remains the property of AHR.