


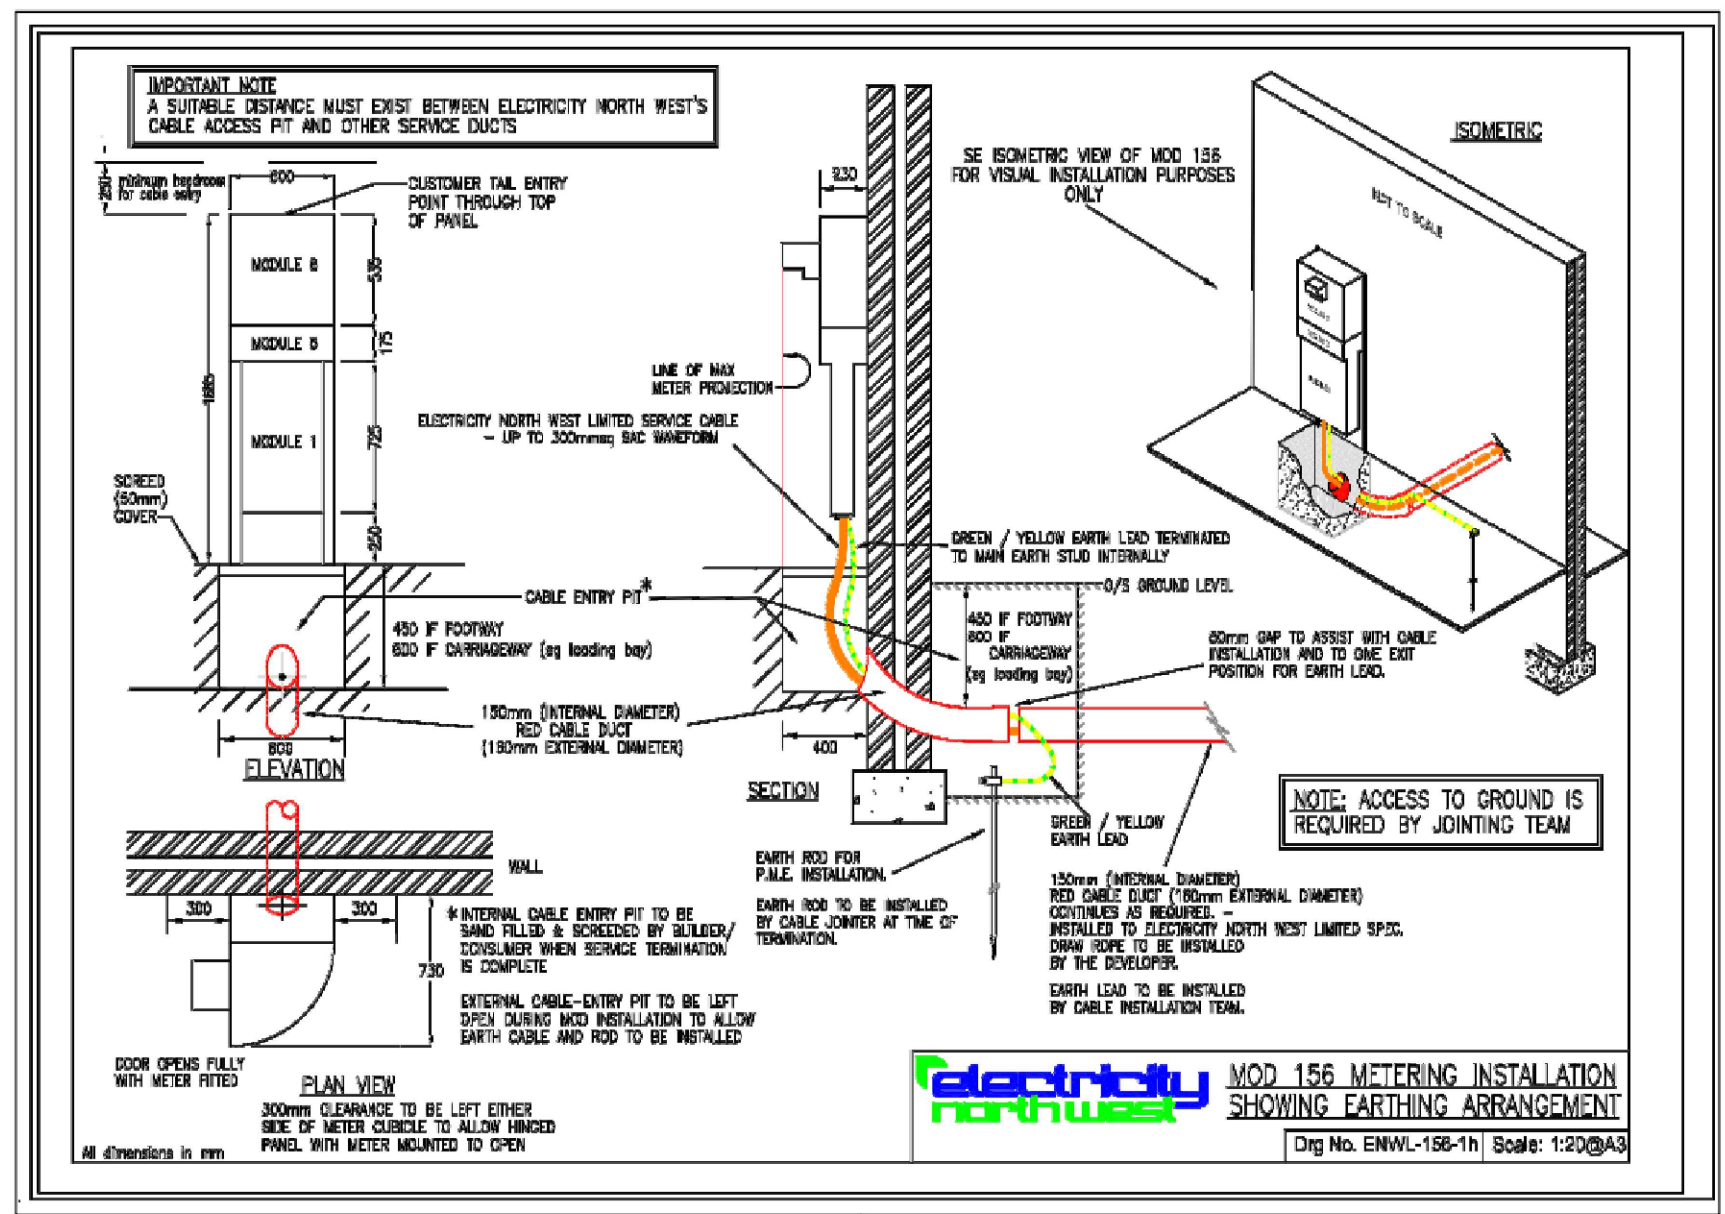


Notes:

1. This drawing is subject to copyright and is not to be reproduced in part or whole without approval.
2. Do not scale this drawing - check all dimensions on site.
3. This drawing shall be read in conjunction with the project specification (s) and all other contract documentation.
4. All dimensions are in millimetres unless otherwise stated.

Legend

- L.V. CABLE TRAY
- I.T. CABLE BASKET
- LIFE SAFETY CABLE CONTAINMENT
- GENERAL LANDLORDS CIRCUITING CONTAINMENT
- LANDLORDS DISTRIBUTION BOARD
- FLOOR LEVEL BEDROOM SECTION BOARD

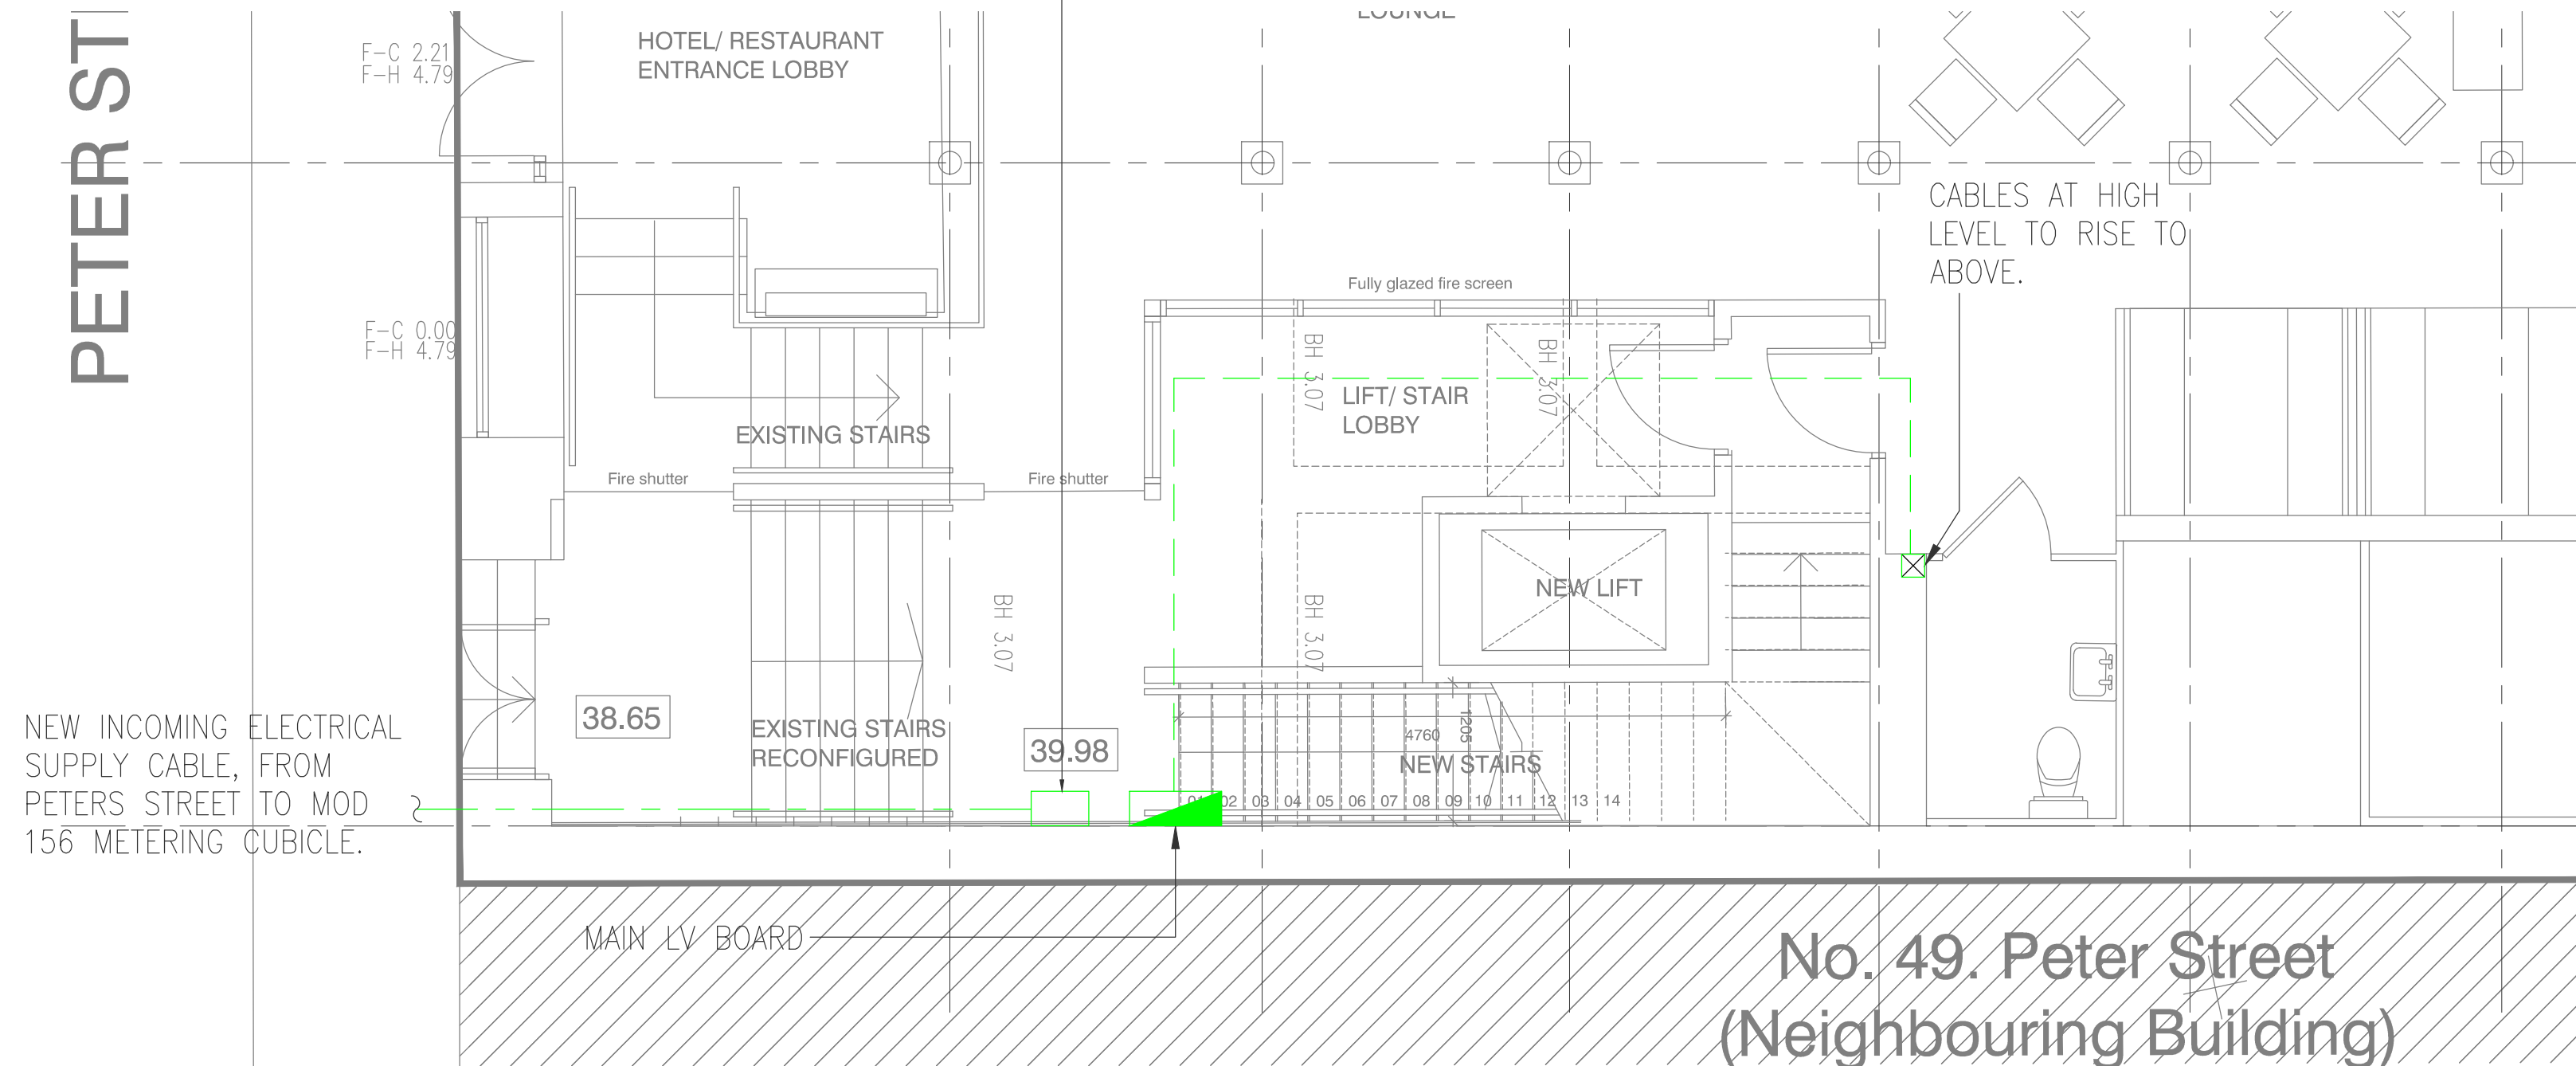

P2	17.12.18	UPDATED TO SUIT REVISED ARCHITECTS LAYOUT	PW
P1	07.12.18	PRELIMINARY ISSUE.	PW
Rev:	Date:	Status/Amendments:	By:

Zerum MEP
Jordan Street
Manchester
M15 4PY
Tel: 0161 667 0990
Email: info@zerum.co.uk



Client:

Exclusive Investments

Project:

47 Peter Street

Drawing Title:

ELECTRICAL SERVICES
DISTRIBUTION AND CONTAINMENT
GROUND FLOOR

Drawn By: PW	Checked By: M.H	Cad By: W.N
Scale: 1:100	Paper Size: A2	Date Created: 07.12.18
Drawing Number: PTR-ZER-XX-GF-DR-E-600	Drawing Revision: P2	