

This drawing is copyright
Do not scale off dimensions.
All dimensions to be checked on site by contractor.
Contractor to report any dimensional discrepancies,
errors or omissions prior to commencing on site.


NOTE:

Logo:
Stainless steel letters & Bee Symbol 100mm returns and sprayed Pantone Black. Letters are bee symbol fitted internally illuminated white using LED lighting system. Aparthotels text routed from 10mm Komacell sprayed Pantone Black and non illuminated. The Bee symbol is digitally printed and applied to the Stainless Bee Symbol.
Sign letters individually fixed to the building.

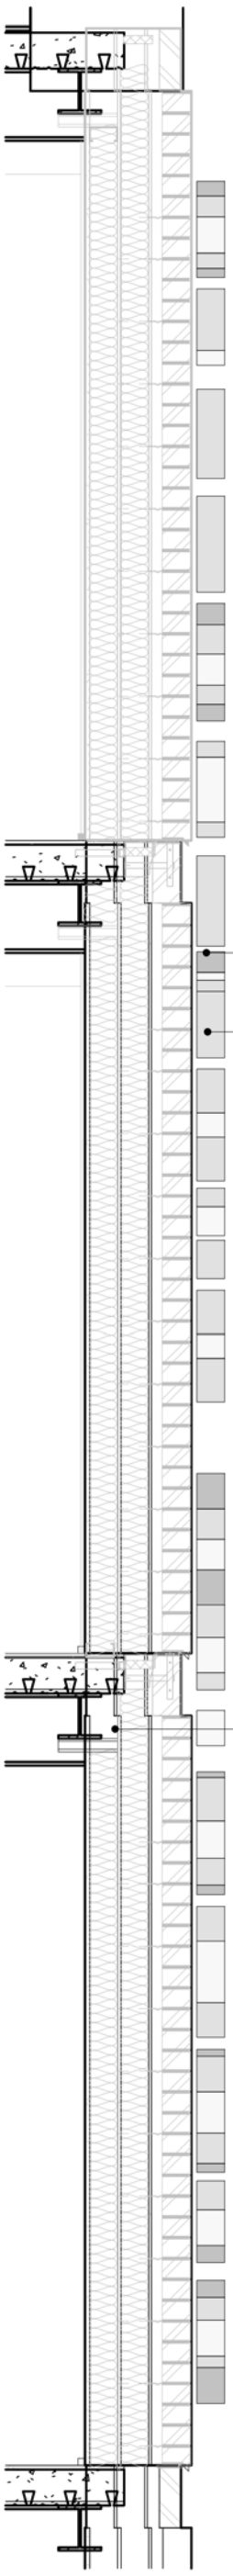

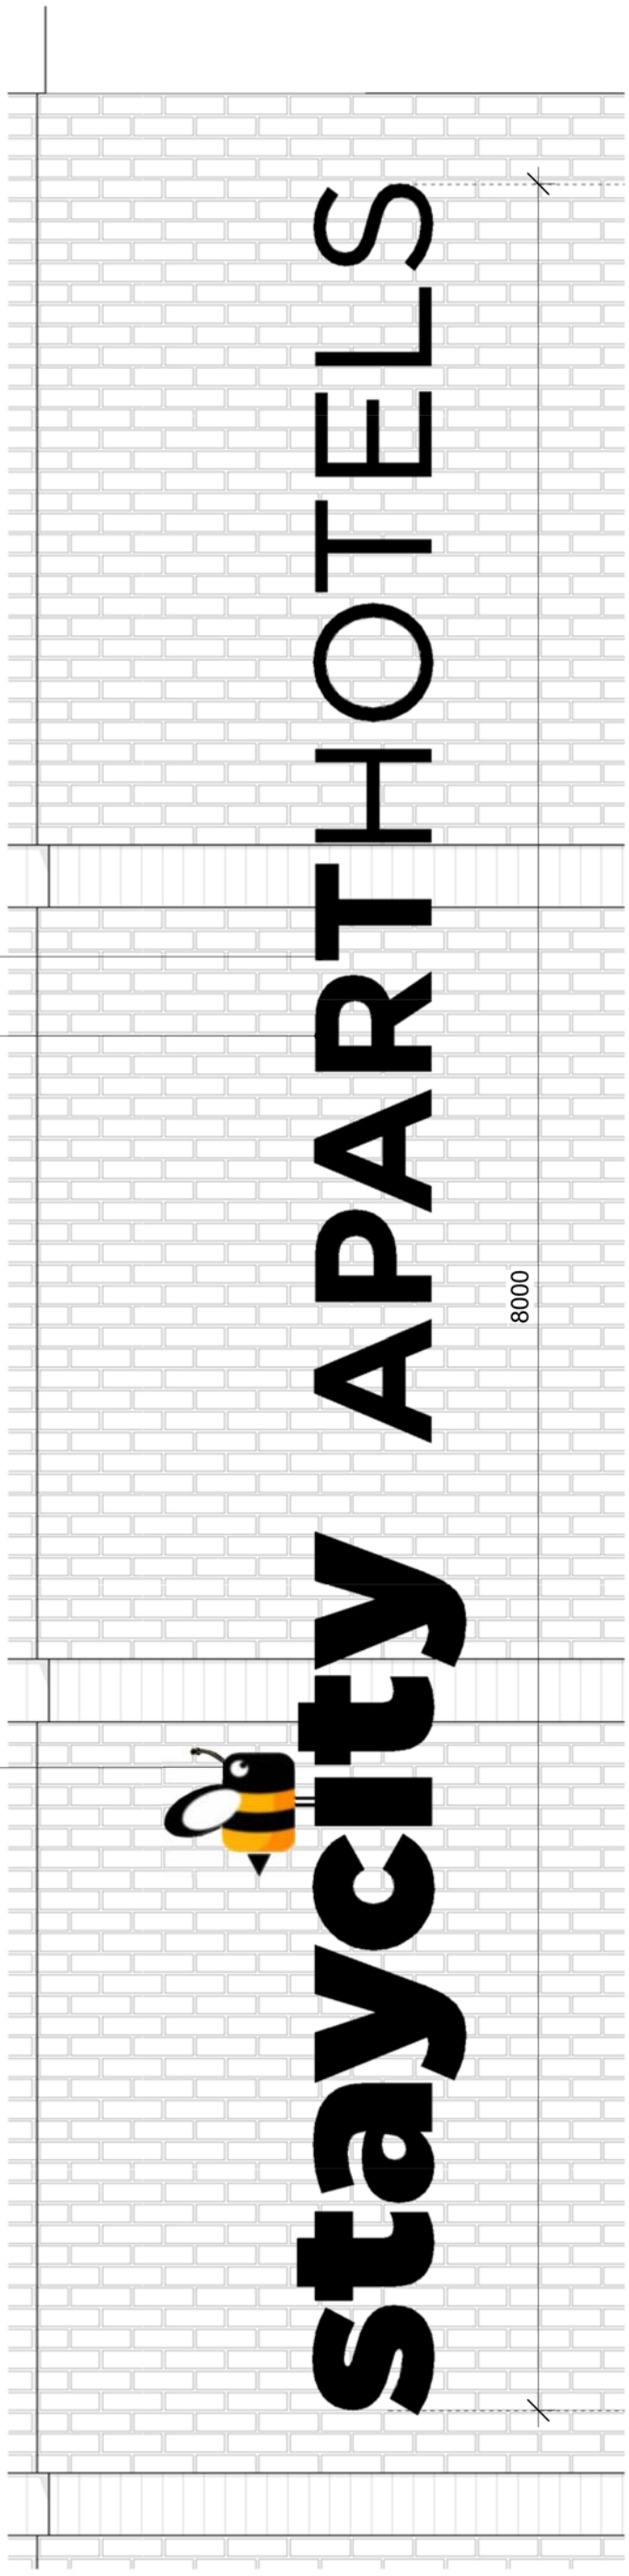

NOTE:
Discreet conduit to be developed by SSC.
Previously Issued as:
10193-A-G400-D-AL-001

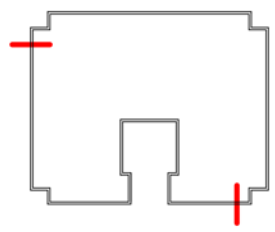

Keyplan



North

Rev	Date	Description
P1	12-10-2018	Drawing Number & Title Updated
P2	09-11-2018	Design Update
P3	14-02-2019	Design Update for BCL review
P4	23-08-2019	Design Update
P5	10-09-2019	Design Update
P6	13-09-2019	Design Update
P7	20-09-2019	Design Update

Project Title
10193
Stay City Apart Hotel

Drawing Title
External Signage
Elevation of Illuminated Signage

Status
PRELIMINARY

Job No
10193

Scale
1 : 25@A3

Drawing No.
10193-SHP-Z1-XX DE-A G400 0001
Project Originator Zone Location Type Role Uniclass 1.4 Series

Rev
P7

simpsonhaugh

Manchester
+44 (0)161 835 2345

London
+44 (0)20 7549 4000

© SimpsonHaugh and Partners 2018