9 HART ROAD, MANCHESTER M14 7LD - Site Plan Showing Curtilage of Property - Location Plan

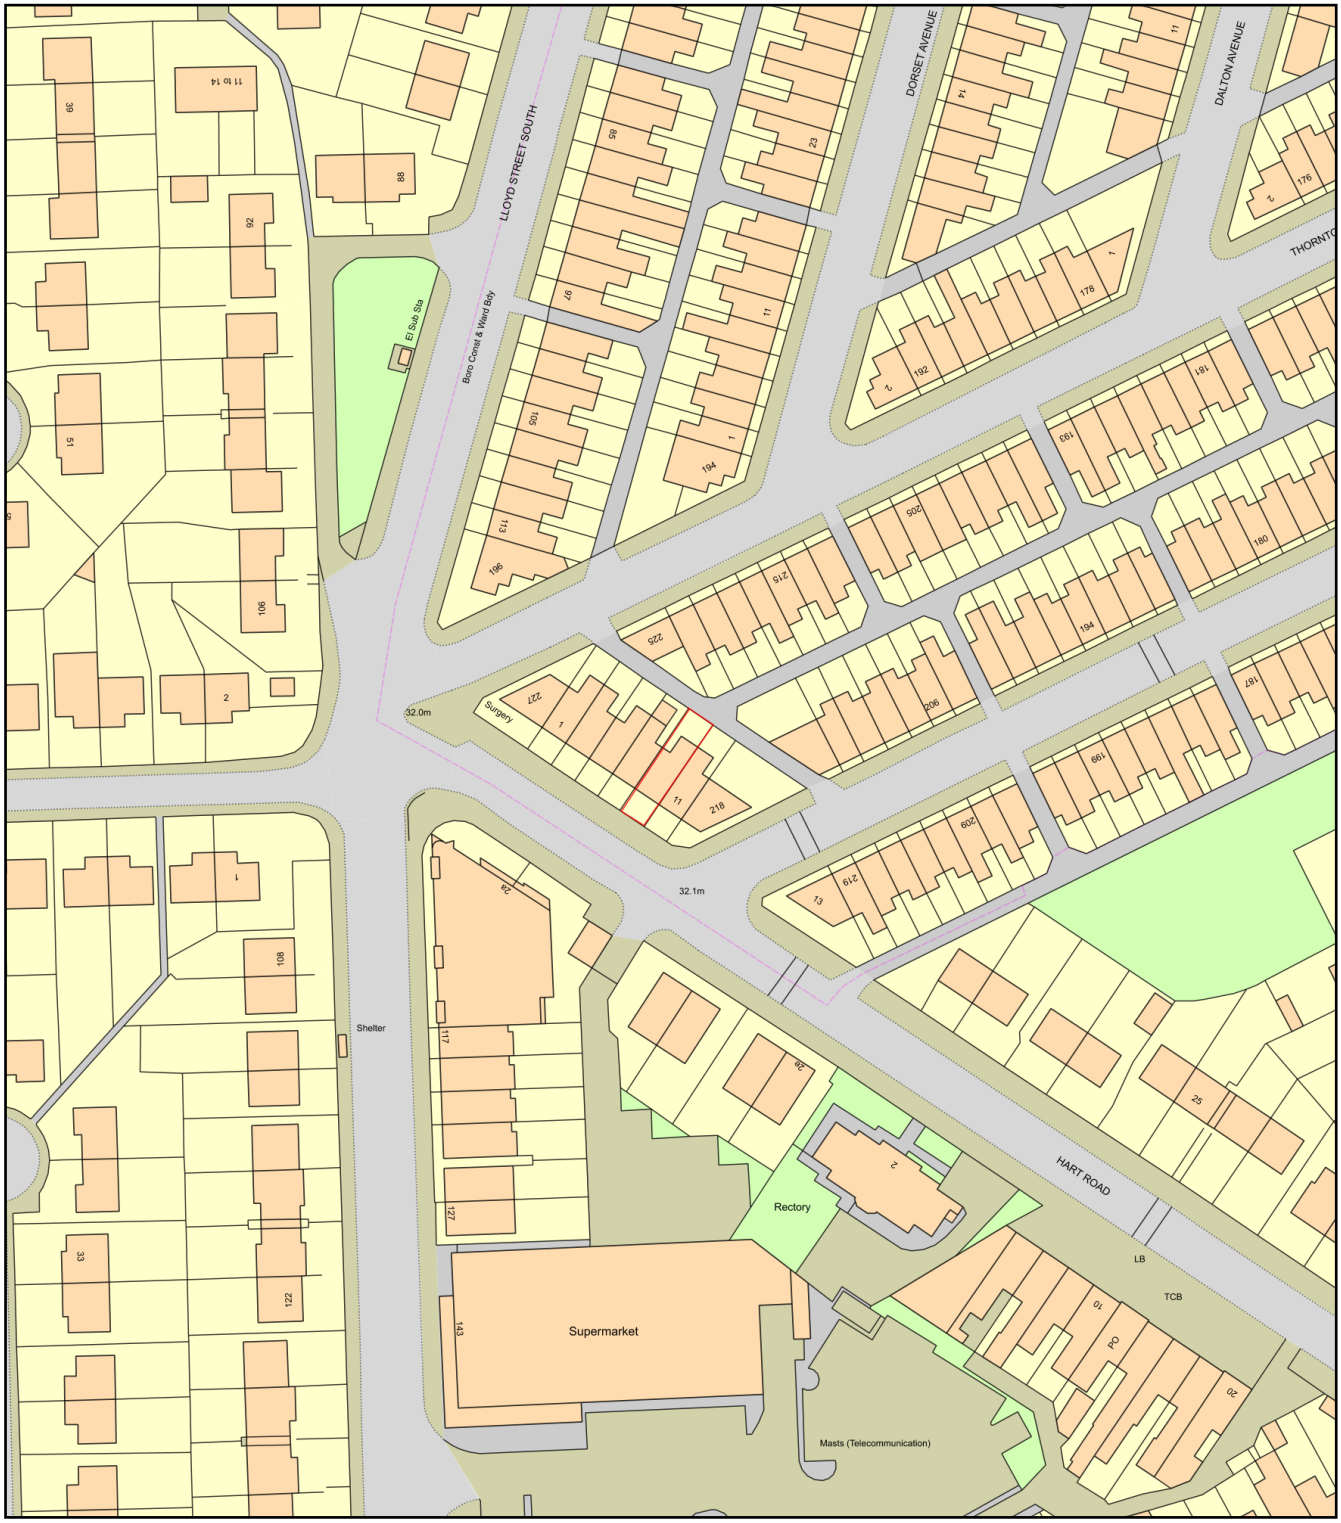

0 50
Metres

N

ReQuestaPlan

Plan Produced for:	MS SAEEMA BUTT
Date Produced:	19 Aug 2019
Plan Number/Project ID:	TQRQM19231105013949
Scale:	1:1250 @ A4

© Crown copyright, All rights reserved. 2019 Licence number 0100042766