


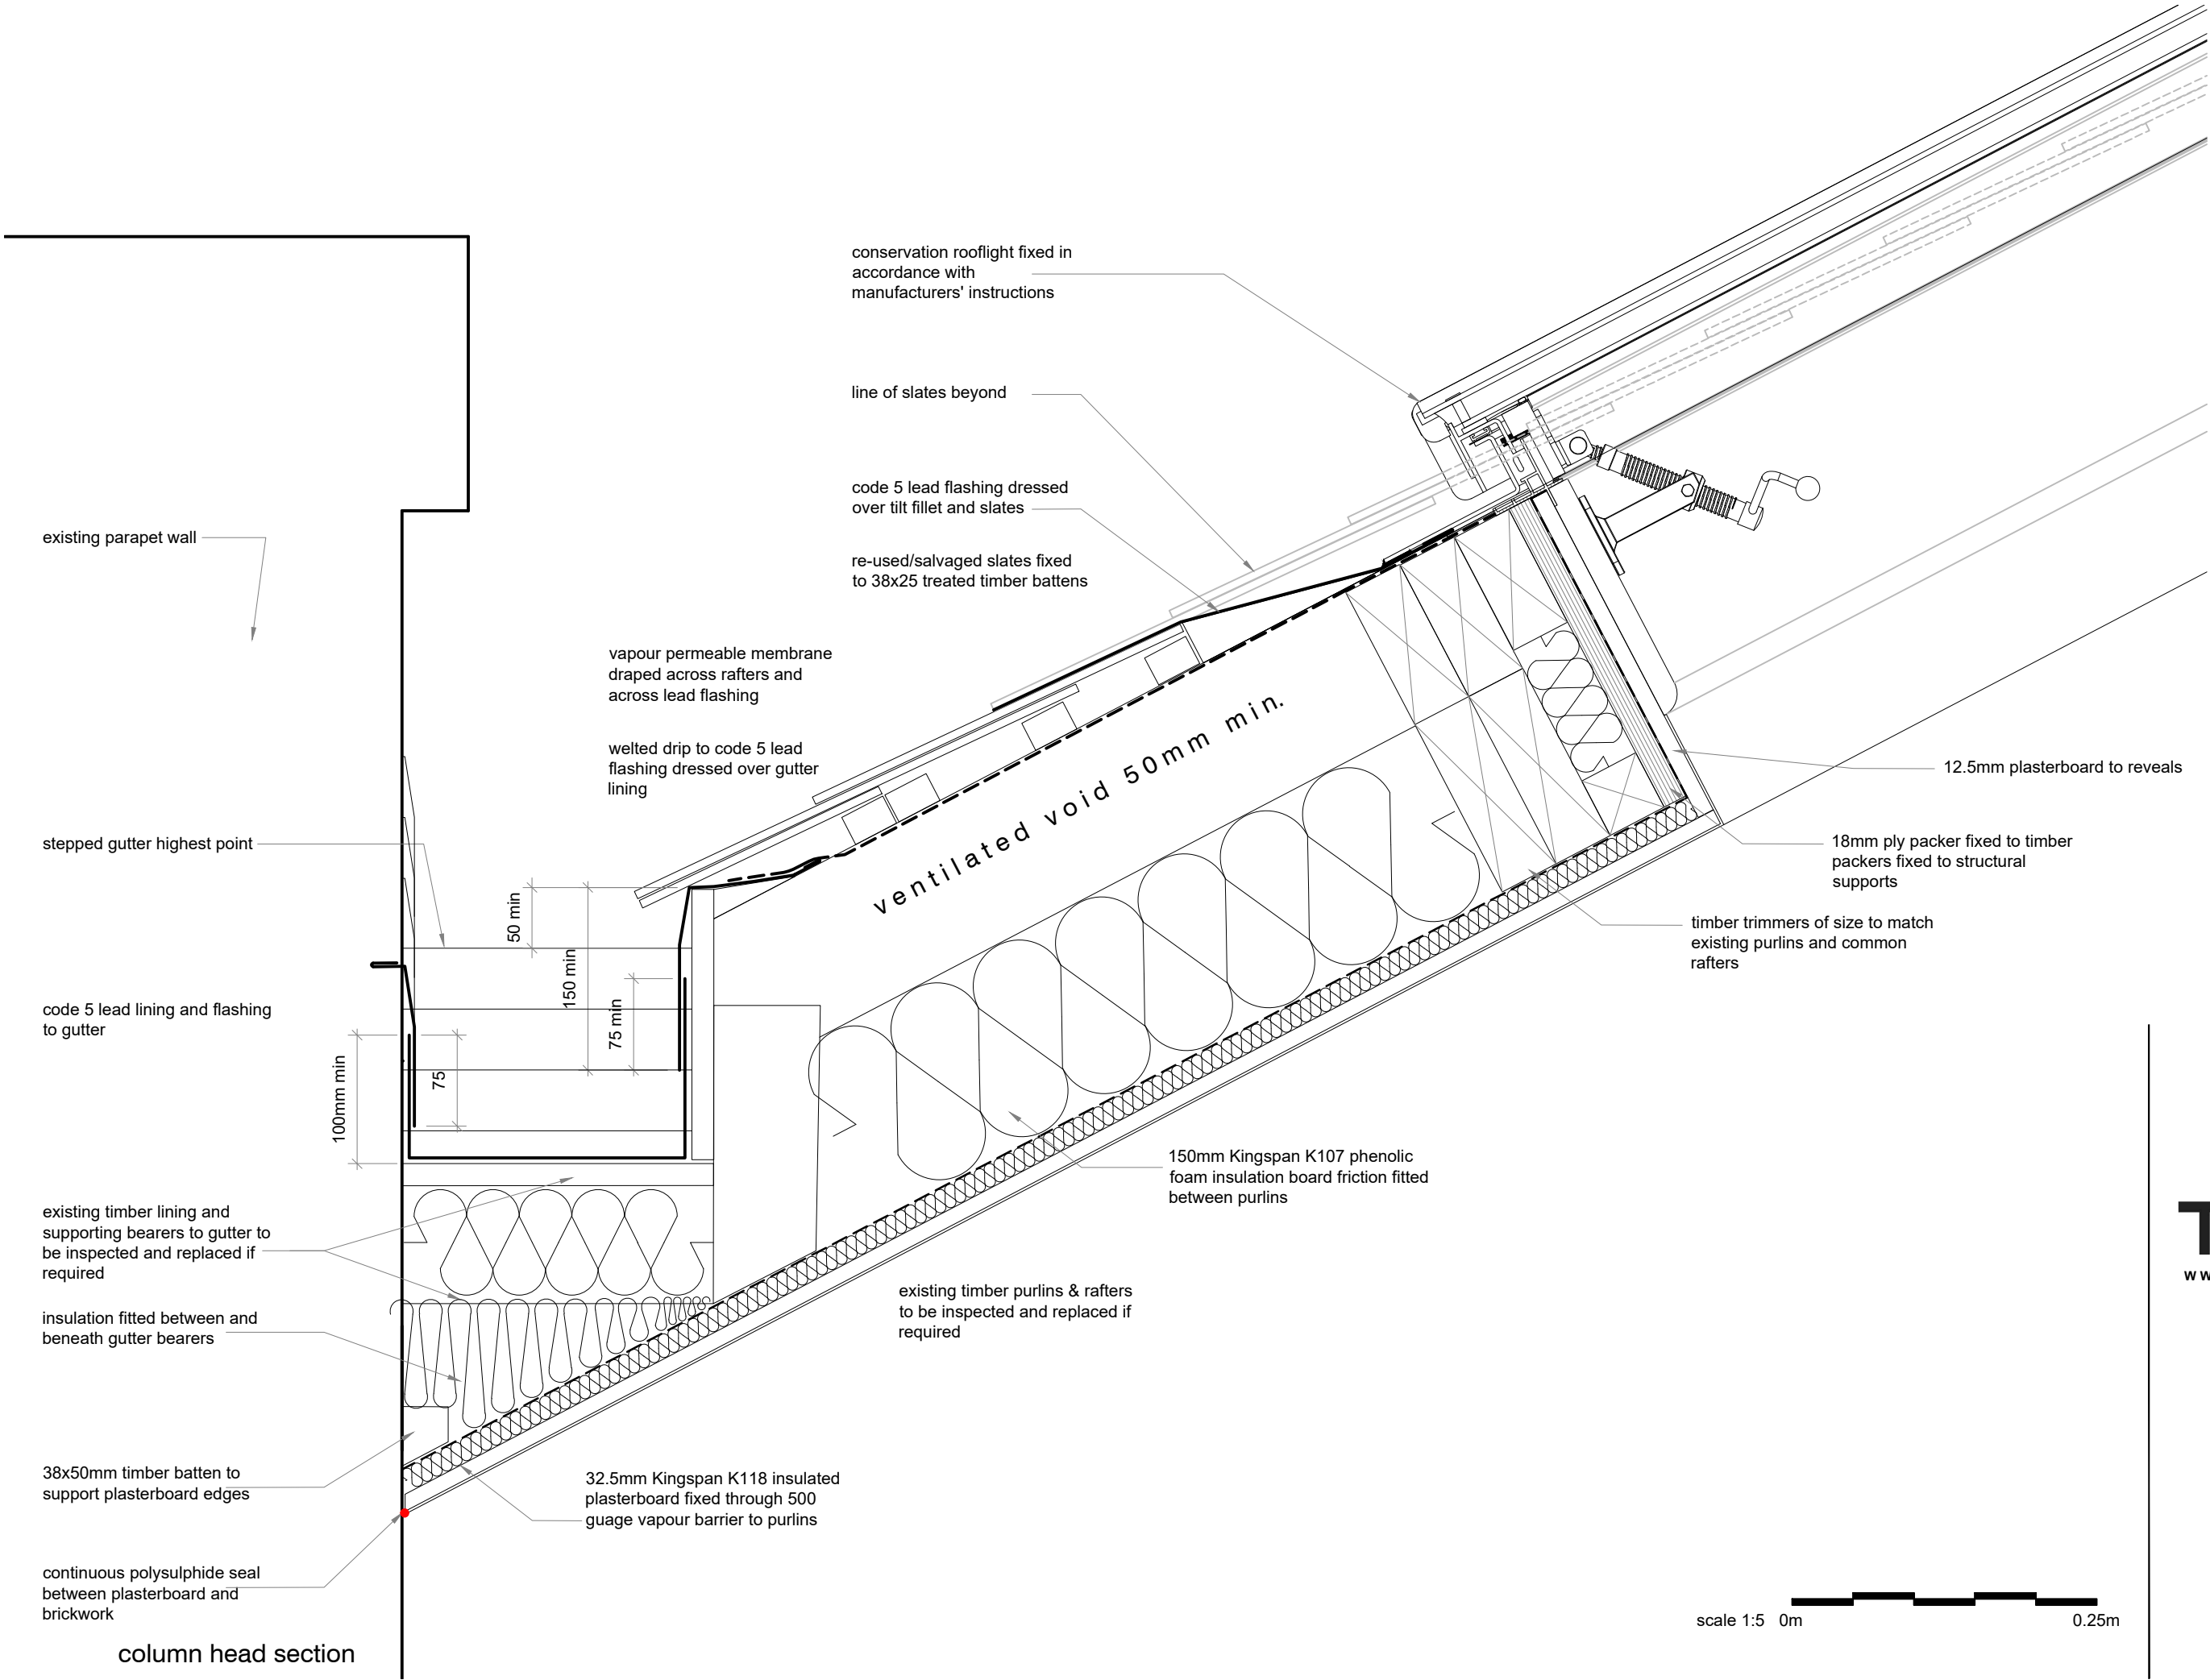

- NOTES
1. This drawing is the copyright of Tract Architecture
 2. Do not scale from this drawing
 3. Use figure dimensions only

REVISION COMMENTS

1.	COMMENTS
----	----------

TRACT
WWW.TRACTARCHITECTURE.COM

PROJECT NUMBER + TITLE
0132/2 - 47 PETER STREET
MANCHESTER
DRAWING
ROOF WINDOW AND GUTTER DETAIL

DRAWING NUMBER
PL-200

DRAWING REVISION
-

DRAWING PURPOSE
PLANNING

SCALE
1:5 @ A3

DATE
10.12.18

DRAWN
RM

CHECKED
XX