



TYPICAL WALL & SOFFIT JUNCTION  
(10MM SHADOW GAP)

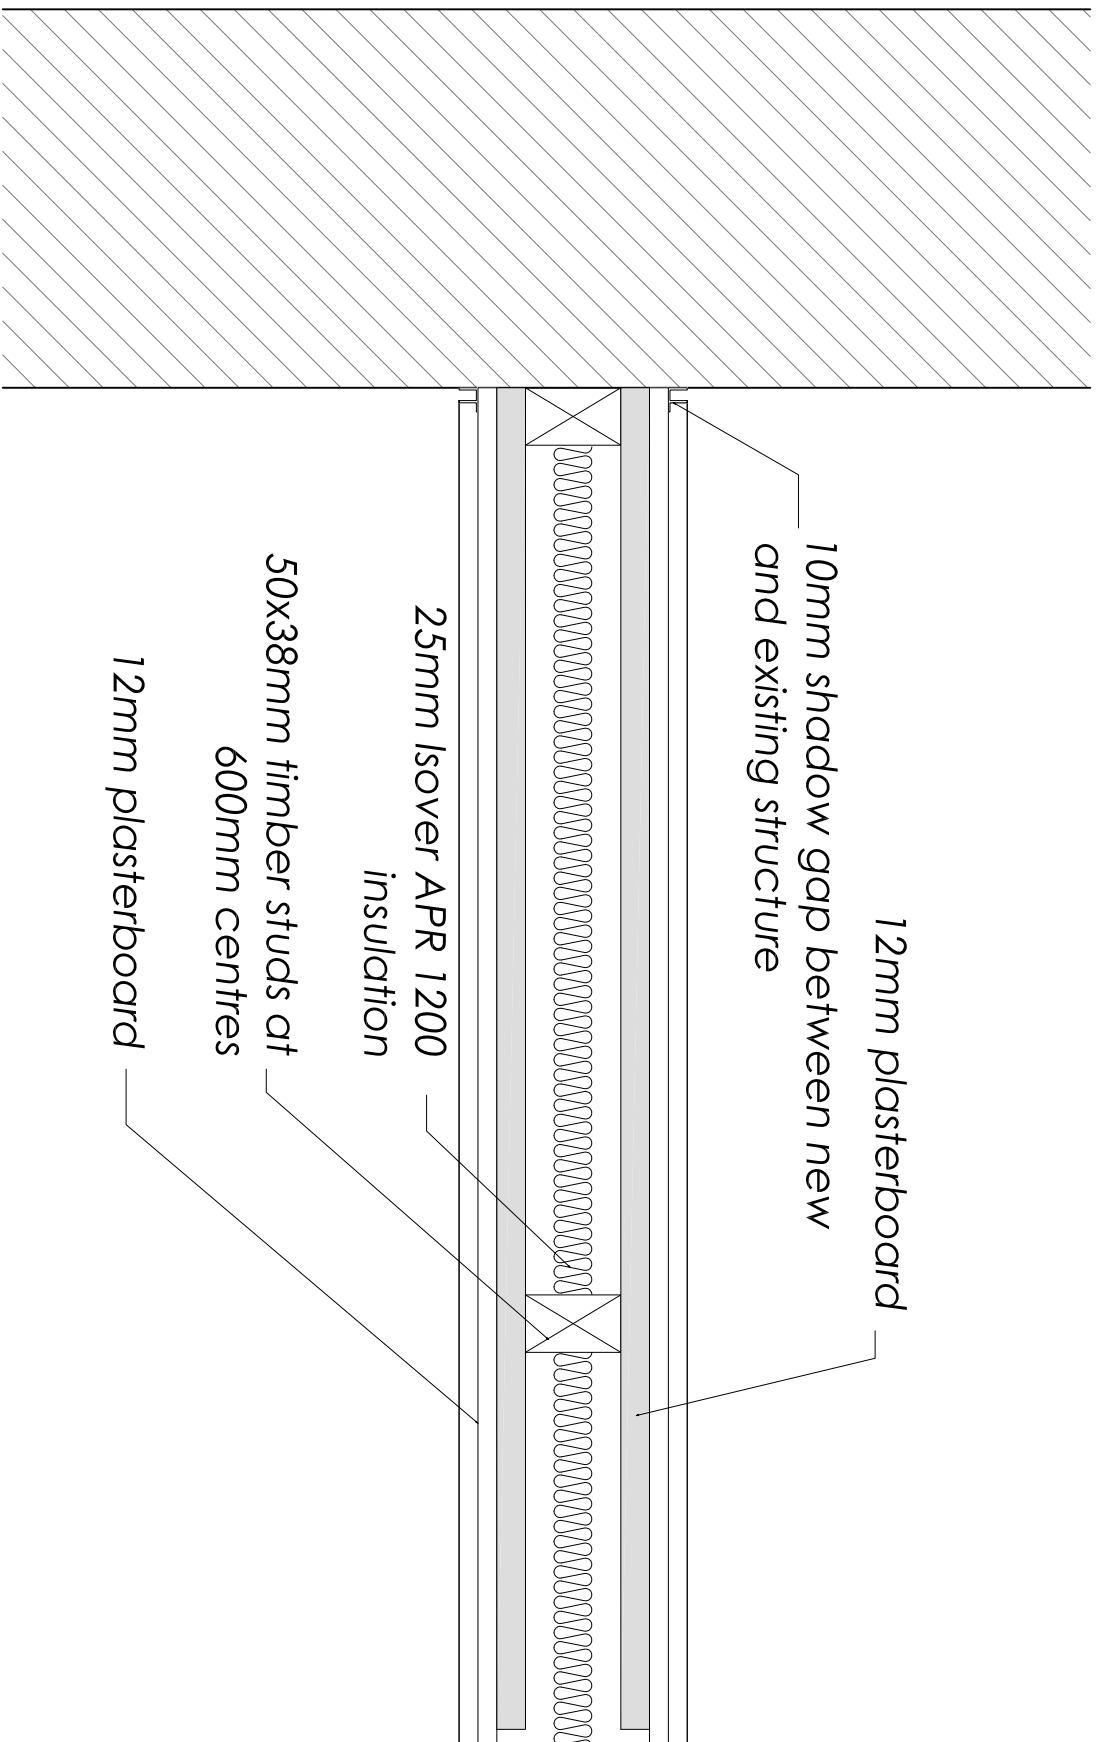


SCALE 1:5 @ A1

SUSPENDED SHELVING SOFFIT FIXING  
(C/W 10MM SHADOW GAP)

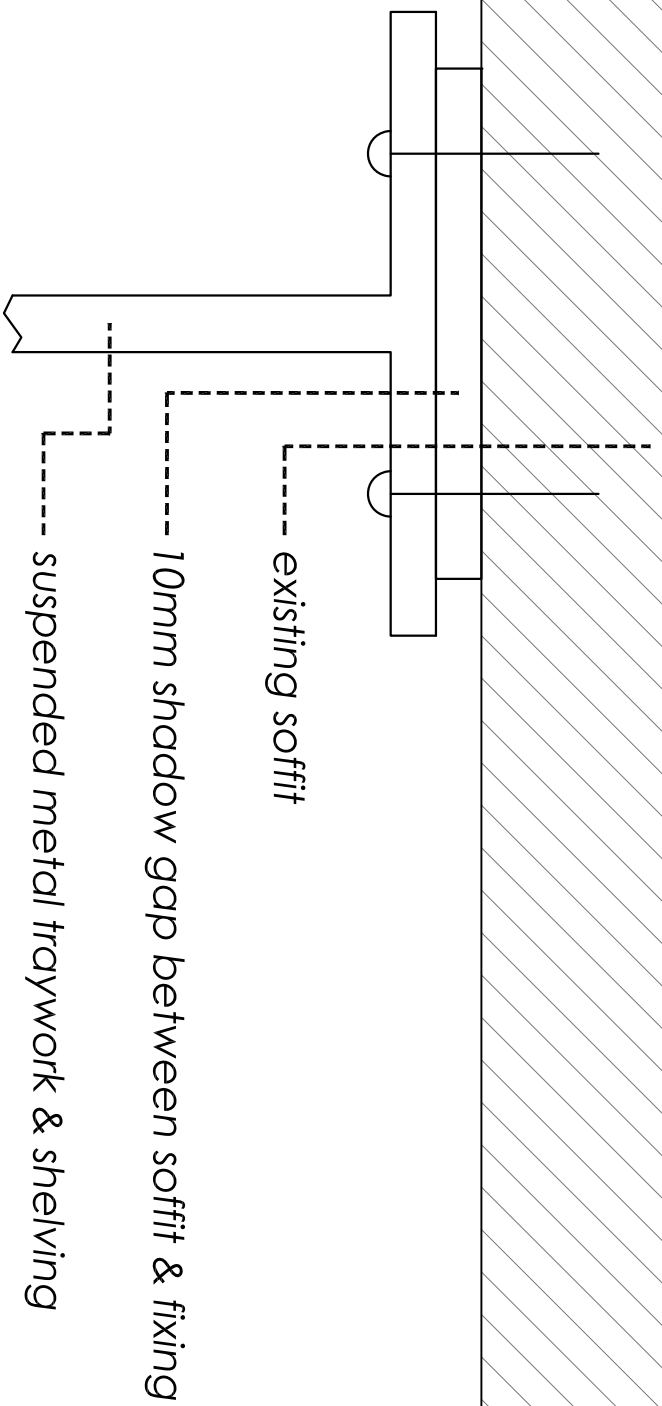


SCALE 1:2 @ A1

## GLAZED SOFFIT JUNCTION

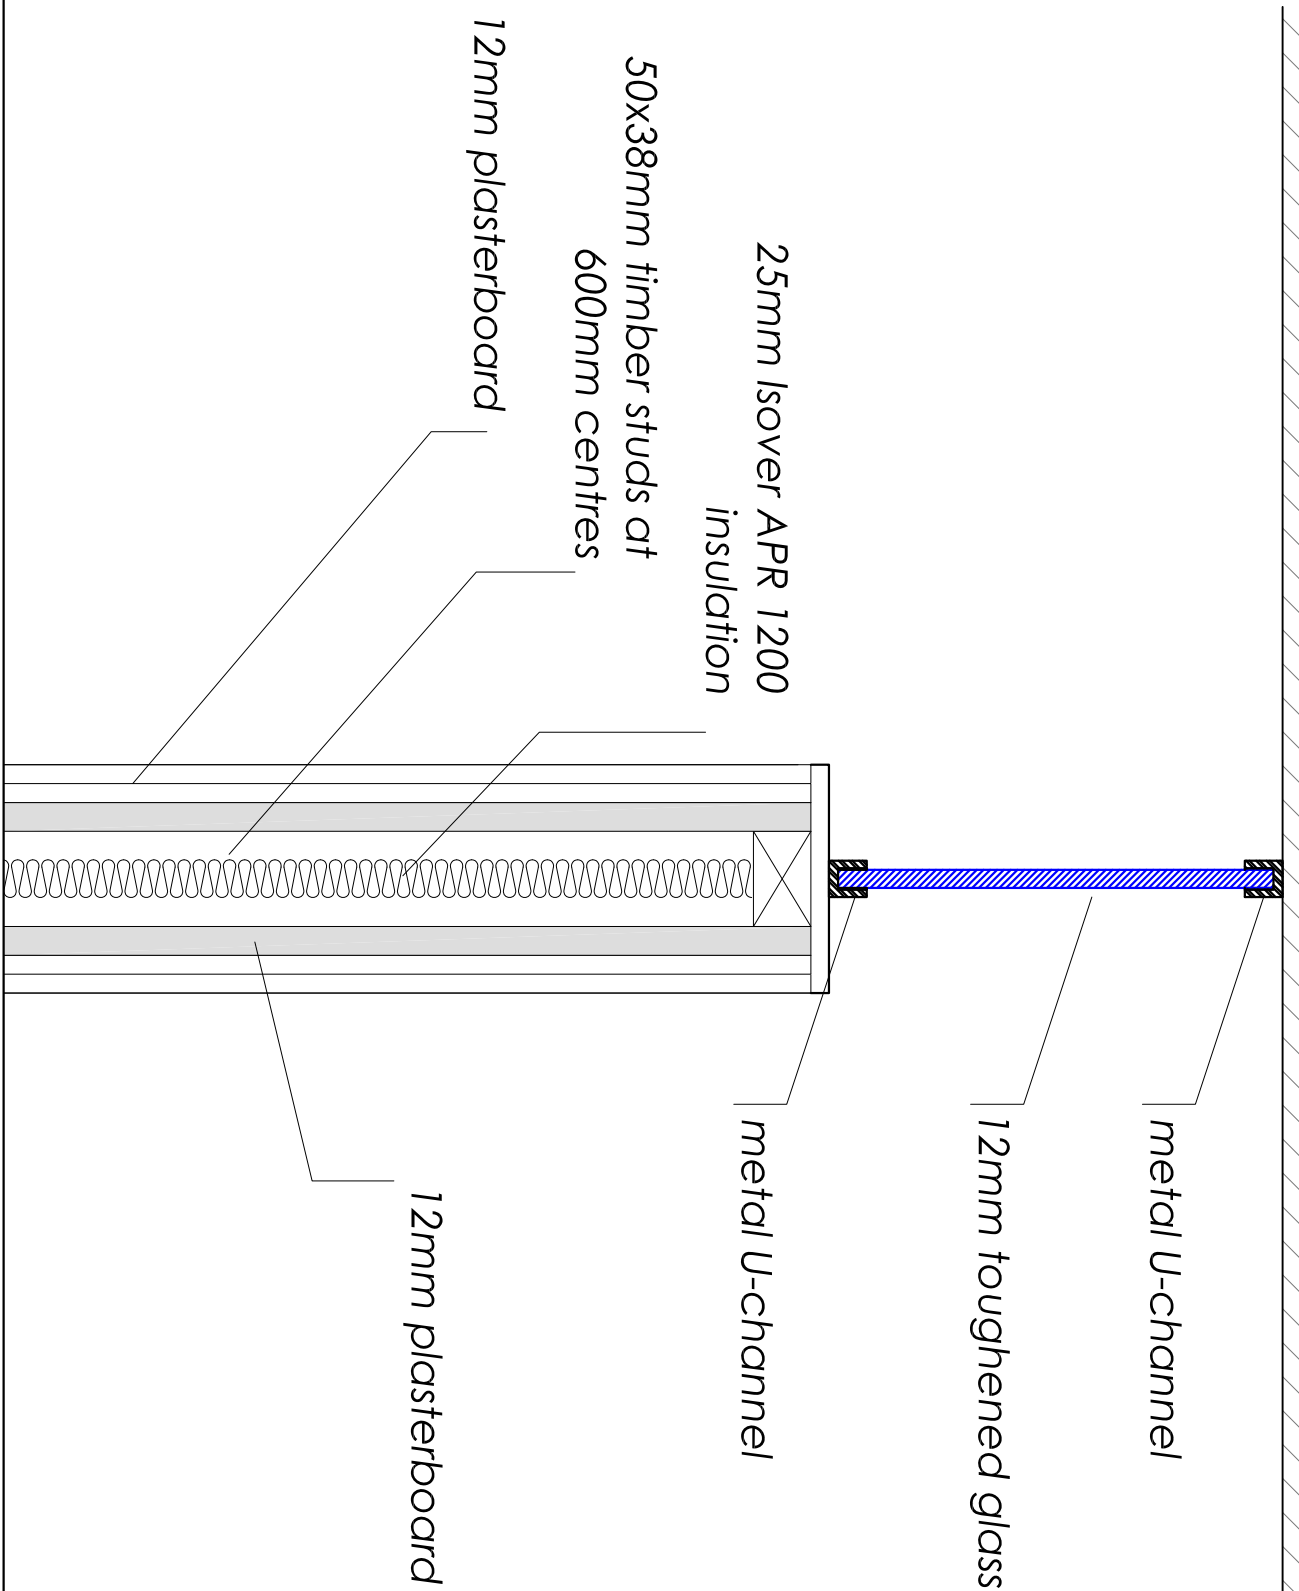


SUSPENDED WALL LIGHTING FIXING  
(C/W 10MM SHADOW GAP)

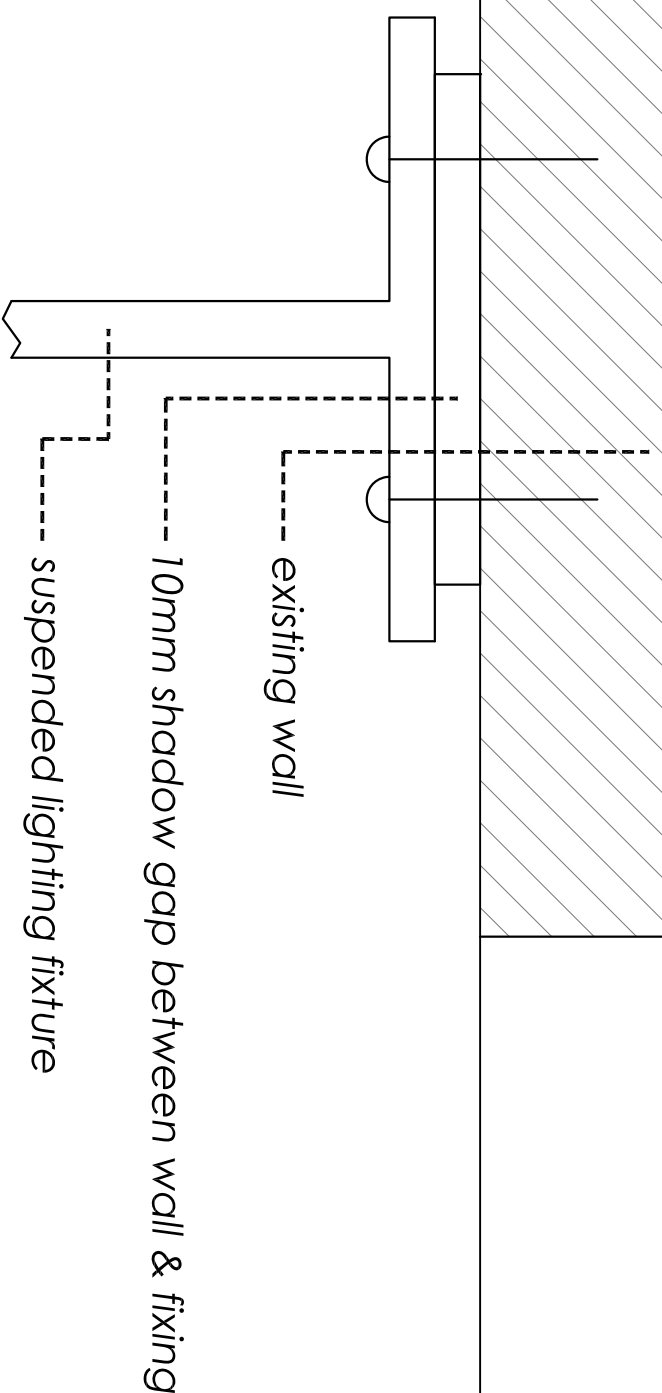

SCALE 1:2 @ A1

# VINYL FLOOR INSTALLATION

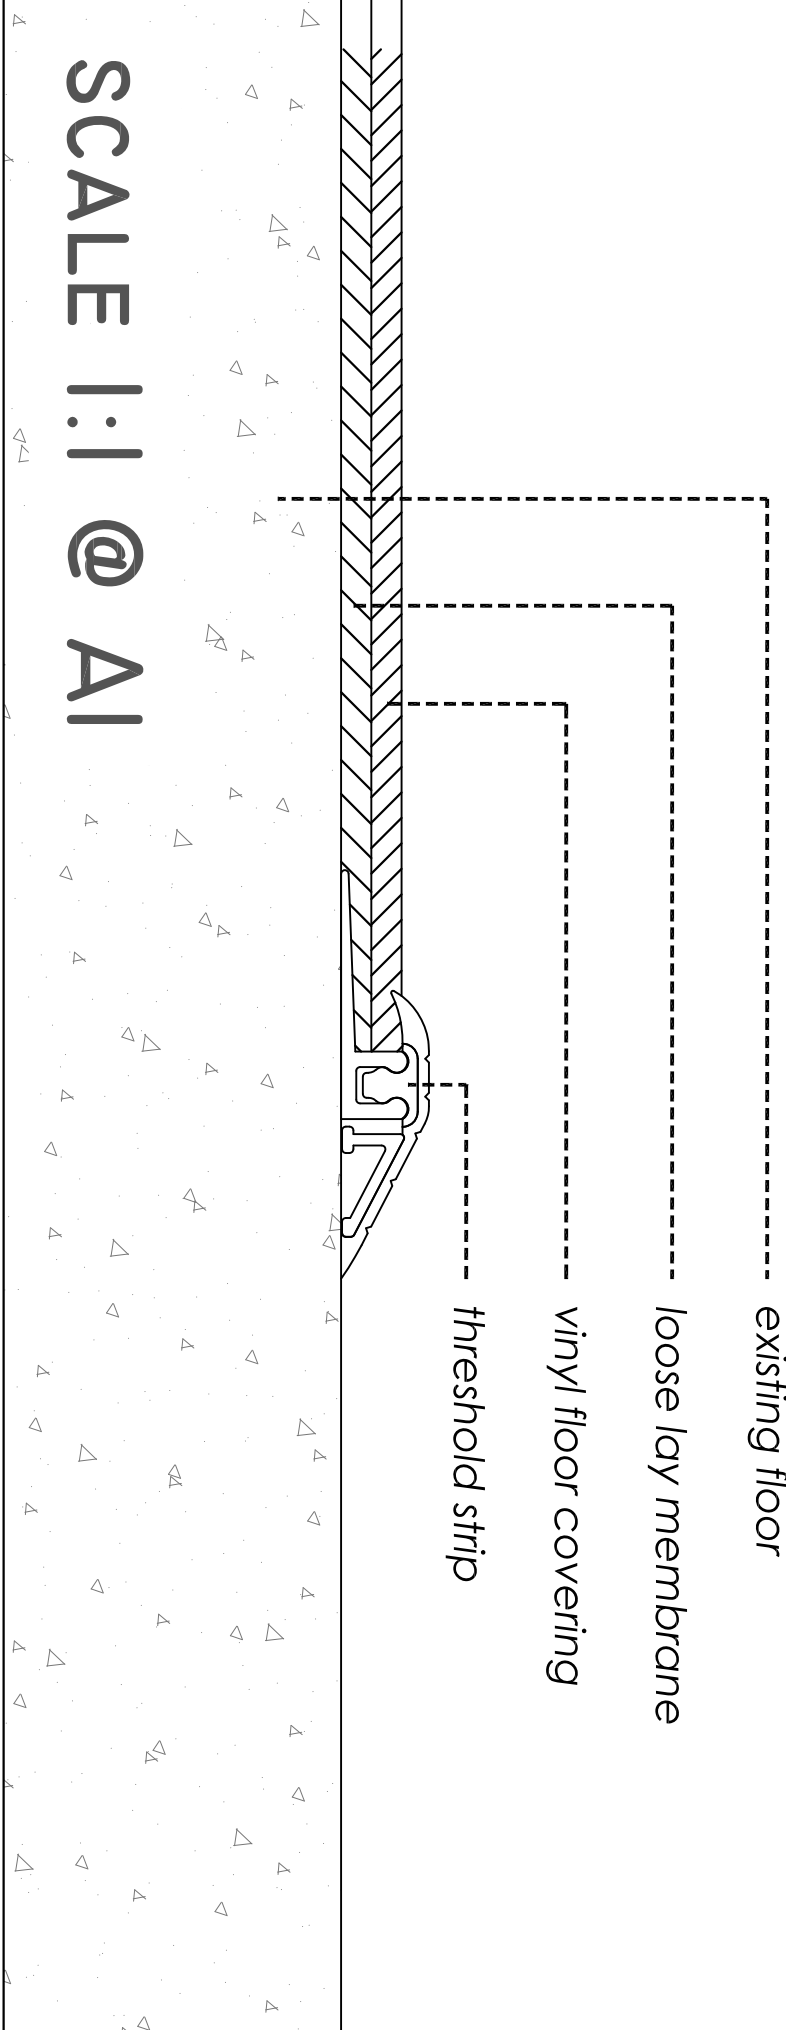

SCALE 1:1 @ A1

GROUND FLOOR LAYOUT

REFER TO DRAWING 3795-F01-001 FOR LOCATIONS

[illegible]