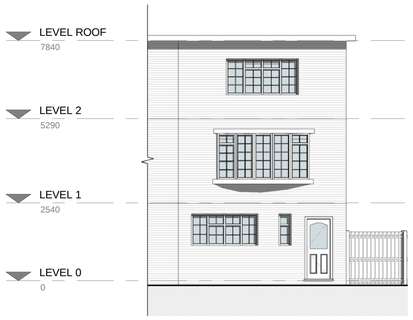

4. Front - Proposed
1 : 100

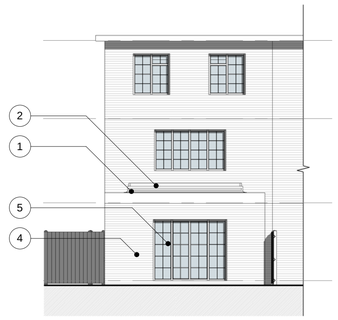

5. Rear - Proposed
1 : 100



6. Right Side - Proposed
1 : 100

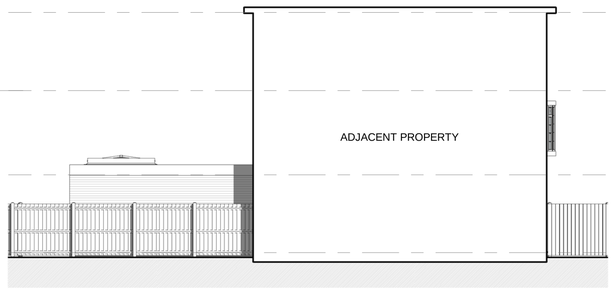

7. Left Side - Proposed
1 : 100

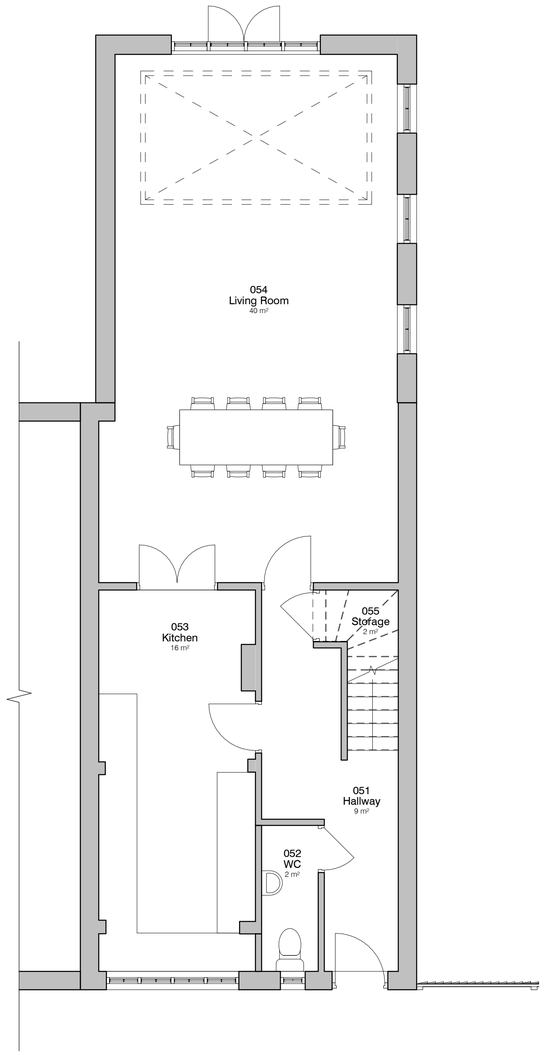

1. Level 0 - GA Proposed
1 : 50

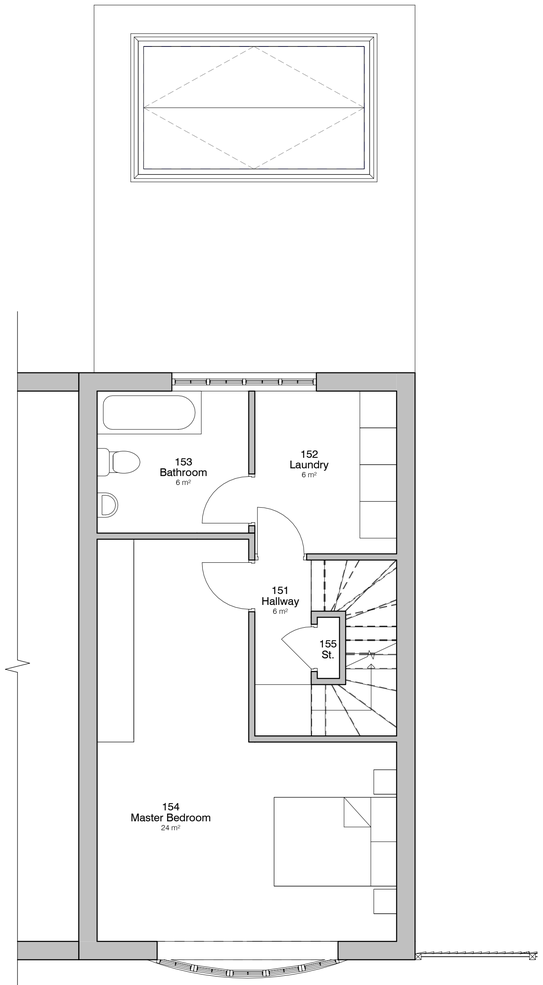

2. Level 1 - GA Proposed
1 : 50

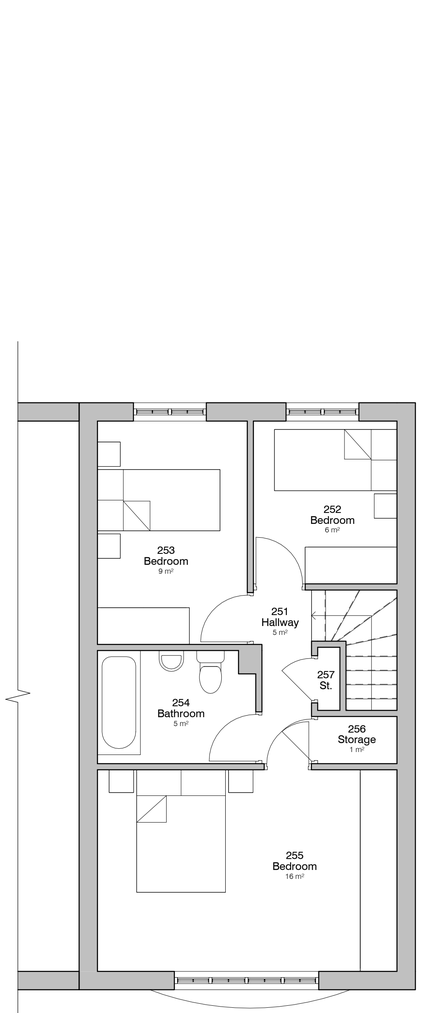

3. Level 2 - GA Proposed
1 : 50

Note Block - Elevations - GA

1 New Flat Roof.
2 Proposed new opening roof light to Succah room below.
3 New double glazed obscured windows. Frames to match existing.
4 Walls: Brickwork facing cavity wall. Material and colour to match existing.
5 New double glazed door unit. Frame to match existing window set. Size TBC by client.

1 0 1 2 3 4 5
SCALE 1: 100 m

0.5 0 0.5 1 1.5 2 2.5
SCALE 1: 50 m

REV	DESCRIPTION	BY	DATE
2	Right side elevation - windows amendment.	JK	09/01/20
1	Left side elevation amendment	JK	19/11/19

PROJECT: 3c The Danes	SCALE @ A1: As indicated	DATE: 14 Nov 2019	DRAWN BY: JK
CLIENT: Y. Hoffman	STATUS: PLANNING		
TITLE: Proposed GA Plans and Elevations	PROJECT NO.: DA19123.	DRAWING NO.: 003.	REV.: 2

DA DEBTAL ARCHITECTURE
www.debtal.co.uk

NOTES:
© COPYRIGHT - ALL RIGHTS RESERVED.
THIS DRAWING MUST NOT BE REPRODUCED WITHOUT PRIOR WRITTEN CONSENT.
DO NOT SCALE FROM THIS DRAWING.
ALL DIMENSIONS AND SETTING OUT SHALL BE CHECKED AND CONFIRMED ON SITE.
ANY DISCREPANCIES TO BE REPORTED TO THE DESIGNER PRIOR TO THE COMMENCEMENT OF ANY WORK. ALL WORK AND MATERIALS TO BE IN ACCORDANCE WITH CURRENT STATUTORY LEGISLATION, RELEVANT CODES OF PRACTICE AND BRITISH STANDARDS. ALL DIMENSIONS ARE GIVEN IN MILLIMETRES (UNLESS OTHERWISE STATED).