

Copyright © 2015 Tim Groom Architects Limited. All rights reserved. No part of these drawings or designs may be reproduced, in whole or in part, whether in two of three dimensions, distributed or transmitted in any form or by any means, including photocopying, recording or other electronic or mechanical methods, without the prior written permission of the copyright owner. No part of these drawings or designs may be reproduced or stored in any electronic retrieval system in any form or any means without the prior written permission of the copyright owner. The copyright owner reserves all its moral rights and the right to be identified as the author of the drawings or designs. The drawings or designs have been executed by the copyright owner pursuant to an exclusive licence to its client and the use of these drawings or designs is limited to its client by the terms of the licence and all such permissions and authority granted by the copyright owner under the licence terms automatically terminate upon the termination of the licence or in the event of any act of insolvency being committed by the licensee. The copyright owner accepts and can have no liability or responsibility whatsoever for and in respect of any unauthorised or unlicensed use of or any reliance placed upon these drawings or designs. No works of construction relying on these drawings or designs are permitted under the terms of the above licence or otherwise without the express written consent and authority of the copyright owner.

Dimensioning
Figured dimensions only to be taken from these designs and drawings. Work to annotated dimensions only. All dimensions to be checked on site. Architects to be informed immediately of any discrepancies before work proceeds. Drawings are to be read in conjunction with relevant specifications, structural engineers and service engineers' drawings. All data, dimensions and designs contained in this document are confidential to the copyright owner and may not be communicated to any third party save in accordance with a licence for the copyright owner or with the copyright owner's written permission and authority.

Rev	Description	Date
PA	Planning	11/12/19

Client
Mulbury City
Project
Oldham Road
Title
Facade Study - Upper Floor

Status
Planning


Project number
0322
Date
DEC 2019

Drawn by
AT
Checked by
GB


Scale
1 : 20@A1
Revision
PA

Drawing No.
0322-TGA-XX-XX-DR-A-2102


- 01. Brickwork, weathered stock Light pink/buff colour. Mortar colour to compliment brick with bucket handle joints.
- 01a. Brickwork, as item 1. Feature detailing in woven pattern. Refer to detail drawings
- 01b. Brickwork, as item 1. Soldier course at window sill.
- 01c. Brickwork, as item 1. Recessed 20mm from front face of adjacent brick.
- 01d. Brickwork, as item 1. Air Brick to be introduced where necessary. Air Brick to match Brickwork.
- 02. GRC Fascia band with recessed detailing where indicated on drawings. Colour Light Pink
- 03. GRC Cladding with decorative recessed detail. Colour Light Pink
- 04. Aluminium spandrel panel. Colour to match window frames
- 04a. Aluminium cladding panel. Colour to match window frames
- 05. Aluminium window with clear glazing and powder coated frames. 50mm profiles to all mullions and transoms.
- 06. Aluminium curtain wall system with clear glazing and powder coated frames to match windows. 50mm profiles to all mullions and transoms.
- 07. External metal door, powder coated. Colour and finish to match window frames. Fully louvred where indicated on drawings.
- 08. Aluminium Sill, powder coated colour and finish to match window frames.
- 09. Balustrade, flat metal bar (nominal 40 x 10mm) Concealed side fixed. Powder coated colour and finish to match window frames.
- 10. Aluminium soffit panel, powder coated colour and finish to match window frames.
- 11. Aluminium parapet capping, powder coated colour and finish to match window frames.
- 12. Aluminium Louver, to form part of the curtain walling system. colour to match window. 50mm frame.
- 13. Glass Balustrade, Frameless with hidden fixings.

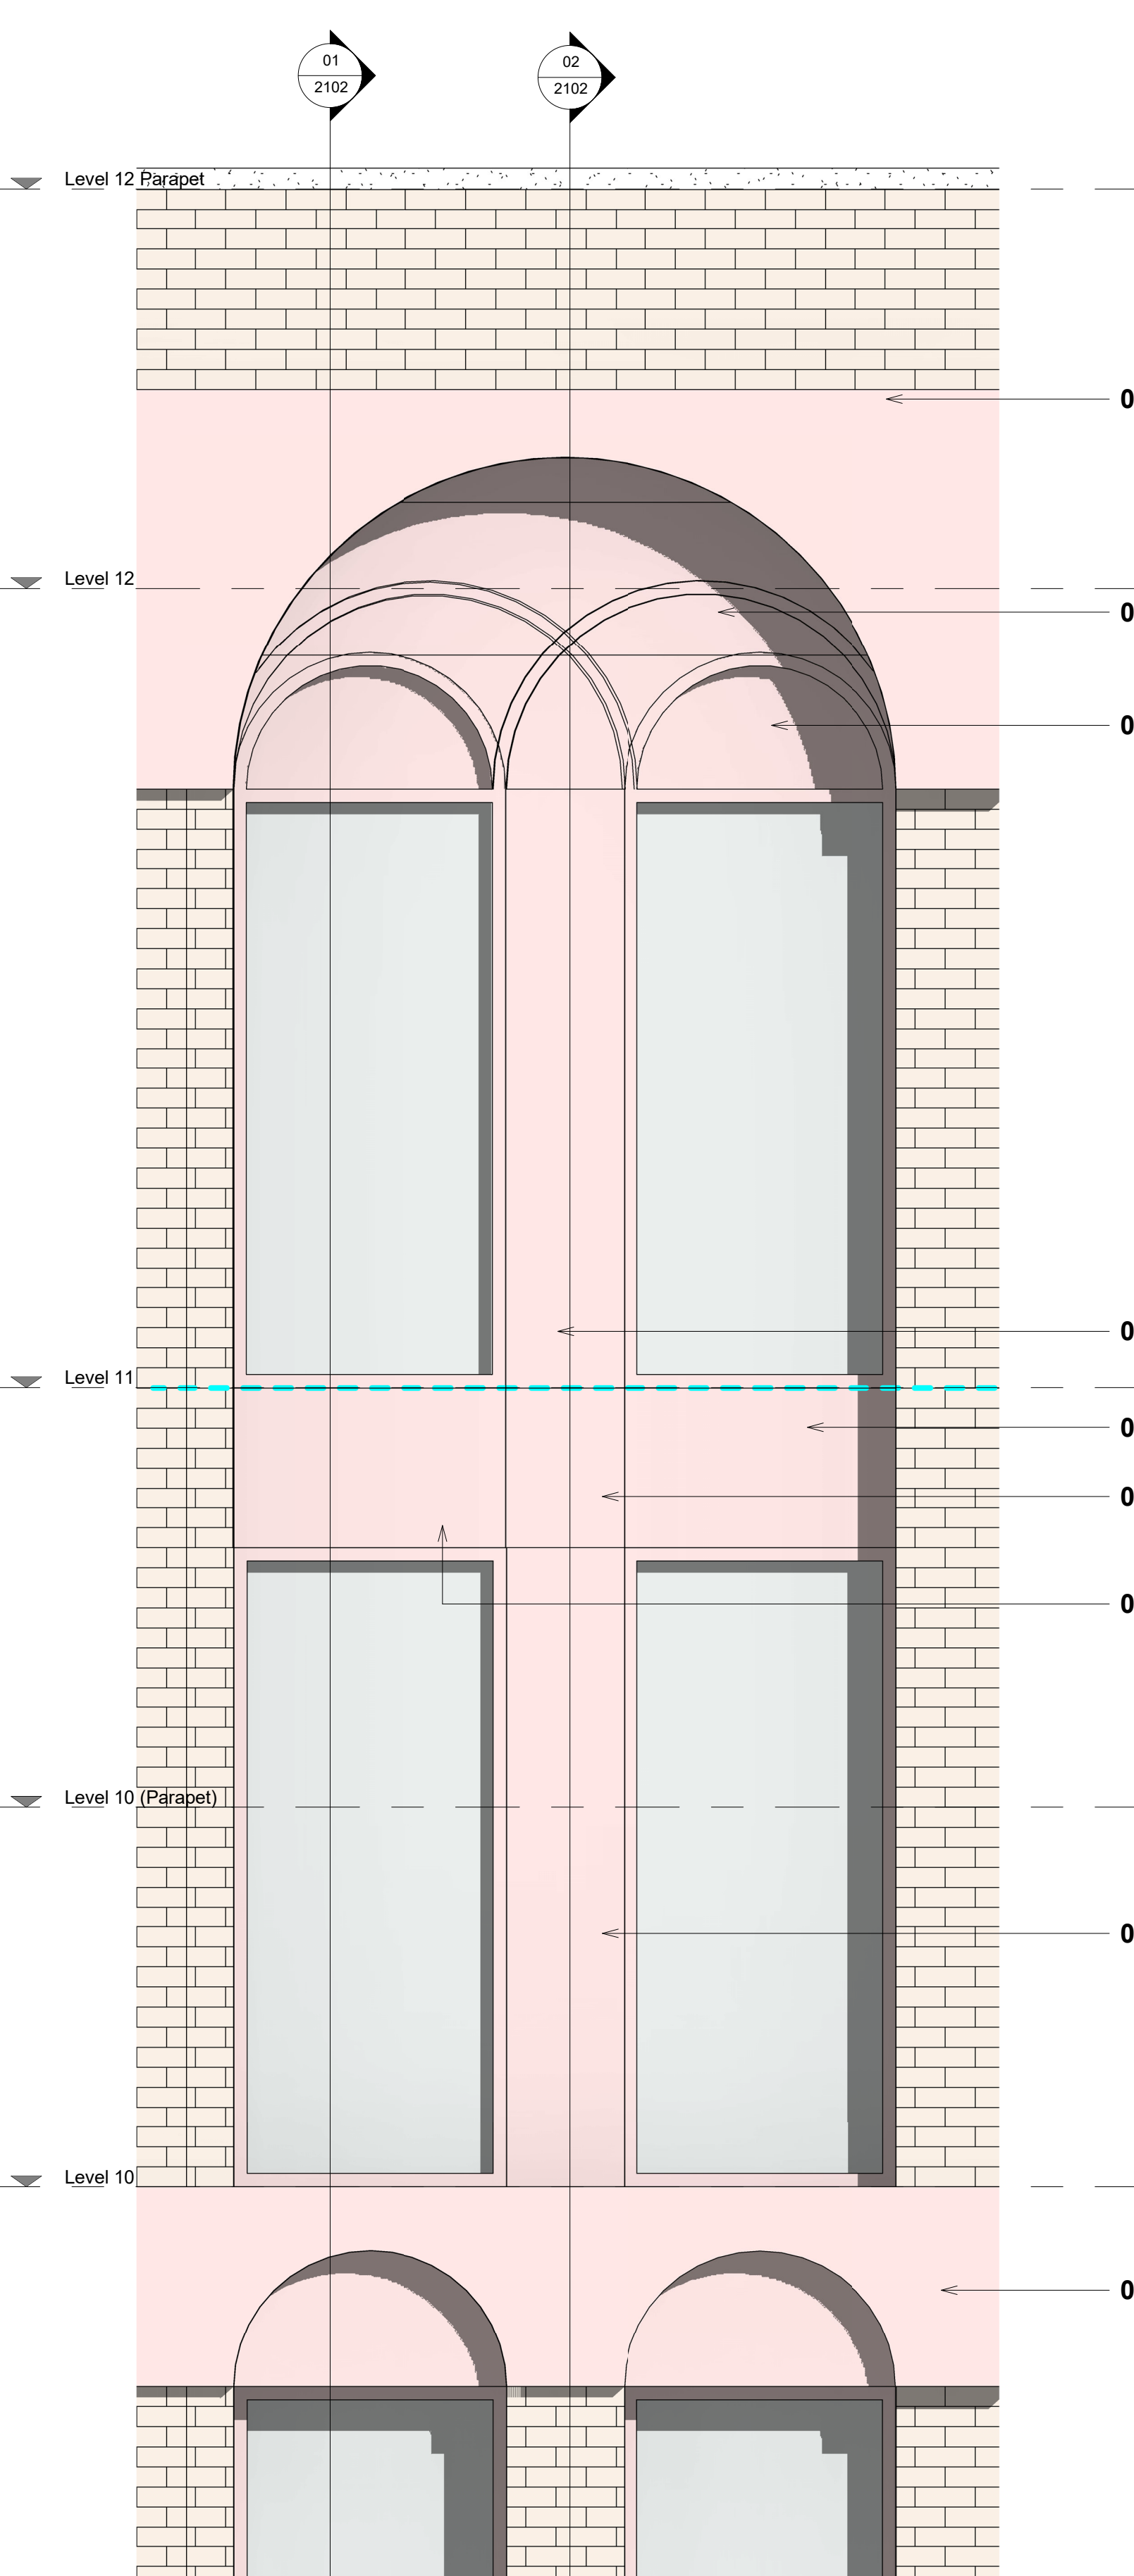

Elevation
1 : 20

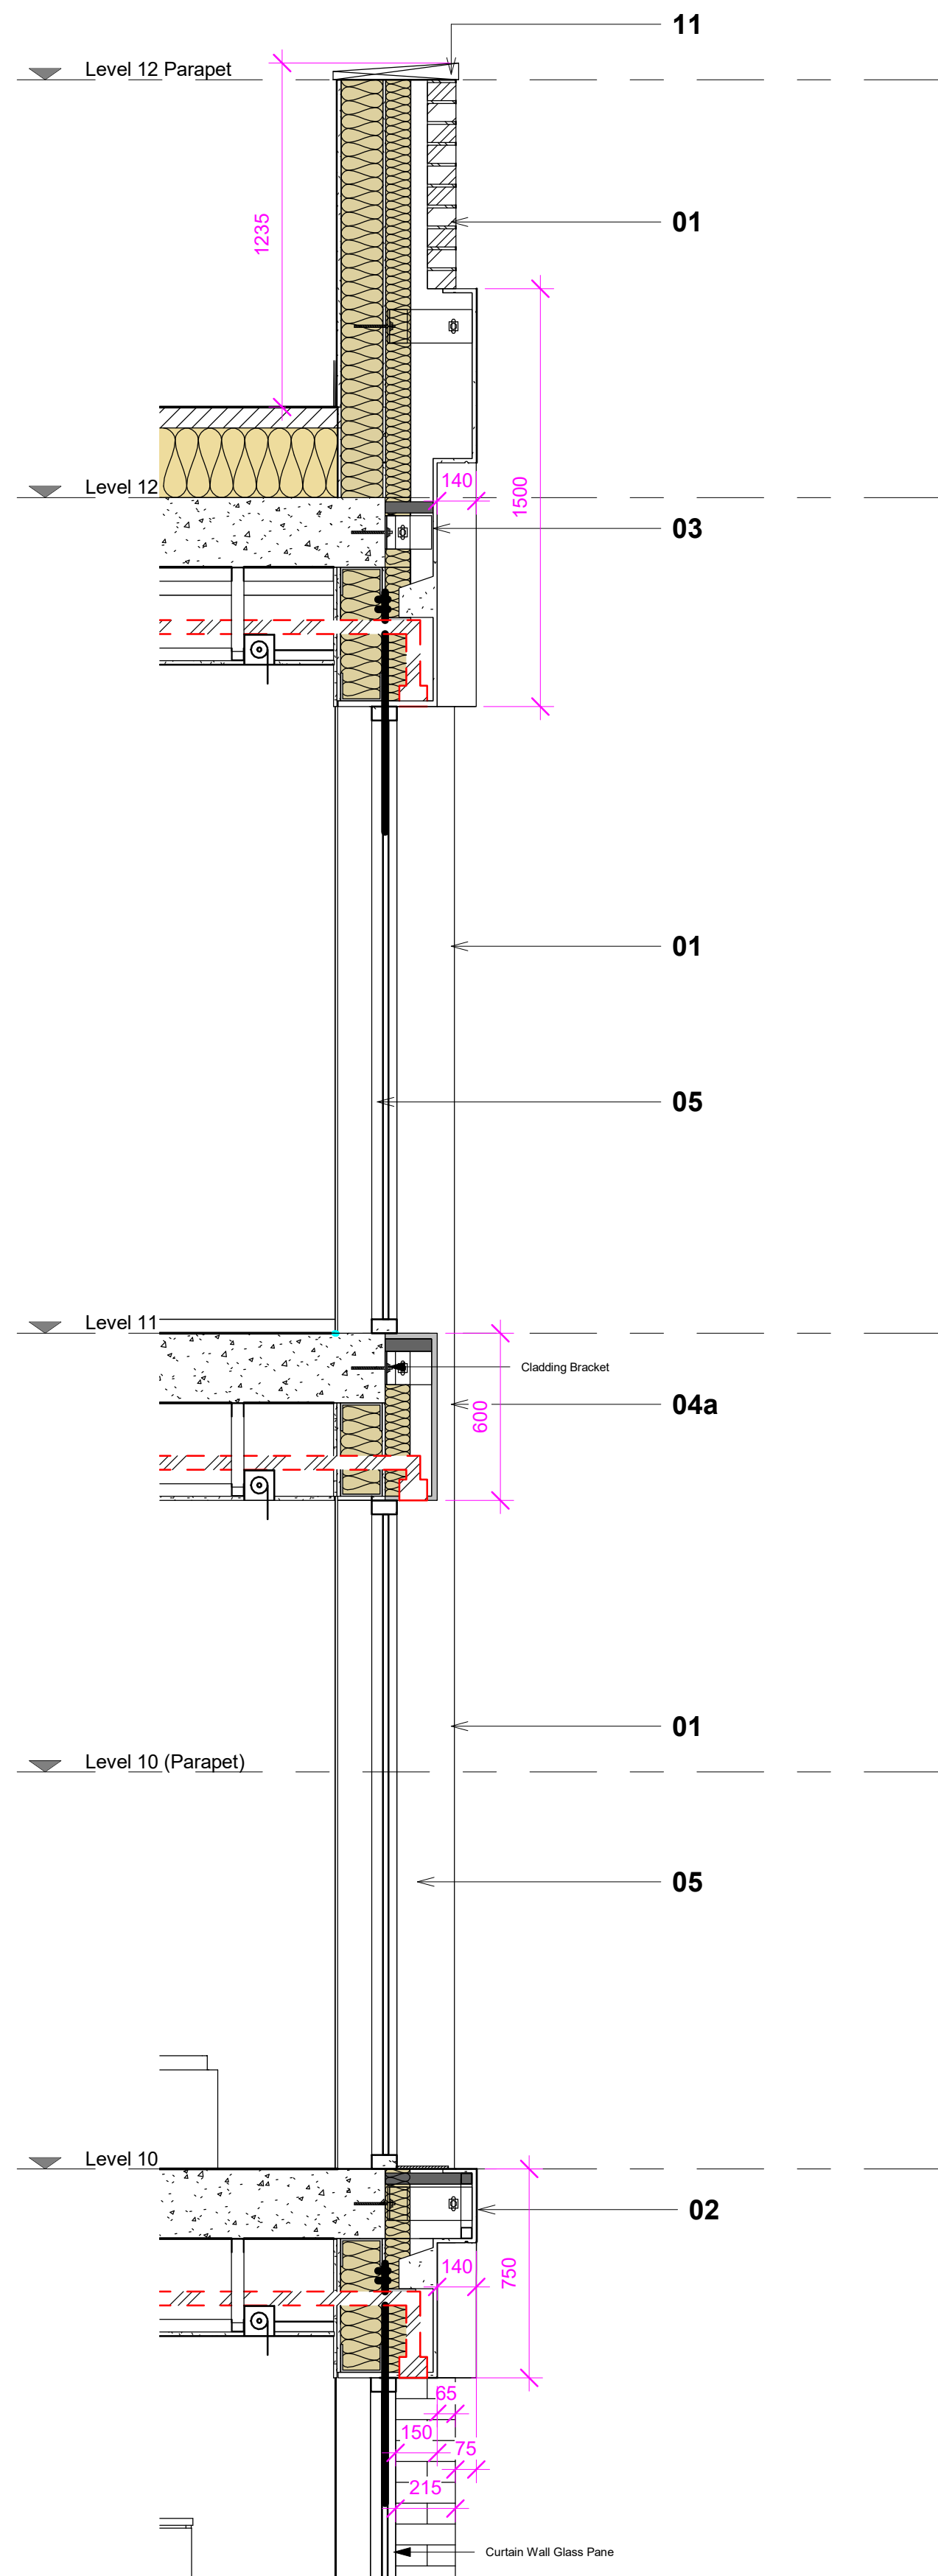

Section 01
1 : 20

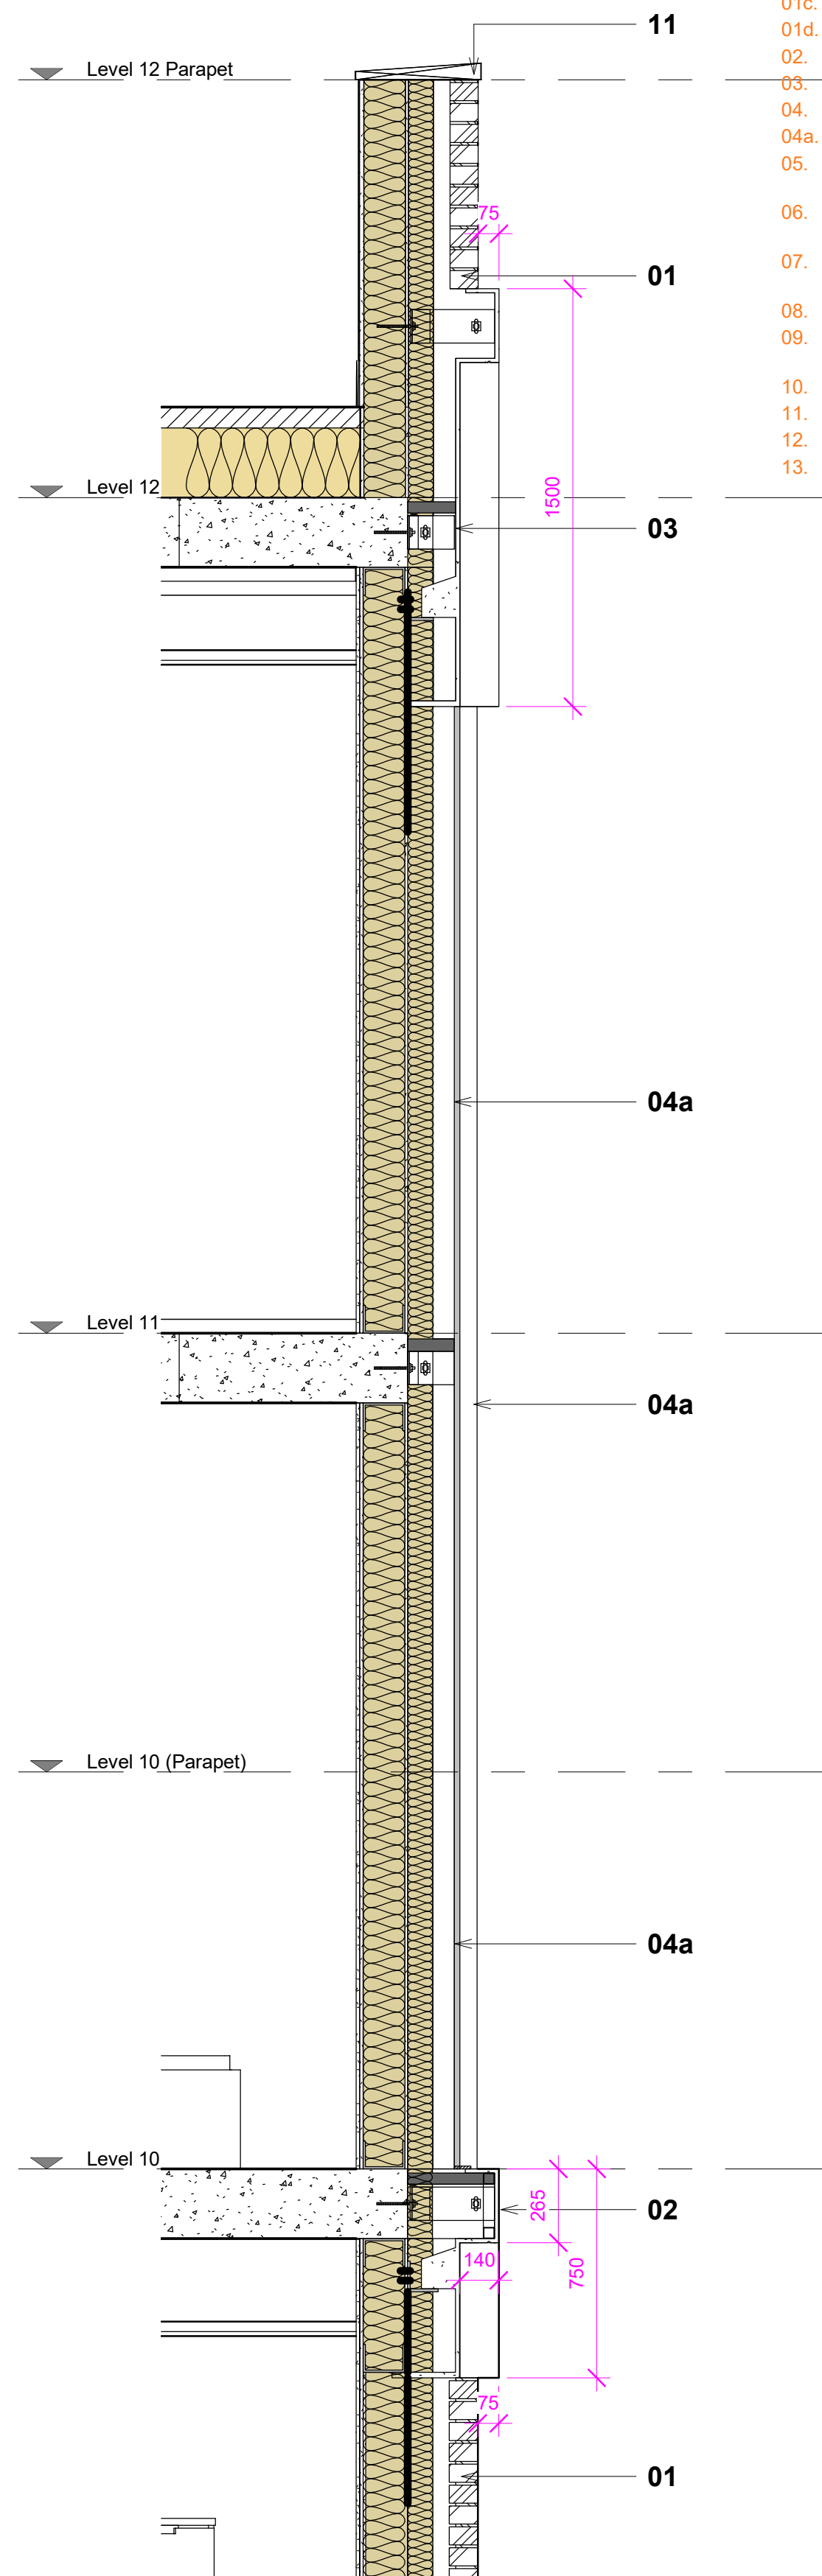

Section 02
1 : 20