


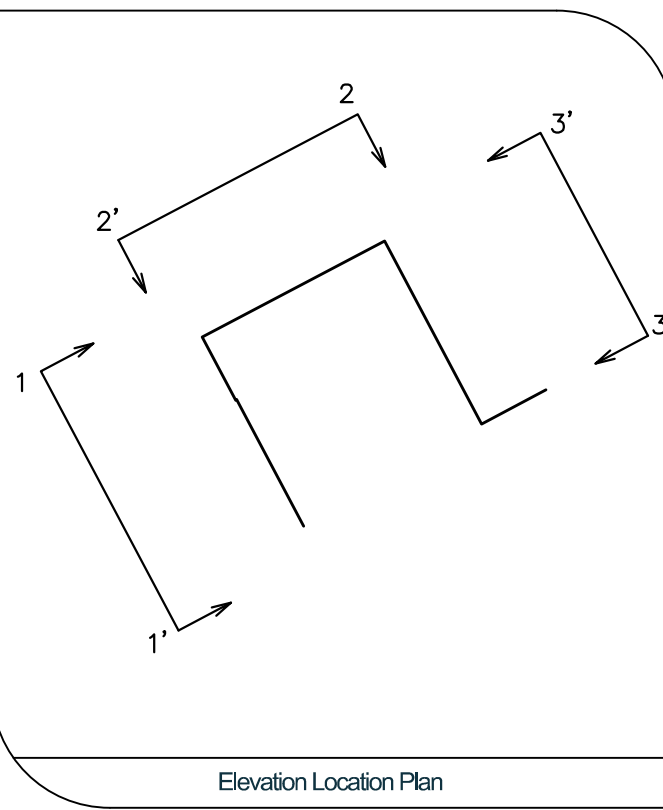


Elevation Location Plan

File Name: S18688-E.dwg

LEGEND				
SPOT LEVEL	99.99		TV AERIAL SOCKET	AER
FLOOR LEVEL	FL 99.99		ALARM SENSOR	AS
CEILING LEVEL	CL 99.99		ALARM	AL
SUPPLEMENTED CEILING LEVEL	CS 99.99		SINGLE COMPUTER SOCKET	CPS
UNDERFLOOR OF BEAM	UB 99.99		DOUBLE COMPUTER SOCKET	CPS
DOOR HEIGHT	99.99		TRIPLE COMPUTER SOCKET	CPS
SILL LEVEL	99.99		EXTRACTOR FAN	EXF
UNIT LEVEL	99.99		FIRE ALARM	FA
ARCH TOP LEVEL	AT 99.99		FIRE ALARM SWITCH	FAS
ARCH BOTTOM LEVEL	AB 99.99		FLOOR SOCKET	FS
SOLID WALLS			UNKNOWN SOCKET	PS
PARTITION WALLS			TRIPLE PLUG SOCKET	PS
BOILER			SEATING	SE
BUILDING CANOPIES			SECTION DATUM	SD
CABLES			SCAFFOLD	SC
CLADDING			SERVICES	S
COLUMNS			SKYLIGHTS	SL
DIMENSIONS			STEELWORK	SW
DOORS			STEPS / STAIRS	SW
ELEVATION DATUM			SURFACE CHANGES	SW
ELEVATIONS DETAIL			TANKS	T
FENCES			VENTS	V
HANDRAILS			WALL/FITTINGS	W
INSPECTION COVERS			WINDOWS	W
KITCHEN FURNITURE			WORKTOPS	W
LANDSCAPE			HIDDEN DETAIL	W
LEVELS				
LIGHTING				
BEAMS				
CEILING DETAIL				
PIPE				
INDICATORS				
SEATING				
SECTION DATUM				
SCAFFOLD				
SERVICES				
SKYLIGHTS				
STEELWORK				
STEPS / STAIRS				
SURFACE CHANGES				
TANKS				
VENTS				
WALL/FITTINGS				
WINDOWS				
WORKTOPS				
HIDDEN DETAIL				
LEVEL MARKER	99.99		SWITCH BOARD	SWB
LEVEL MARKER	99.99		SINGLE PHONE SOCKET	TEL
STAIR RAMP	99.99		DOUBLE PHONE SOCKET	TEL
DIRECTION			TRIPLE PHONE SOCKET	TEL
SLURRING CEILING			THERMOSTAT	TH
DIRECTION			WALL LIGHT	WL
BREAK LINE			LIGHT	LI
TOILET			SMOKE DETECTOR	SD
SHOWER			RADIATOR	RAD
WASH BASIN				
KITCHEN SINK				
BATH				
DOOR SWING				

NOTES:
All levels relate to O.S (Newlyn) Datum. Established using network RTK.
Survey plotted on a plane local grid, orientated to National Grid.
Values show recess from Brickwork/Cladding face.

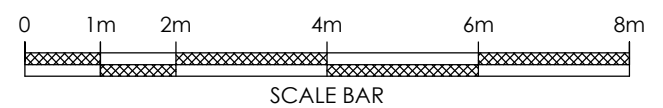


REV	DATE	DESCRIPTION




Client
Birchwood One Business Park
Dewhurst Road
Birchwood
Warrington
WA3 1GB

Project Title
Elevations At:
Eighth Day Apartments
111 Oxford Road
Manchester
M1 7DU


Surveyed M.Law	Drawn C.H./C.W	Checked R.Critchley
Scale 1:100	Date July 19	Drawing Ref. S18688-E
No. 01	Size A1	Rev --

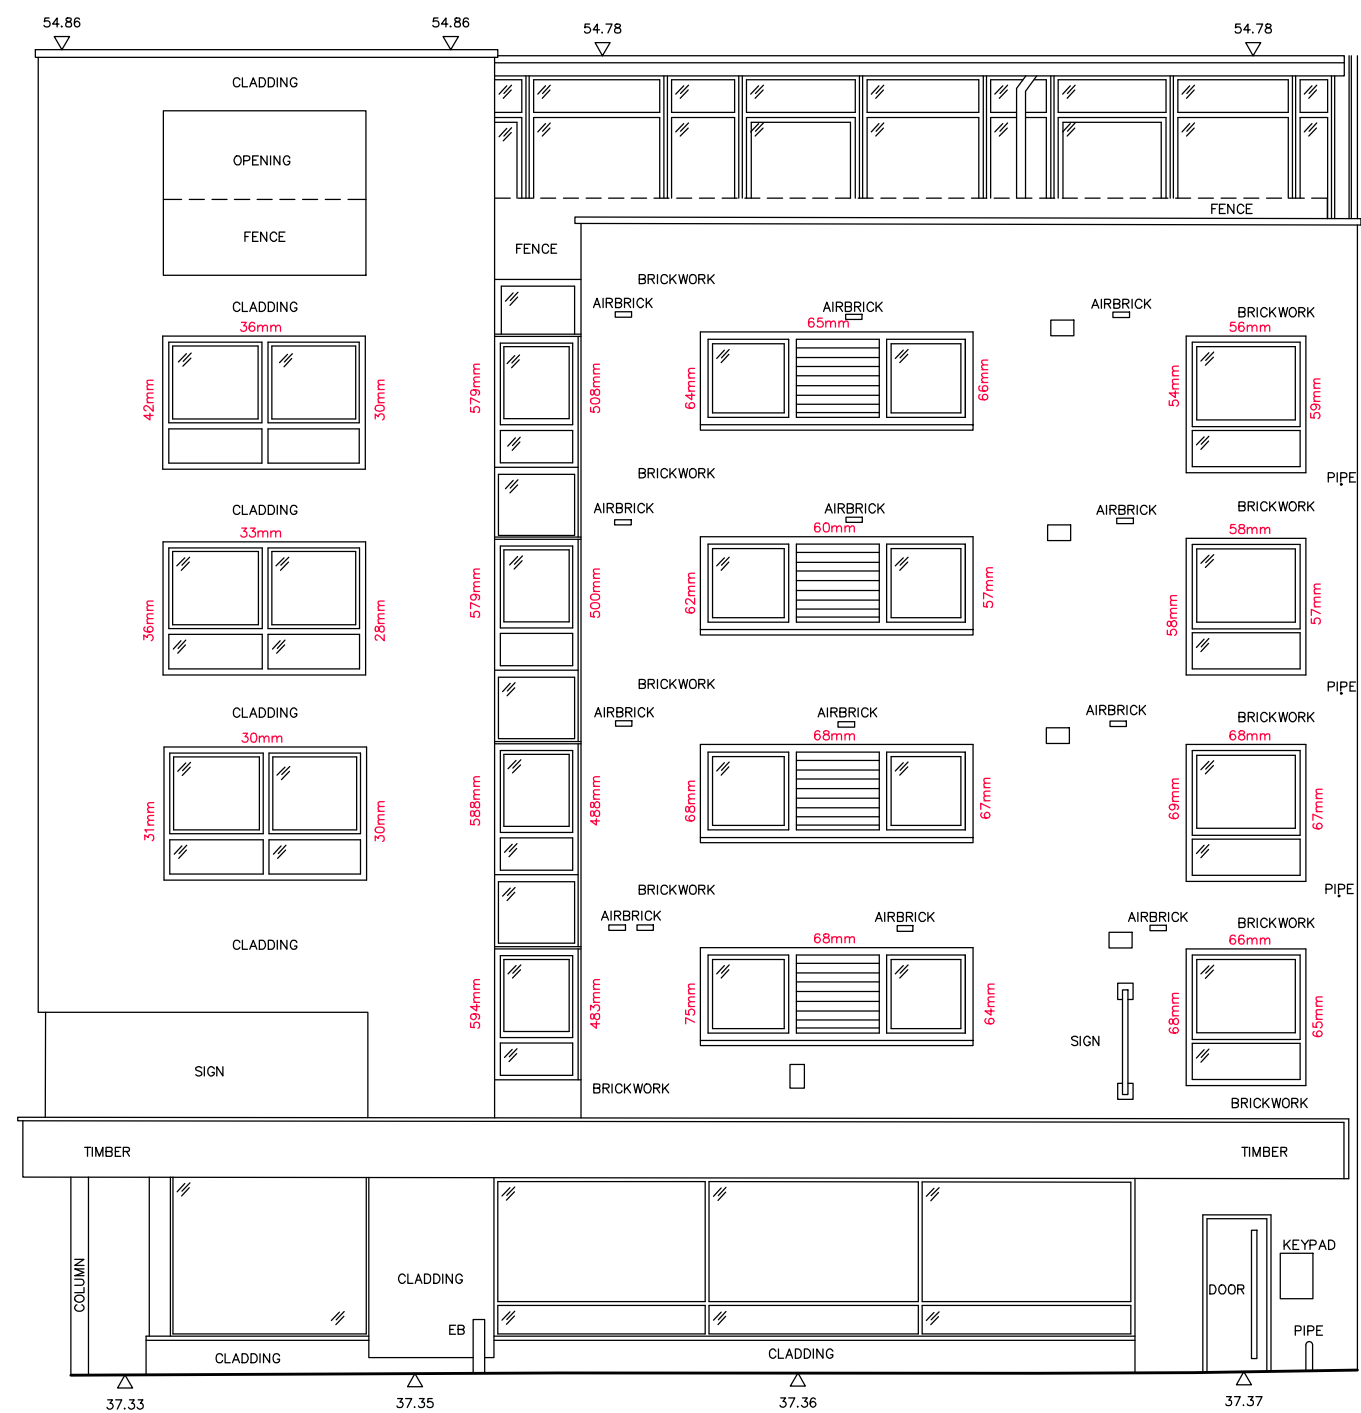

Datum 35.00m
Elevation 1

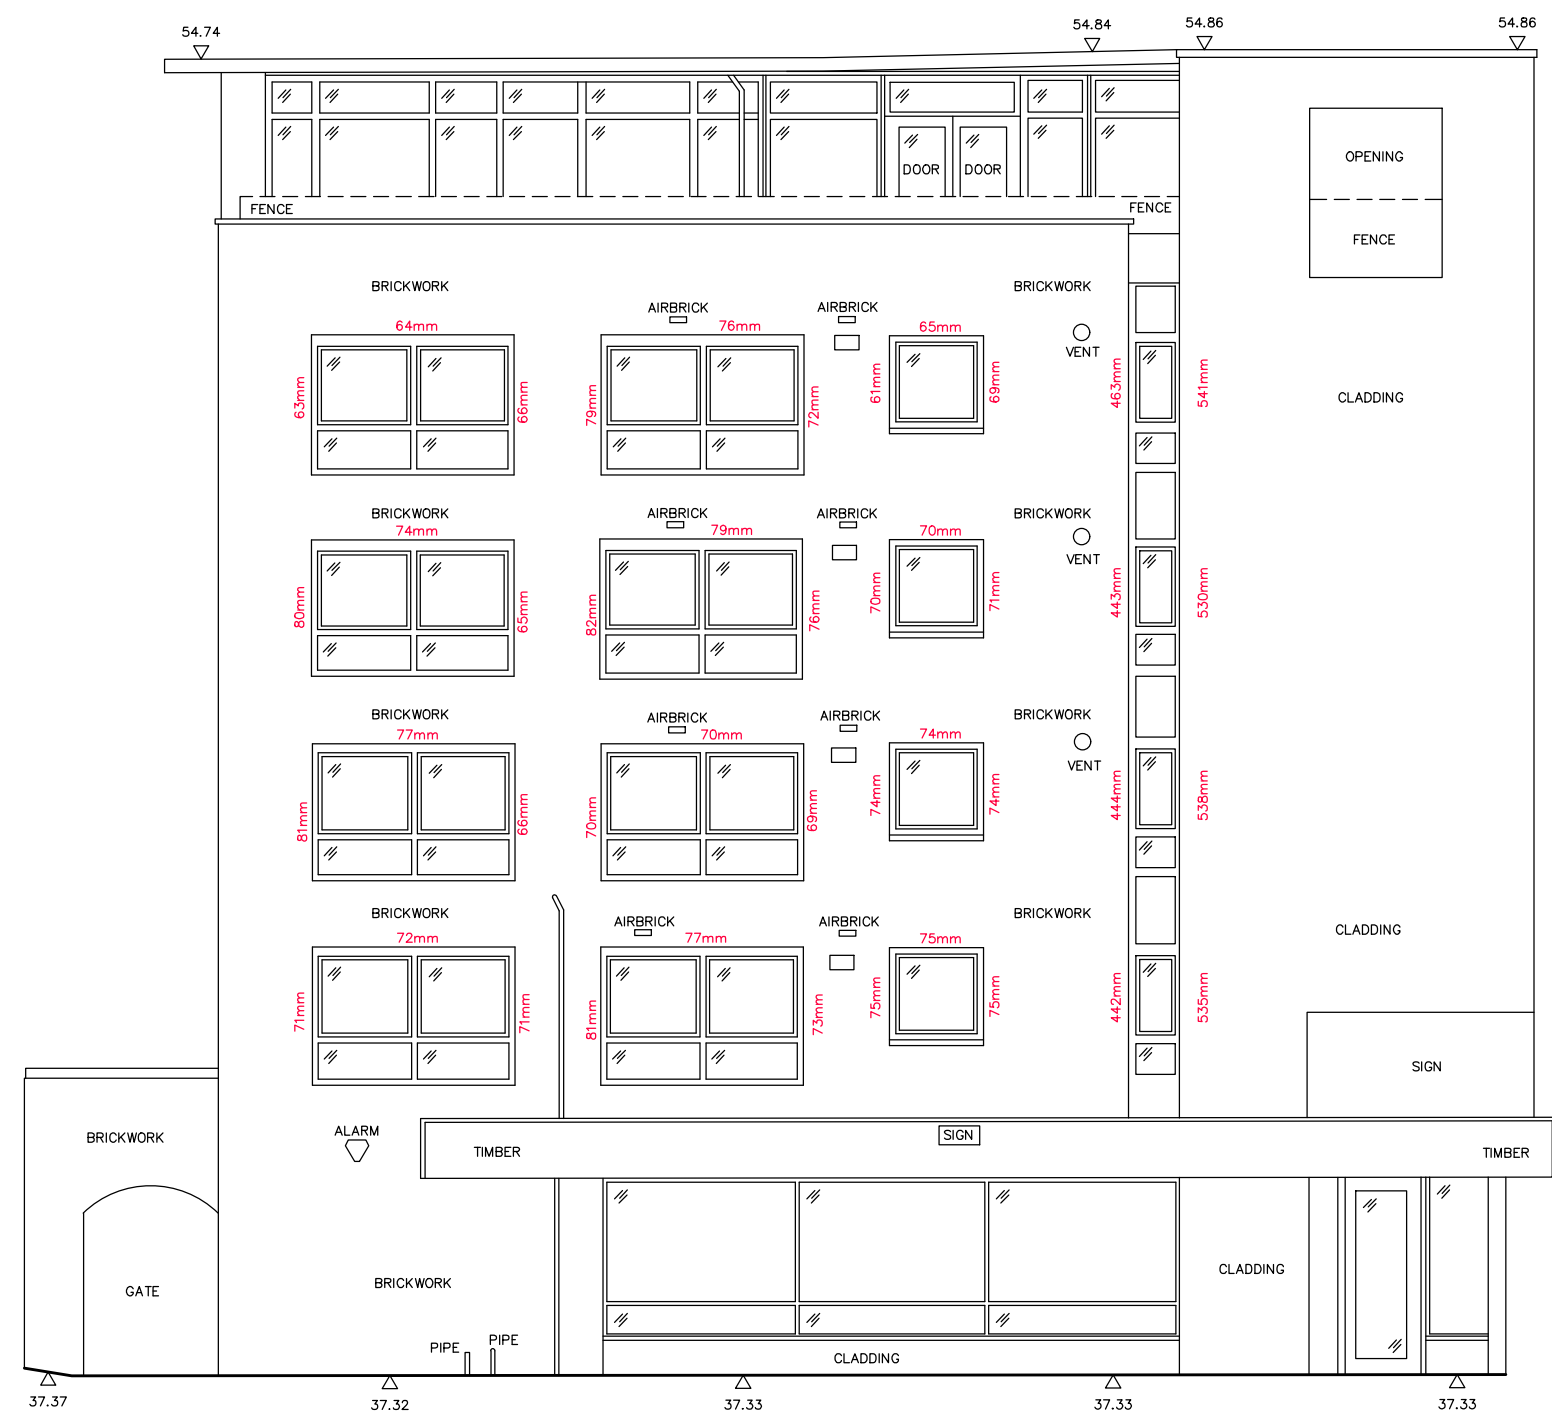

Datum 35.00m
Elevation 2

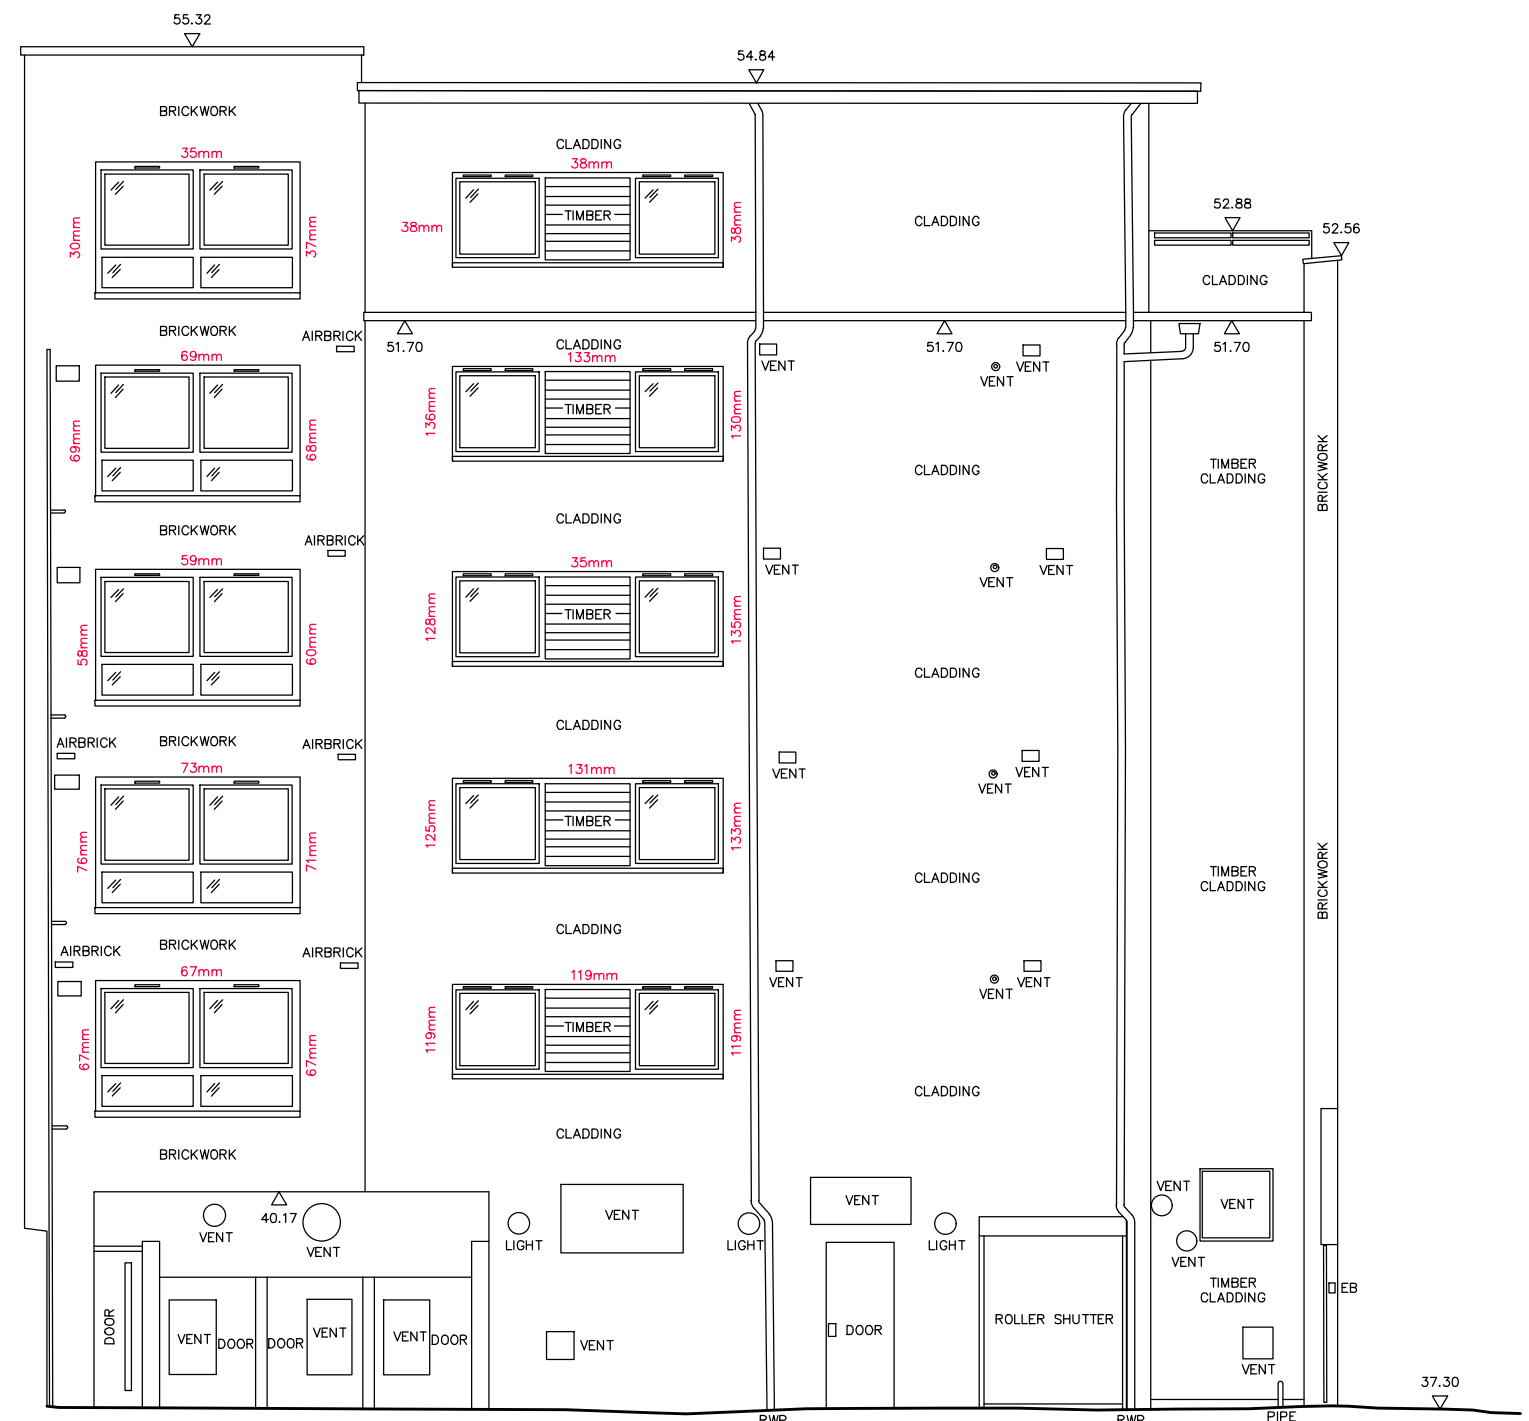

Datum 35.00m
Elevation 3