
6 Fordbank Road - Location Plan

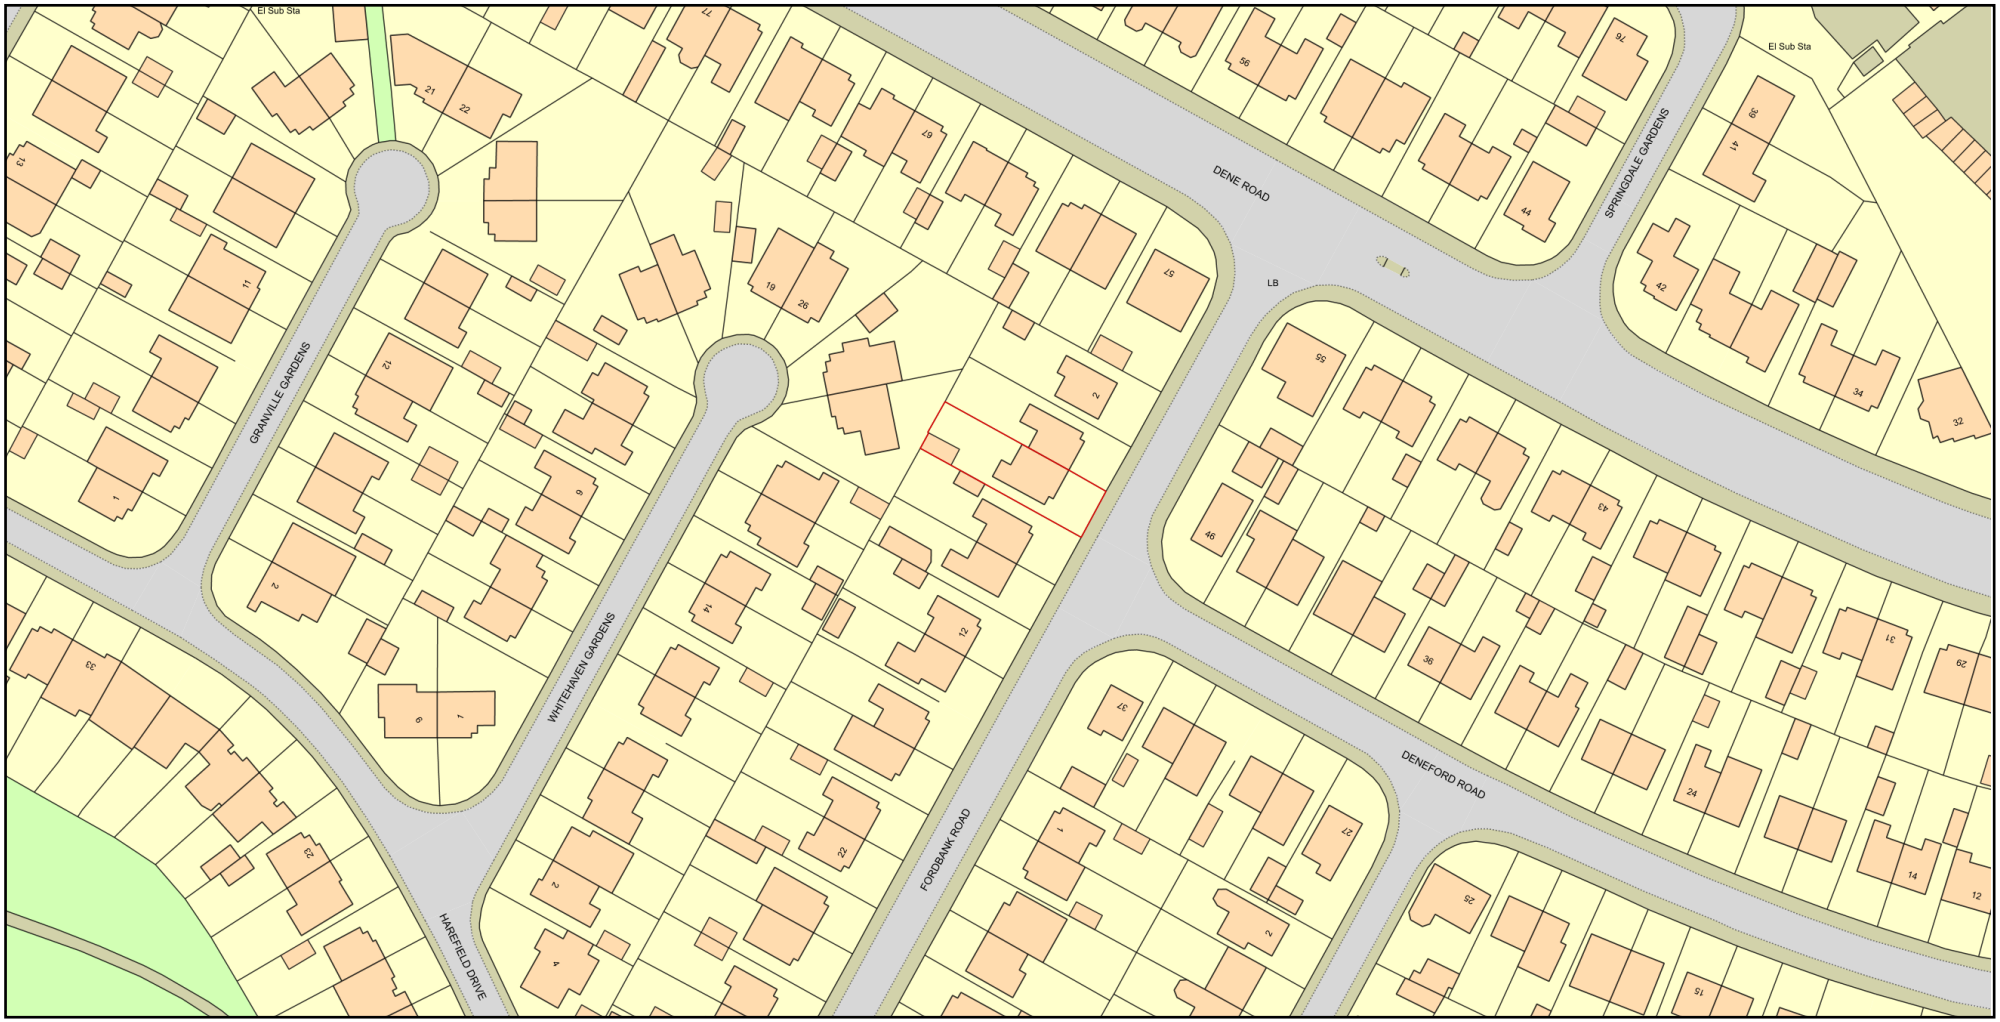

0 50
Metres

N

ReQuestaPlan

Plan Produced for:	Joe Parsons
Date Produced:	30 Oct 2019
Plan Number/Project ID:	TQRQM19303215740762
Scale:	1:1250 @ A4

© Crown copyright, All rights reserved. 2019 Licence number 0100042766