


See 7316-A-G230-S-BB-002 for
Balustrade Design Intent Details
Colour RAL:7022 to match Tier 1
Window Frames

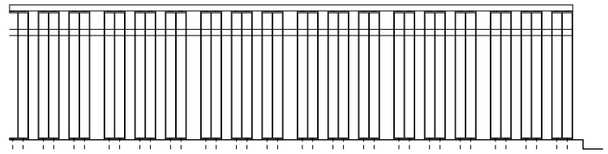

Tariff St Balustrade
Internal Elevation

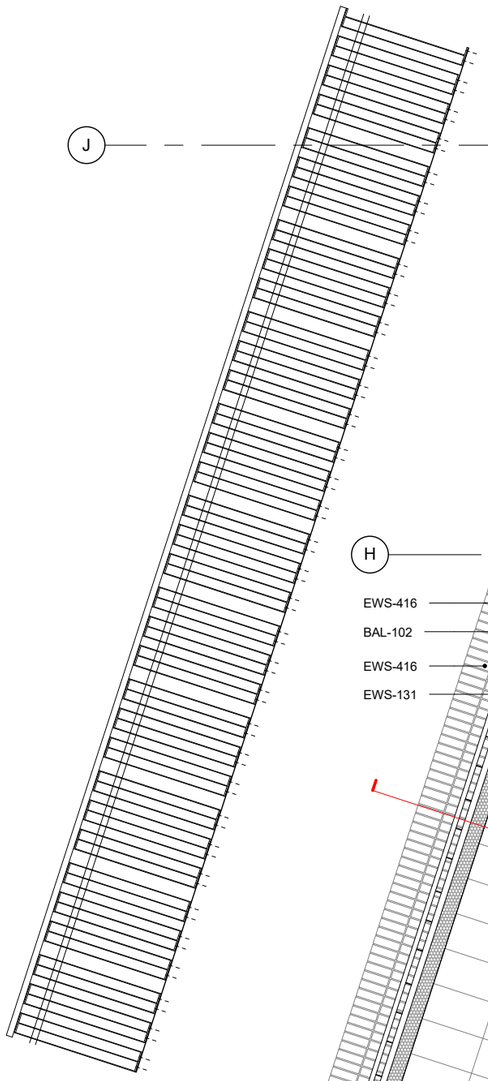

Service Yard Balustrade
Internal Elevation

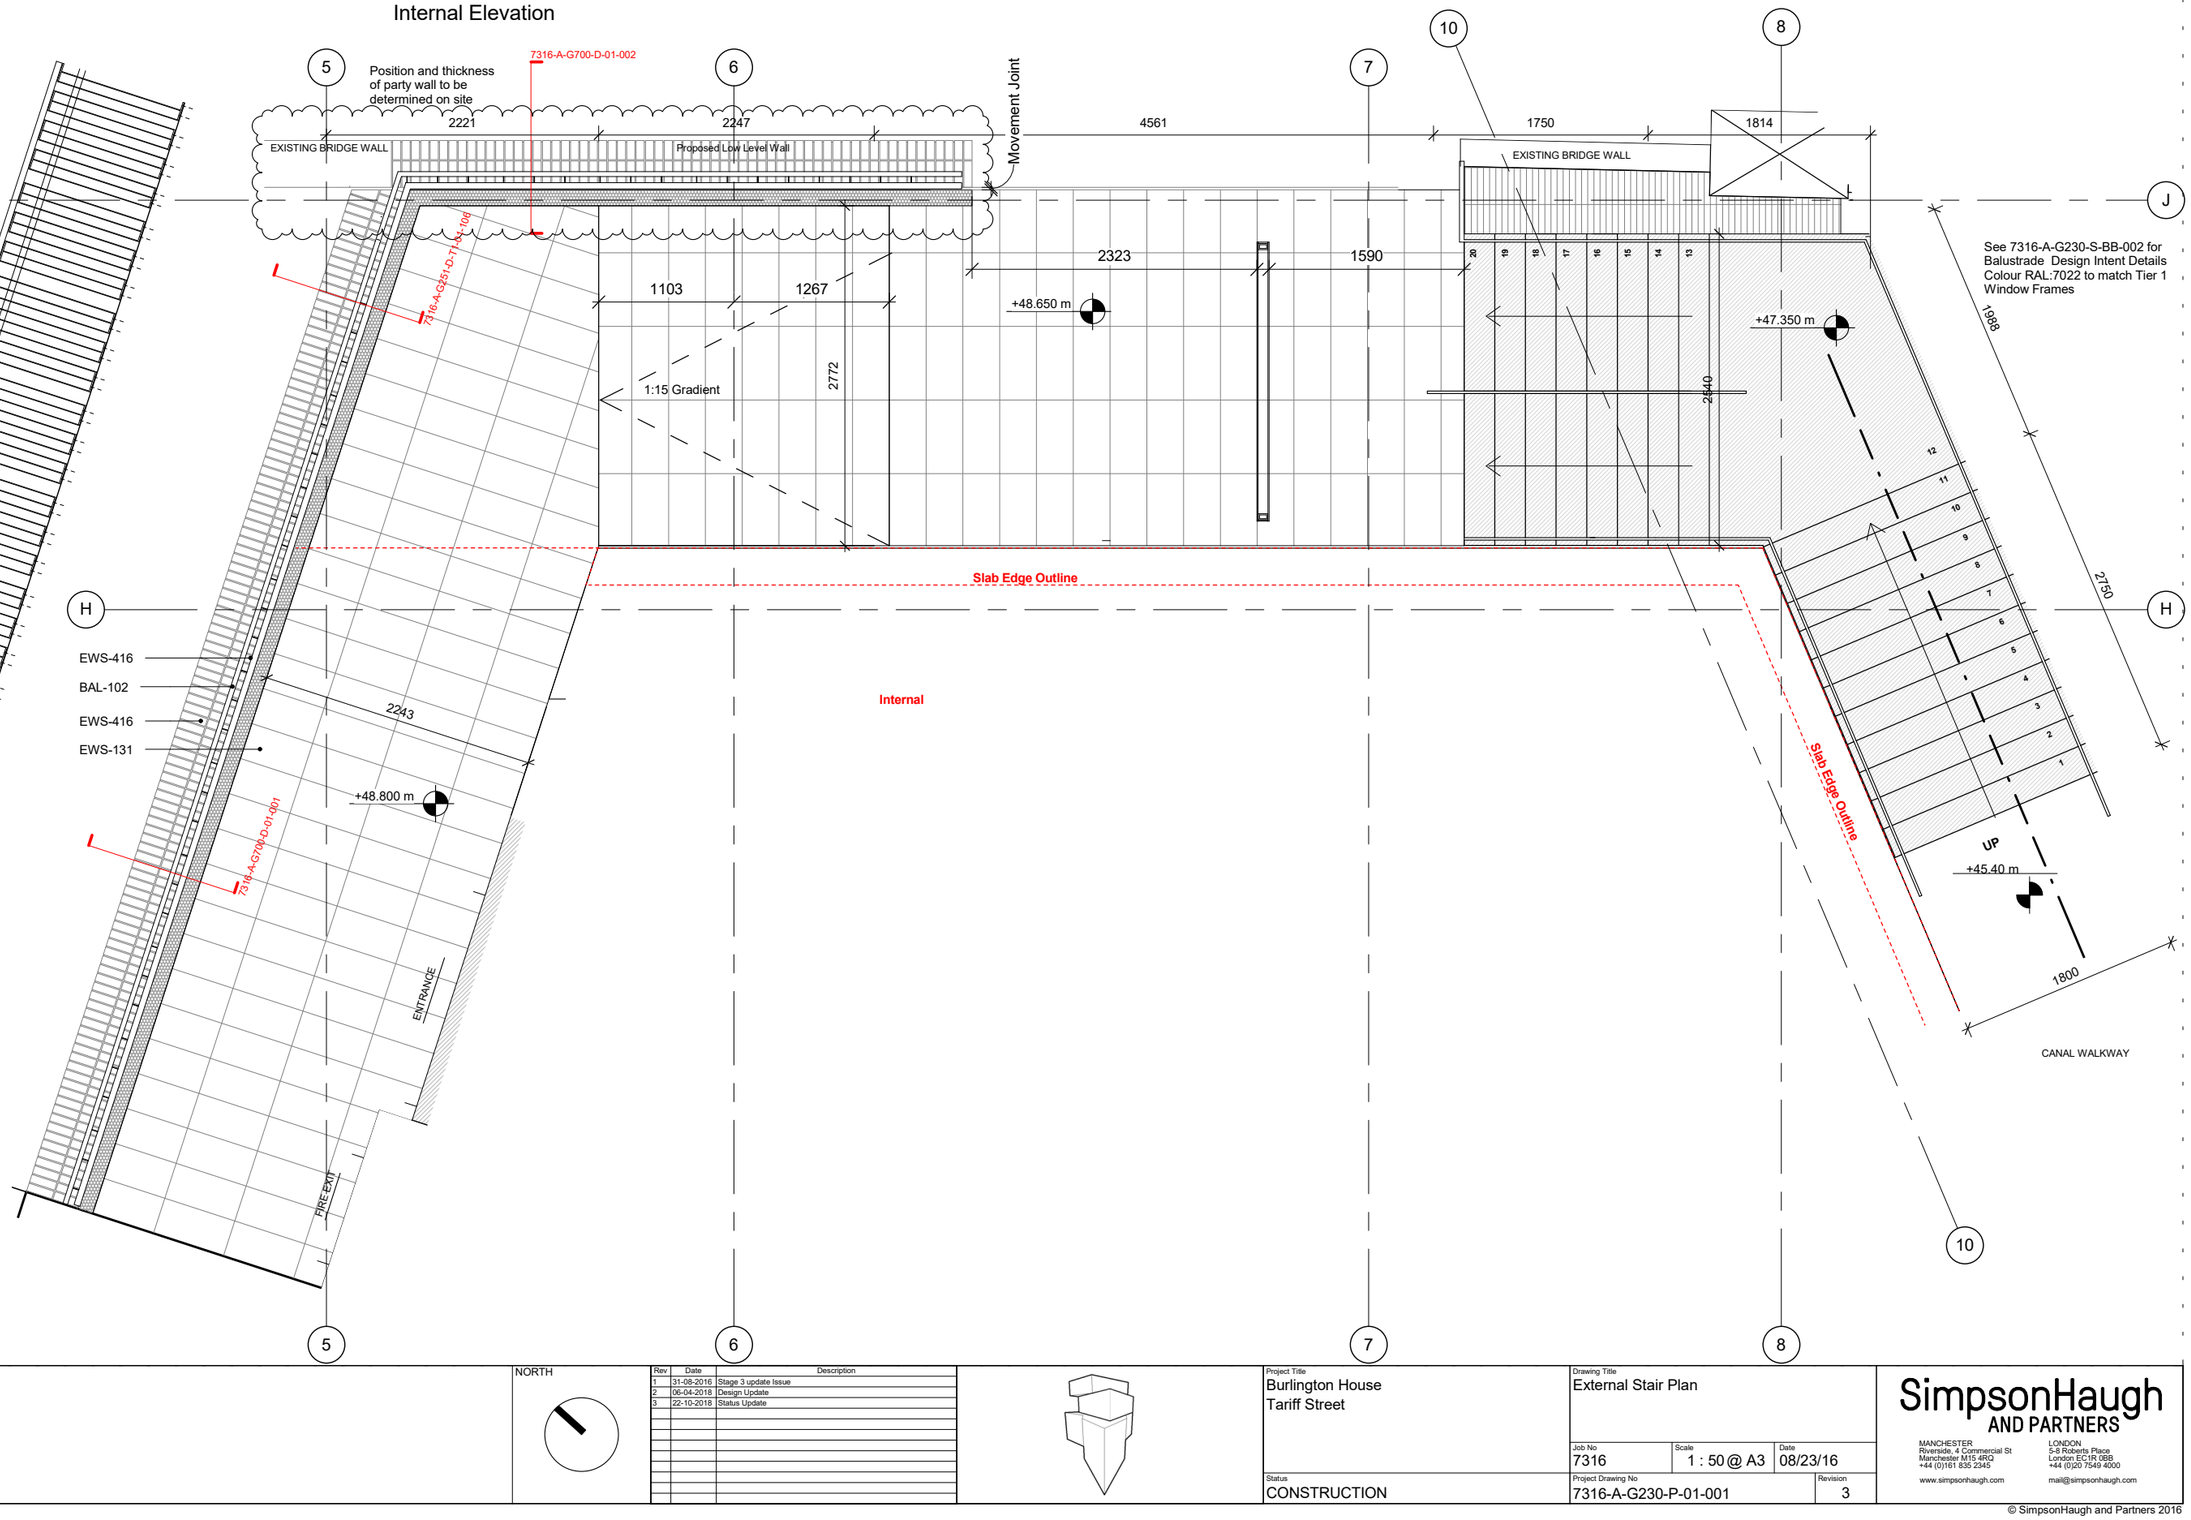

This drawing is copyright
Do not scale off dimensions.
All dimensions to be checked on site by contractor.

Contractor to report any dimensional discrepancies, errors or omissions prior to commencing on site.

NOTE:

NORTH

Rev	Date	Description
1	31-08-2016	Stage 3 update Issue
2	06-04-2018	Design Update
3	22-10-2018	Status Update

Local Drawing No 7316-A-G230-P-01-001

File Path C:\Users\j.stewart\Documents\7316-A-F900-RVT_Central File_j.stewart.rvt

Project Title
Burlington House
Tariff Street

Drawing Title
External Stair Plan

Job No 7316

Scale 1 : 50 @ A3

Date 08/23/16

Status CONSTRUCTION

Project Drawing No 7316-A-G230-P-01-001

Revision 3

SimpsonHaugh AND PARTNERS

MANCHESTER
Riverside, 4 Commercial St
Manchester M15 4RQ
+44 (0)161 835 2345

LONDON
5-8 Roberts Place
London EC1R 0BB
+44 (0)20 7549 4000

www.simpsonhaugh.com

mail@simpsonhaugh.com

© SimpsonHaugh and Partners 2016