



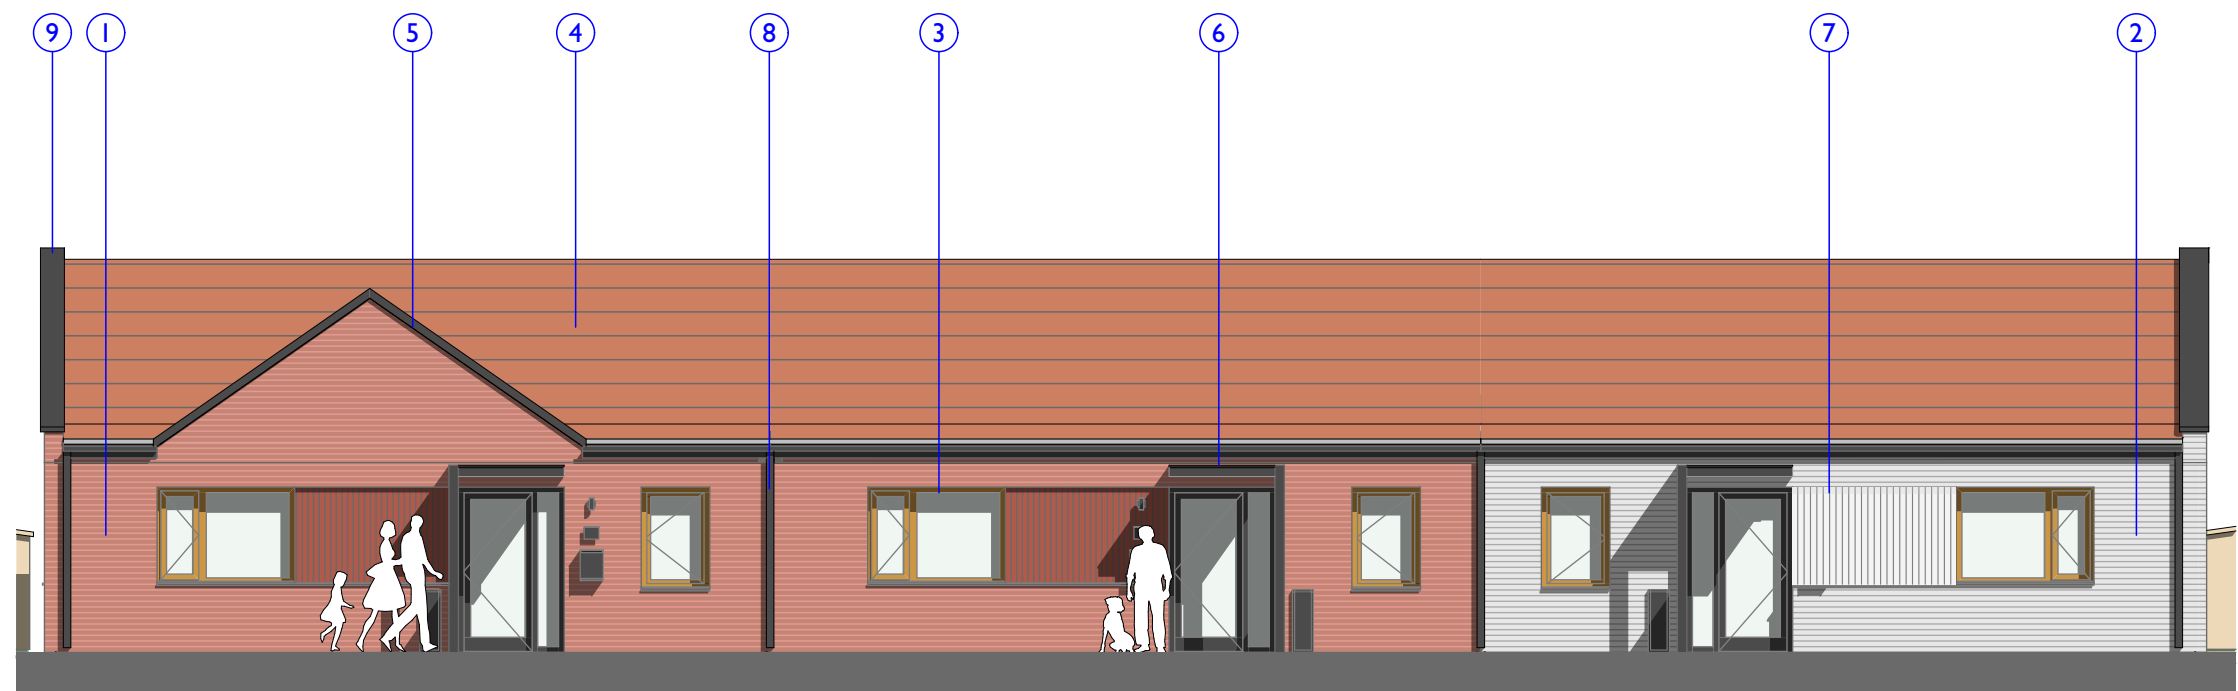


Block A- E01

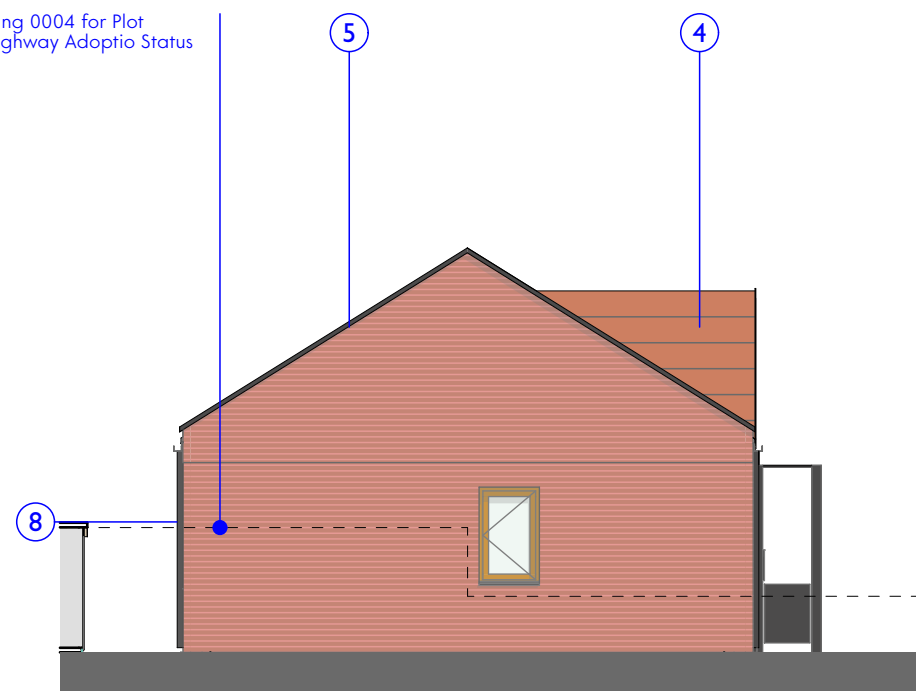

Block A- E03



Block A- E02

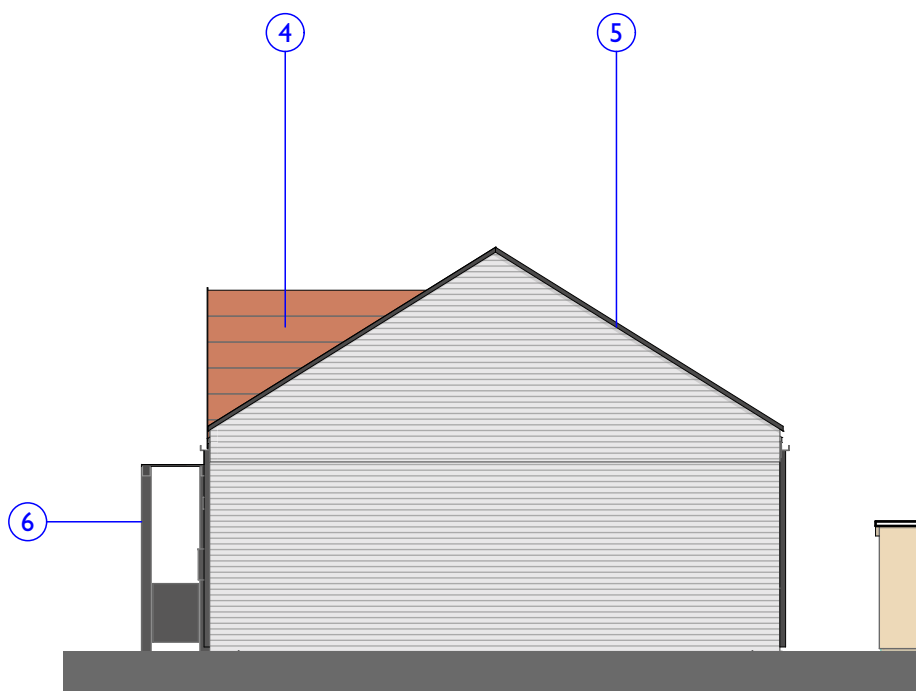


Block A- E04




Refer to Drawing 0004 for Plot Boundaries, Highway Adoptio Status & Sectionals



Block A- 3D Perspective Views - front/gable & rear/gable

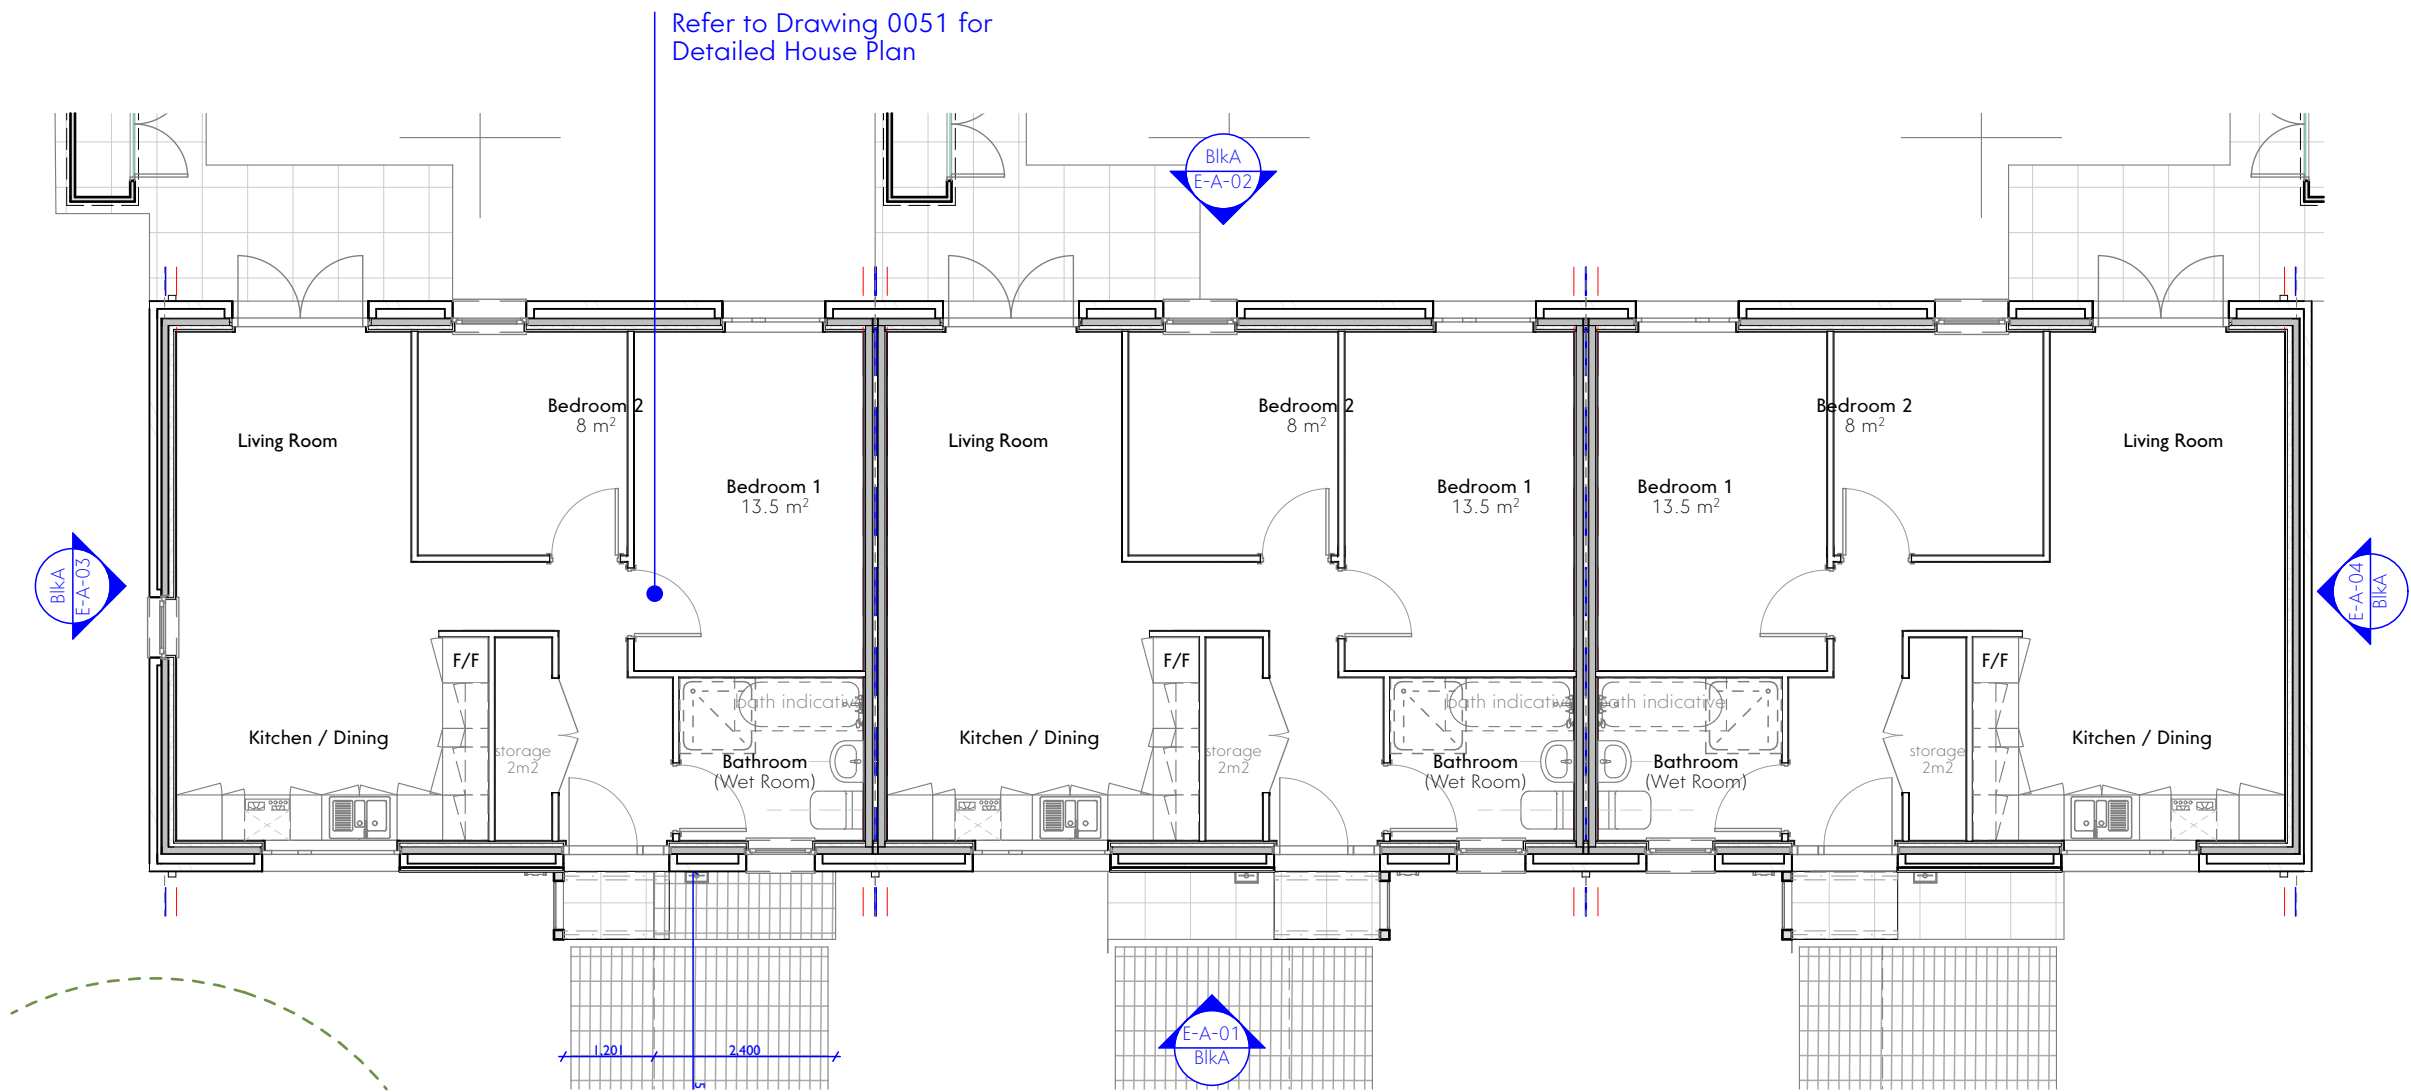


Block A-Ground Floor  
3x 2b3p Single Storey Dwellings

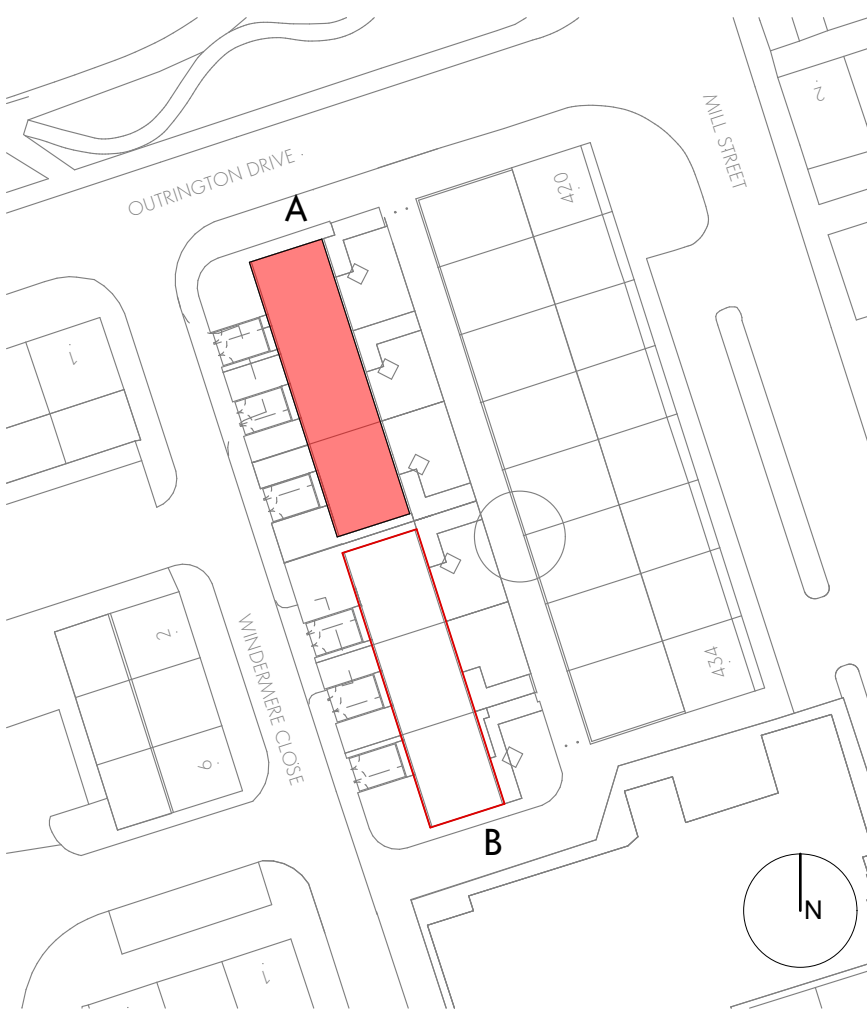

Site Plan

Material Key:

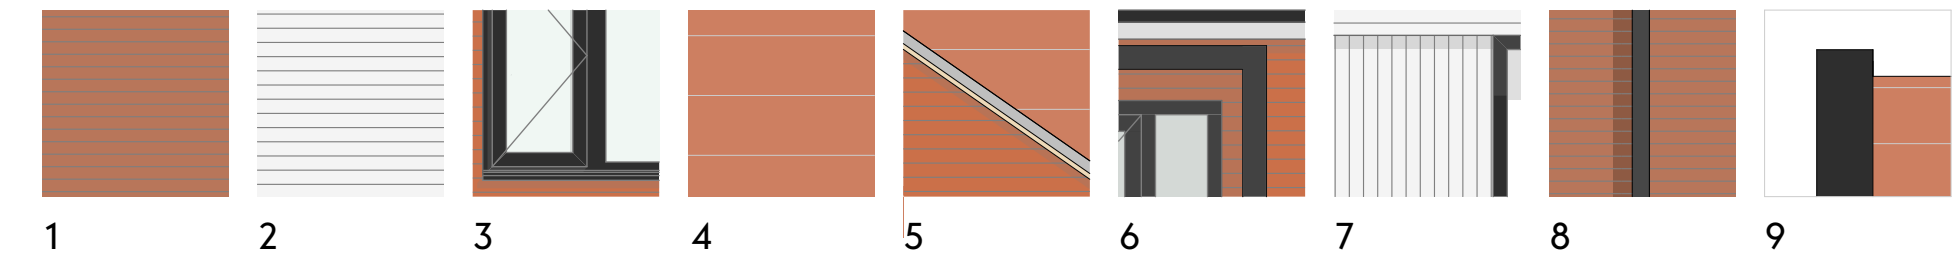

1. Light red multi-brick, sand coloured natural mortar.
2. Light grey brick, sand coloured natural mortar.
3. Triple glazed high performance window units. Frames in bronze colour or similar.
4. Red slim edge concrete tiles. Marley Edgemere old English or similar.
5. UPVC linear roof flashing, dark grey colour.
6. Feature Canopy (1 per Part M, Part 2 Requirements).
7. Feature setback stacked soldier brick panel.
8. UPVC downpipes and gutters, with matching fascia, dark grey colour.
9. Proprietary PPC Aluminium Flashing, dark grey colour.