
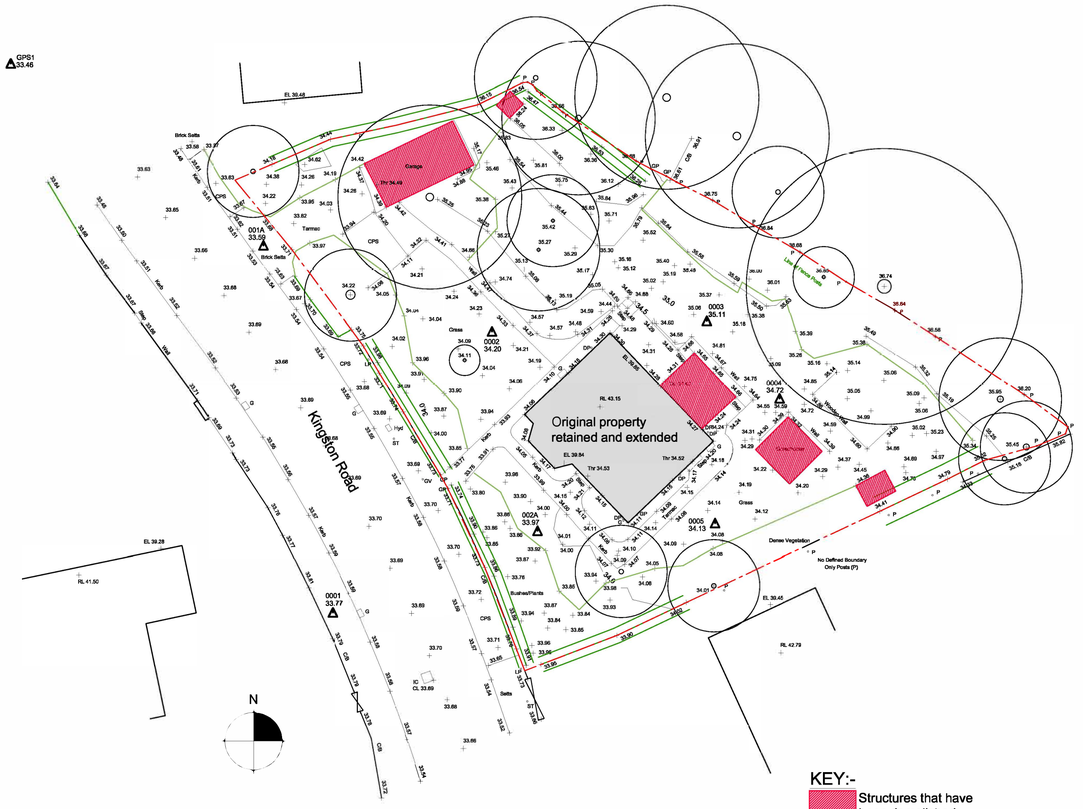


Existing Site Plan 1:200

Note - This current application relates to the reconstruction of the external brickwork to the front and side elevations of the original house. All other extension works are as per planning permission ref: 117633/FH/2017.

KEY:-

Structures that have been demolished as per planning permission ref: 117633/FH/2017

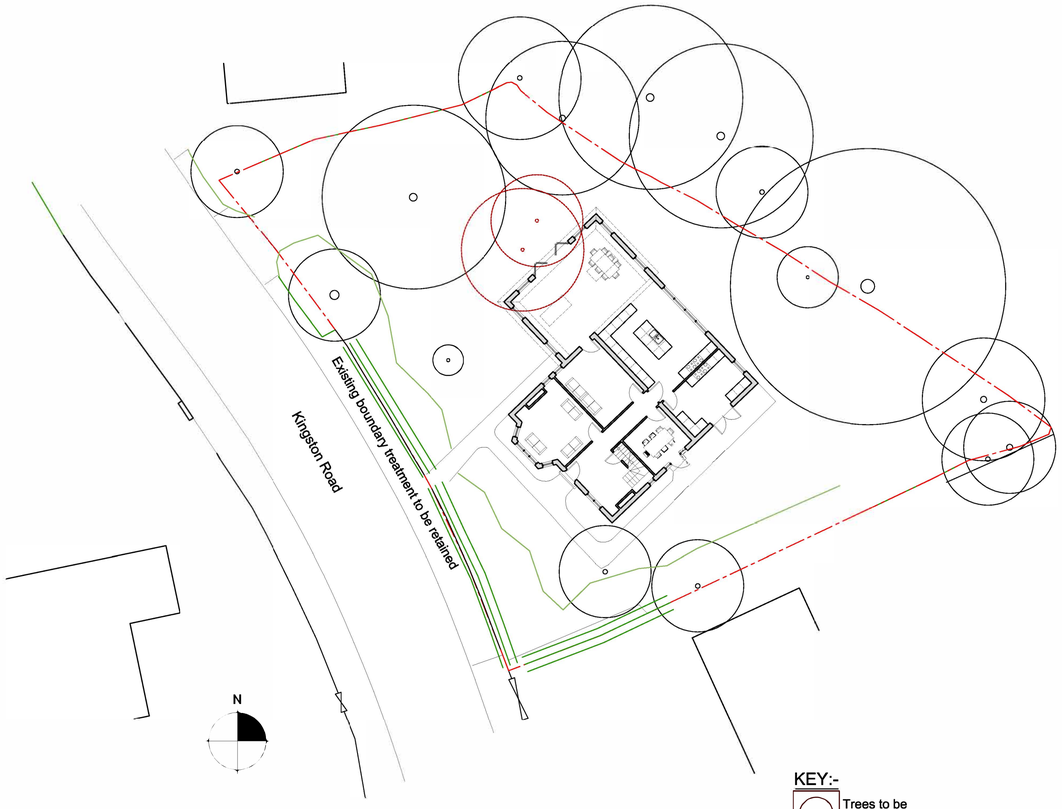

Approved Site Plan as per planning permission ref: 117633/FH/2017 1:200

KEY:-

Trees to be removed





Location Plan 1:1250

All dimensions are to be checked on site, any discrepancies are to be reported to the Architect before work commences. Do not scale from this drawing.

This drawing is to be read in conjunction with all relevant consultants and specialists drawings / documents, any discrepancies are to be reported to the Architect before the affected work commences.

All structural components shown are indicative only. Details / calculations of structural members are to be provided by the Structural Engineer.

This drawing is copyright.

A	Submission of Planning Application	16/12/2016
B	Amended as per the request of the client and LPA	21/04/2017
C	General Amendment	02/05/2017
D	Submission of Planning Application	19/05/2017

Tang & Associates Ltd
Chartered Architects

Tel : 0161 877 9587
e-mail: barrytang@tangassociates.co.uk

Entrance W1, 1/F, Westwood House, Greenwood Business Centre, Manchester, M5 4QH, UK

Client:
Mrs Shaheean Khan

Project:
53 Kingston Road, Didsbury, Manchester M20 2SB

Drawing Title:
Location Plan, Approved Site Plan & Street Scene

Scale: 1:1250 & 1:200 @ A1

Date: June 2019

Drawing No: 9321/001

Revision: E