
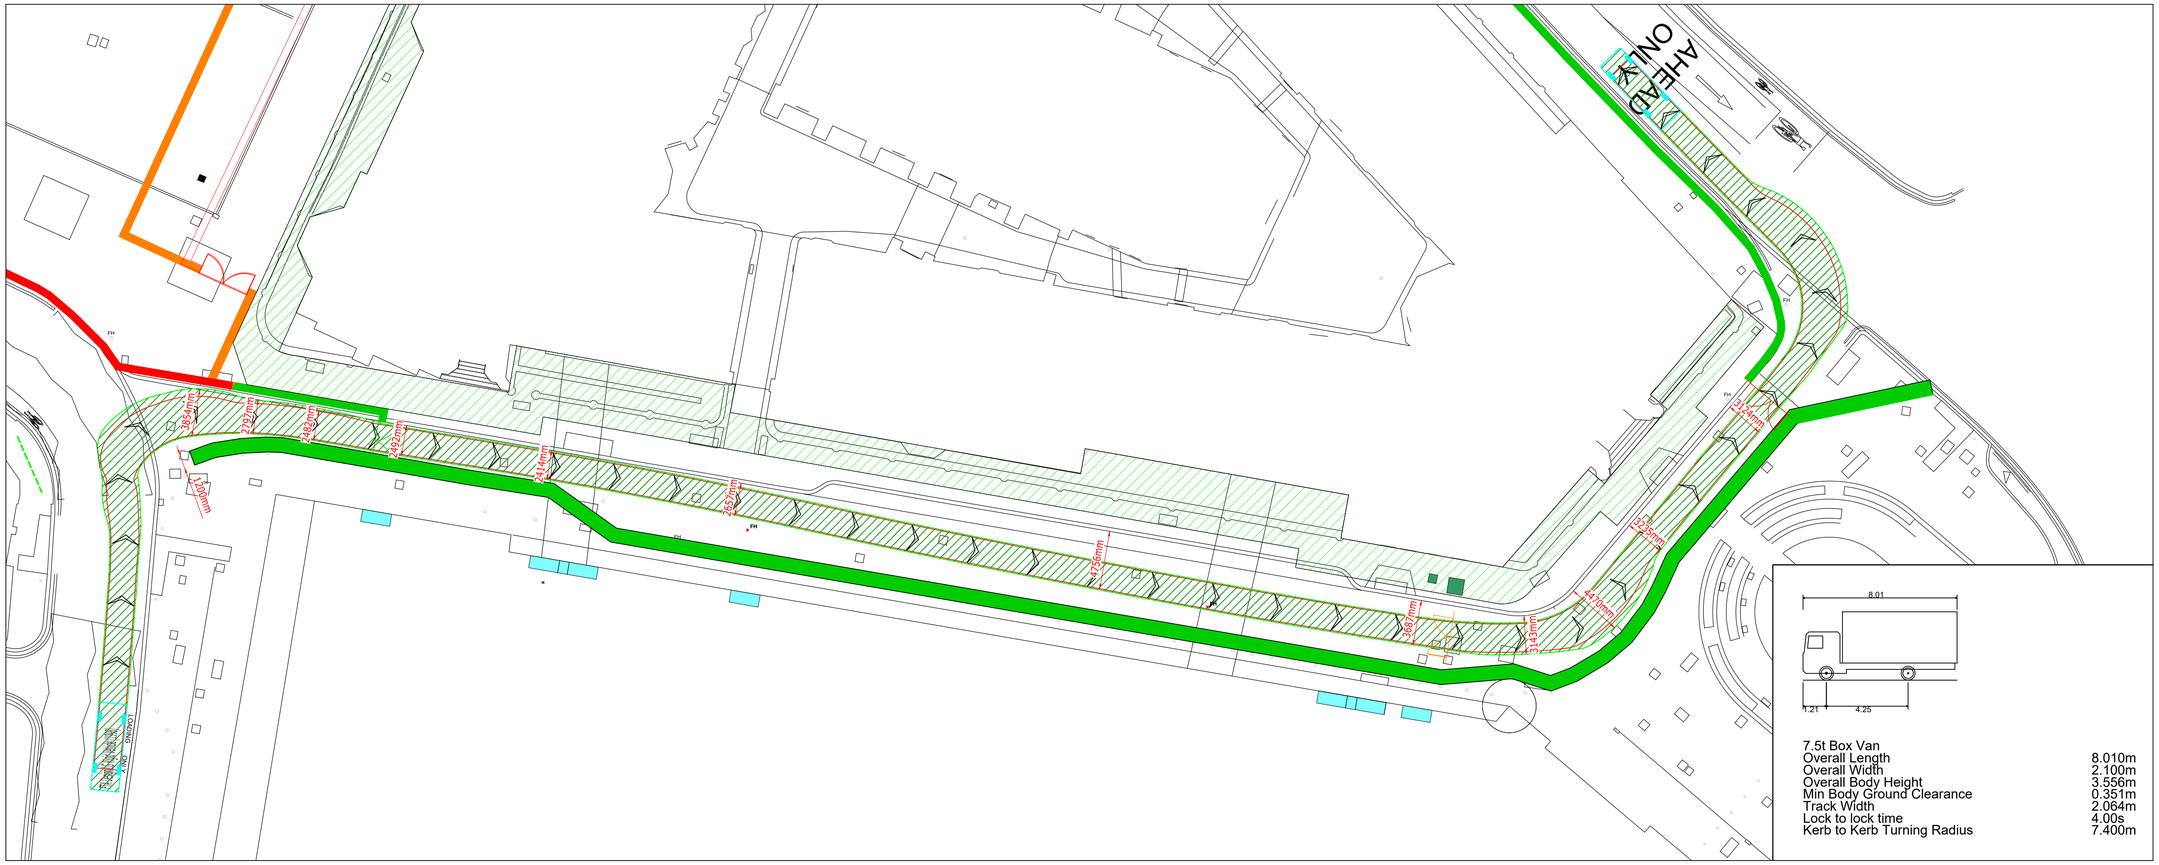


7.5t Box Van


Overall Length	8.010m
Overall Width	2.100m
Overall Body Height	3.556m
Min Body Ground Clearance	0.351m
Track Width	2.064m
Lock to lock time	4.00s
Kerb to Kerb Turning Radius	7.400m

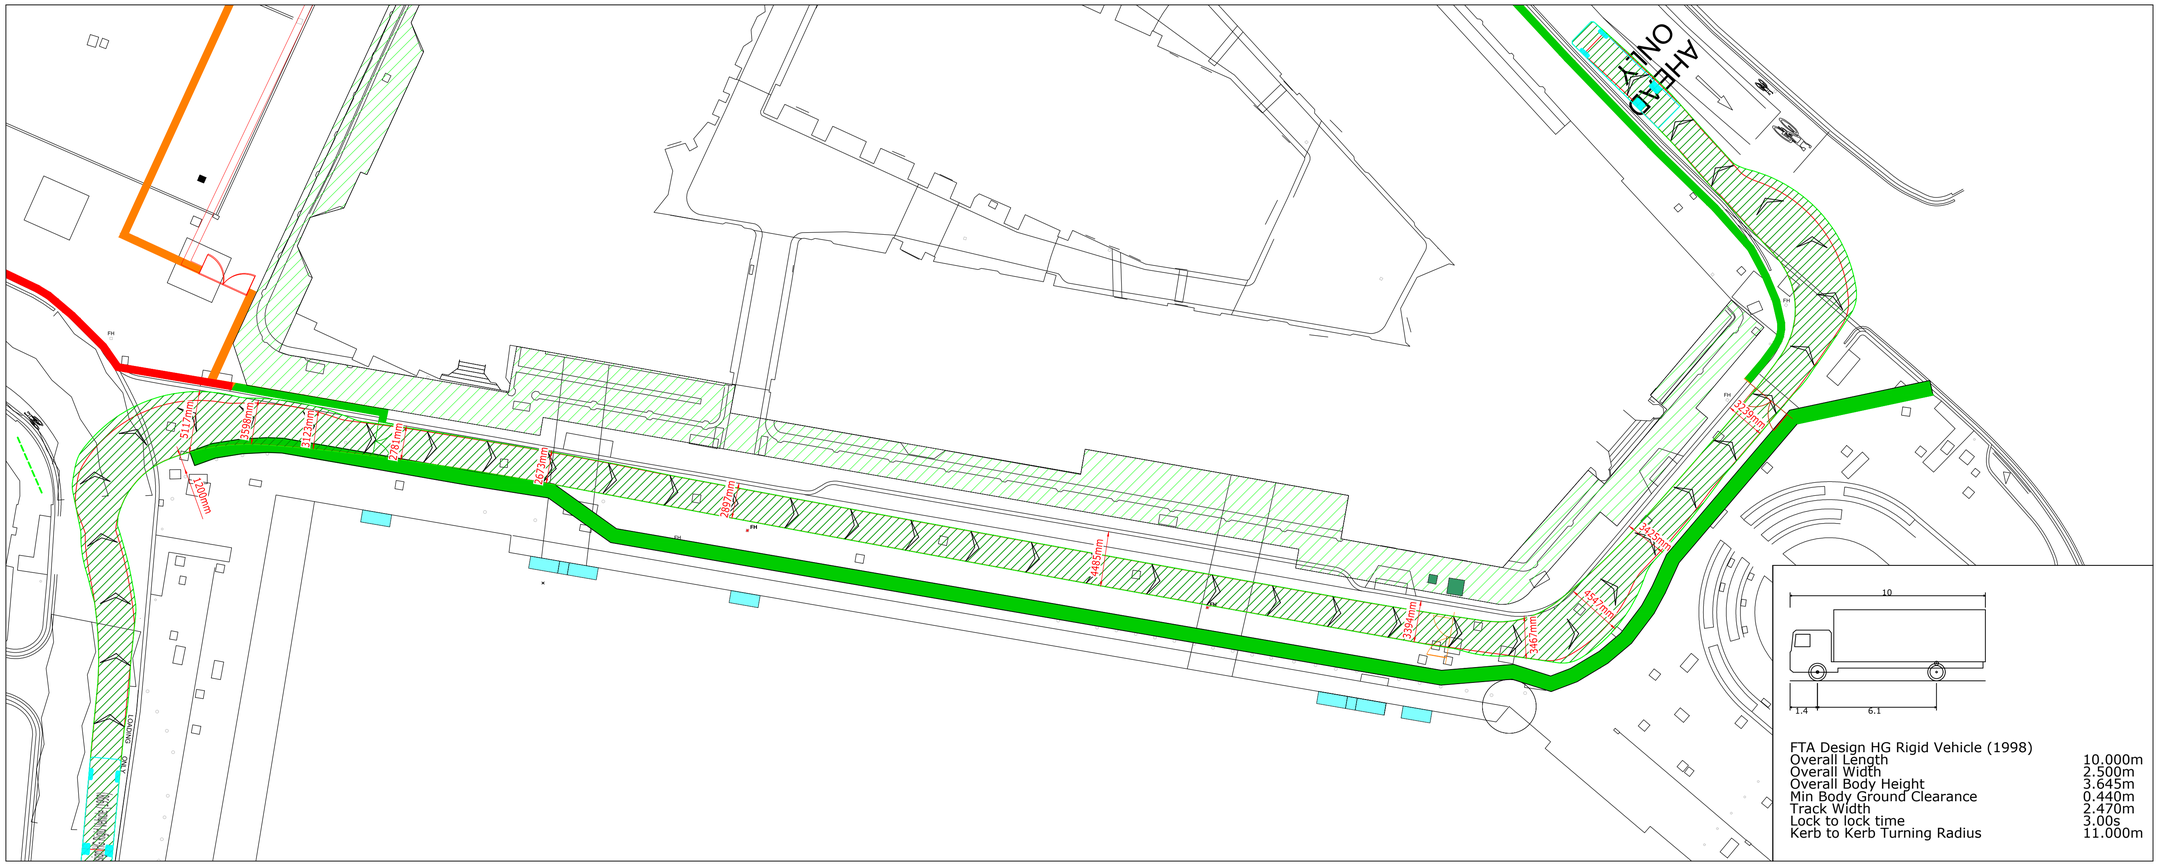

FTA Design HG Rigid Vehicle (1998)

Overall Length	10.000m
Overall Width	2.500m
Overall Body Height	3.645m
Min Body Ground Clearance	0.440m
Track Width	2.470m
Lock to lock time	3.00s
Kerb to Kerb Turning Radius	11.000m

Scale Bars to be used as guidance only - refer to sheet size below

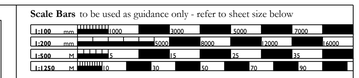

Notes:
Drawings are based on survey data and may not accurately represent what is physically present.
Do not scale from this drawing. All dimensions are to be verified on site before proceeding with the work.
All dimensions are in millimeters unless noted otherwise.
Purcell shall be notified in writing of any discrepancies.

ISSUE	DATE	APPROVED	DRAWN	DESCRIPTION
P03	09.08.2019	GW	DB	STAGE 3 ISSUE
P02	19.07.2019	CN	DB	STAGE 3 ISSUE
P01	17.07.2019	CN	DB	STAGE 3 ISSUE

OUR TOWN HALL PROJECT
RAMBOLL
www.ramboll.co.uk
Arkwright House, Parsonage, Manchester, M3 2LF
+44 (0) 161 827 1890
www.Ramboll.com

PROJECT STATUS	STAGE 3
CLIENT	MANCHESTER CITY COUNCIL
PROJECT	OUR TOWN HALL PROJECT
DRAWING TITLE	LLOYD ST TRACKING HOARDING CLEARANCE
SIZE & SCALE	A1: 1:250
DRAWING STATUS	D1 - COSTING
JOB NUMBER	1620003165
DRAWING NO.	OTH-RAM-XX-XX-SKE-N-0018
REV	P03

09 August 2019 09:35:54