



EXISTING GROUND FLOOR PLAN

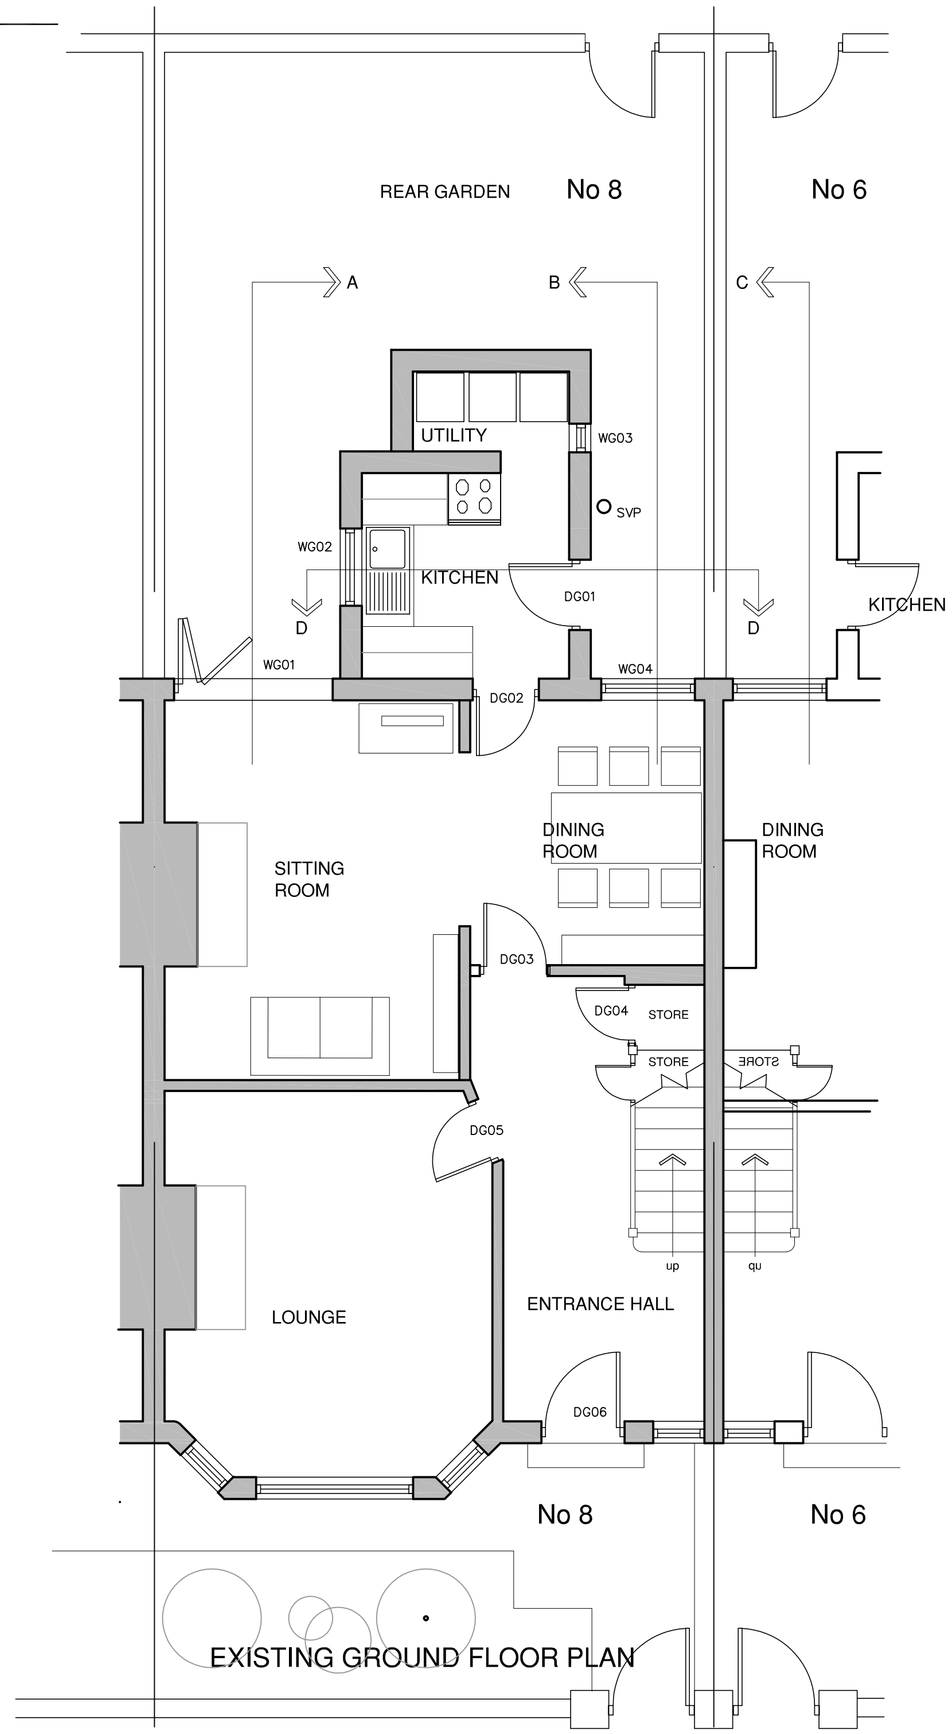


EXISTING FIRST FLOOR PLAN

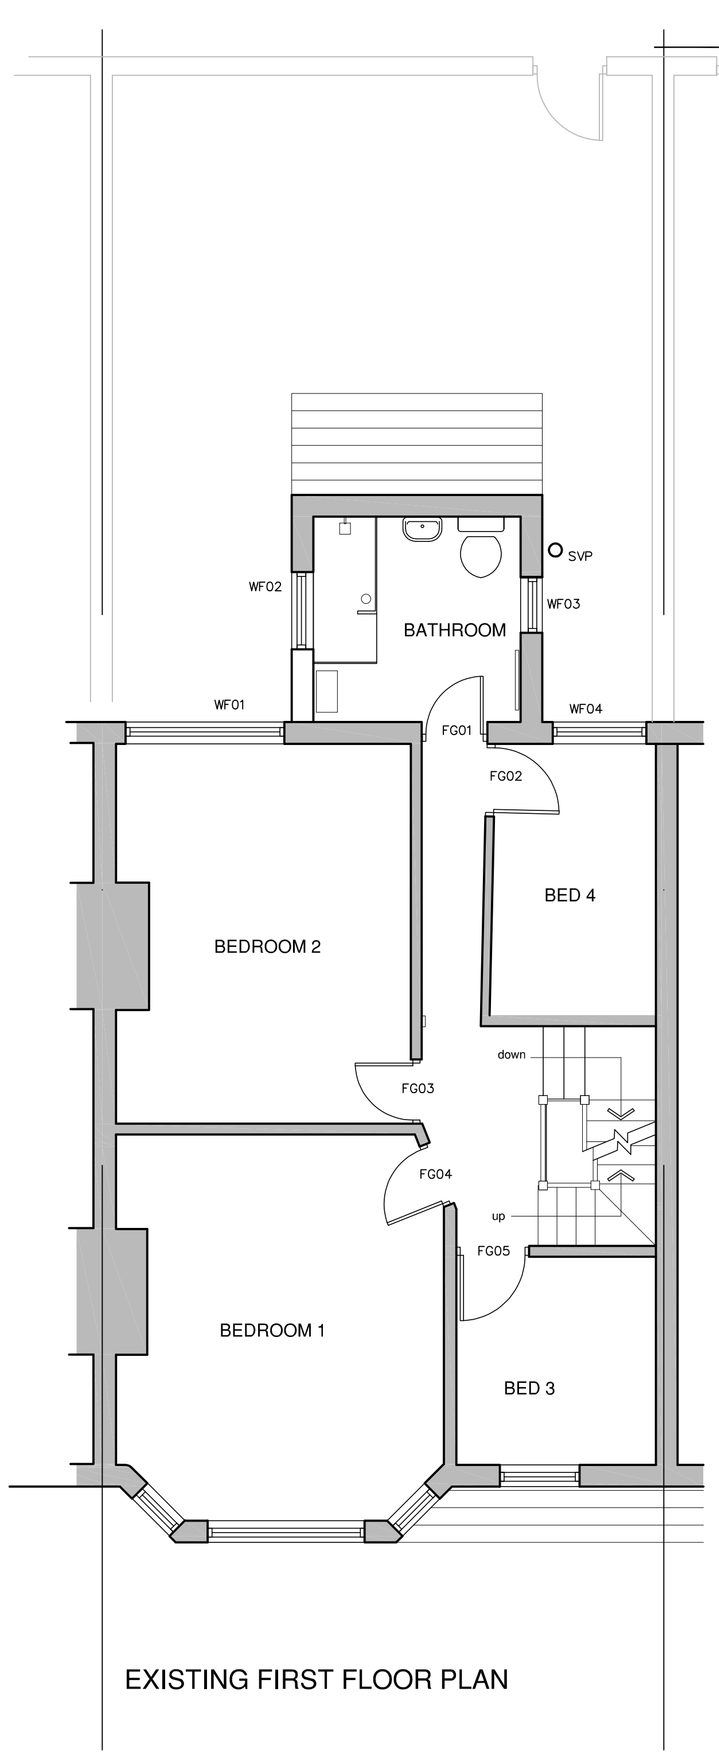


EXISTING ELEVATION




EXISTING SECTION D - D

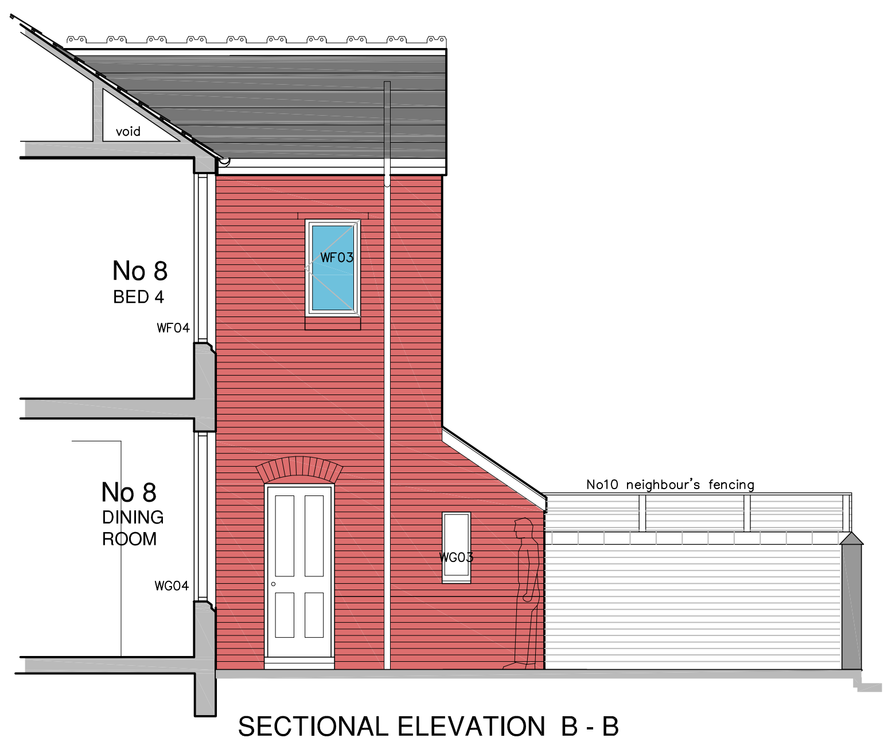

SECTIONAL ELEVATION B - B

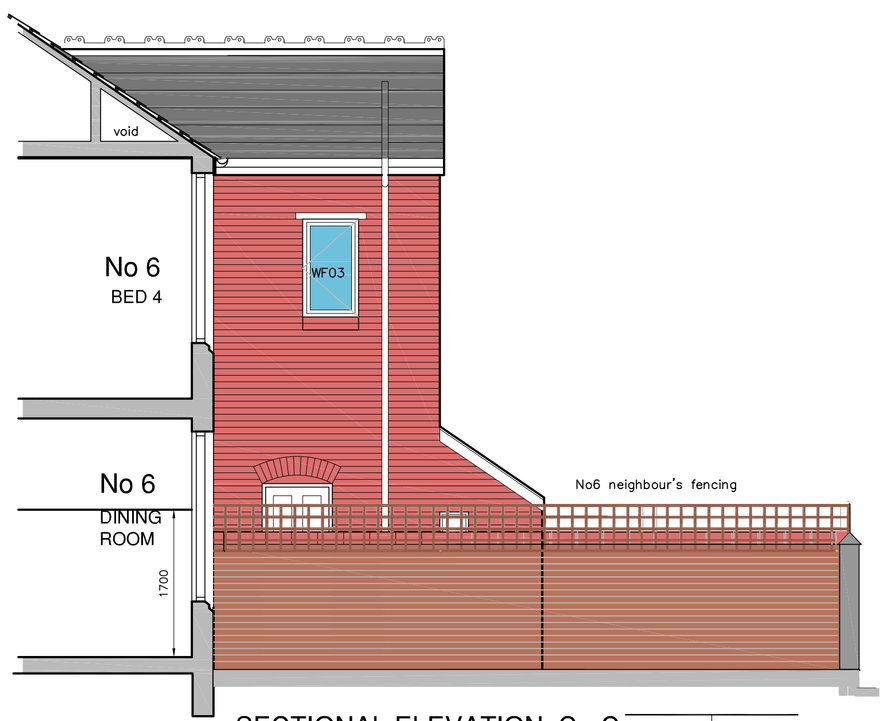

SECTIONAL ELEVATION C - C

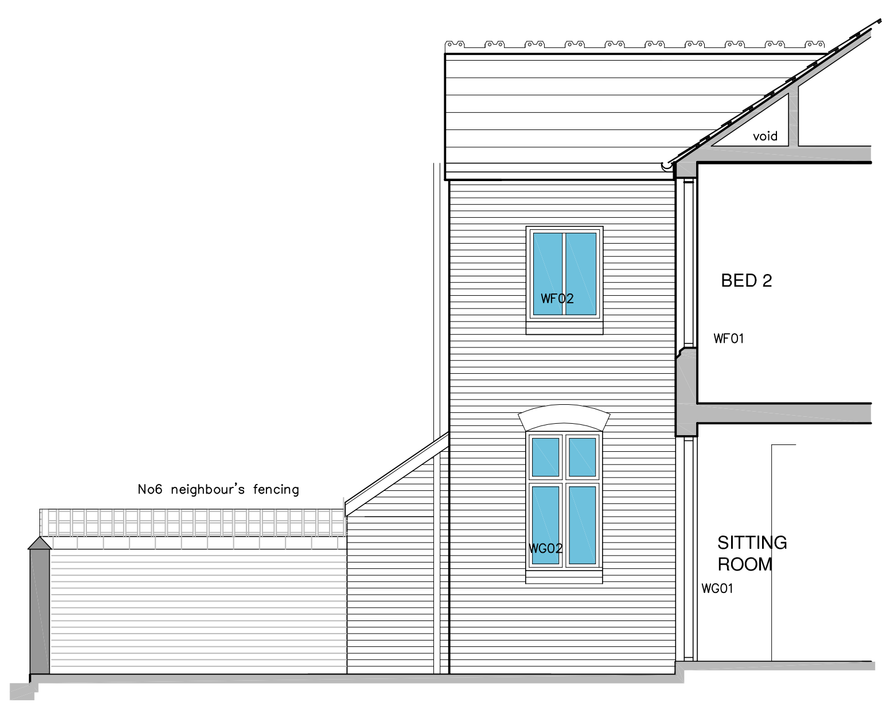

SECTIONAL ELEVATION A - A

NOTES

A1

rev	date	by	description

contract

8 WESTBOURNE GROVE
WITHINGTON
MANCHESTER

client

MR R WARD

drwg no.	rev.	date
5000/ 100		AUG 19
scales: 1 / 50	drawn	checked

subject

EXISTING
PLANS, ELEVATIONS & SECTIONS

Warburton associates
Chartered Architects
The Old Police Station, 62 Chapel Street, MANCHESTER M3 7AA
Tel: 0161 833 9345 Fax: 0161 831 7584 mail@warburtonassociates.com