



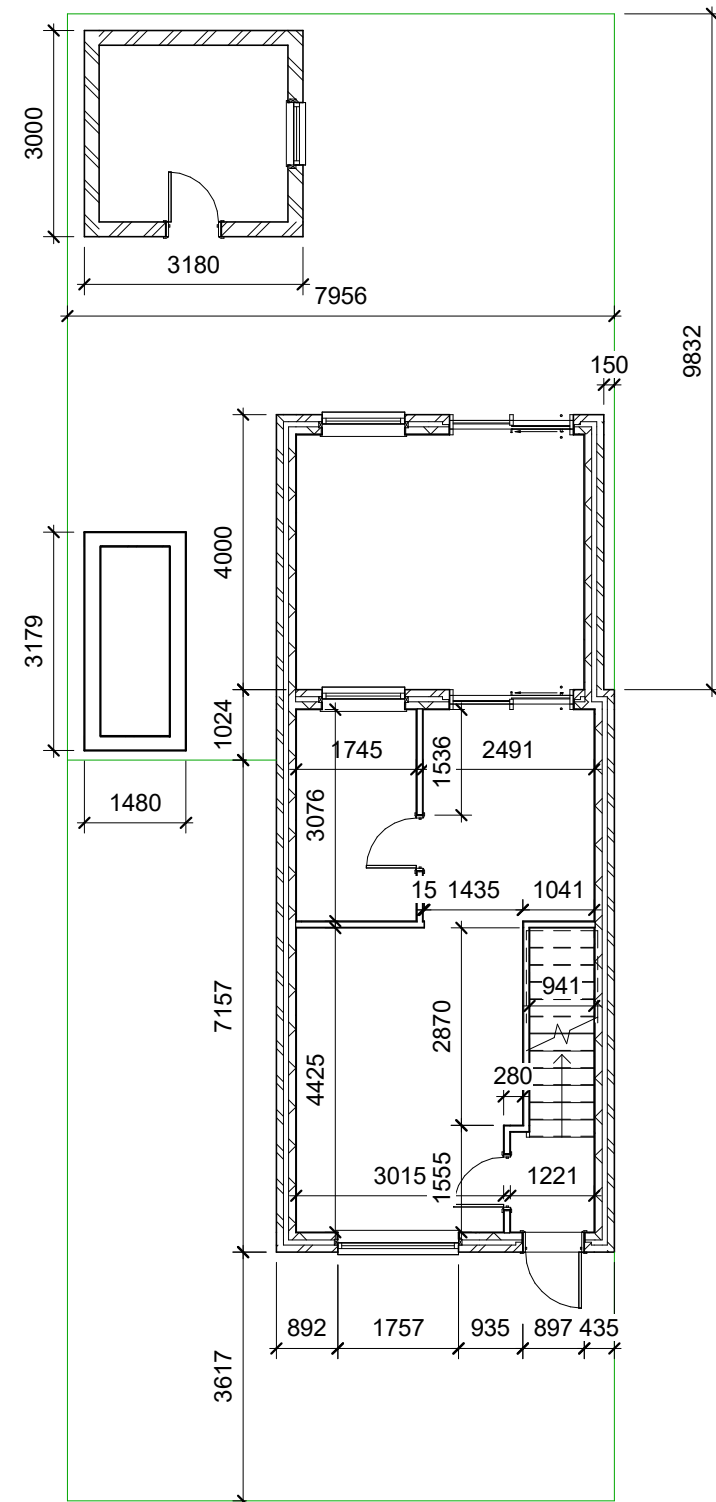

1 Ground Floor Proposed
1 : 100

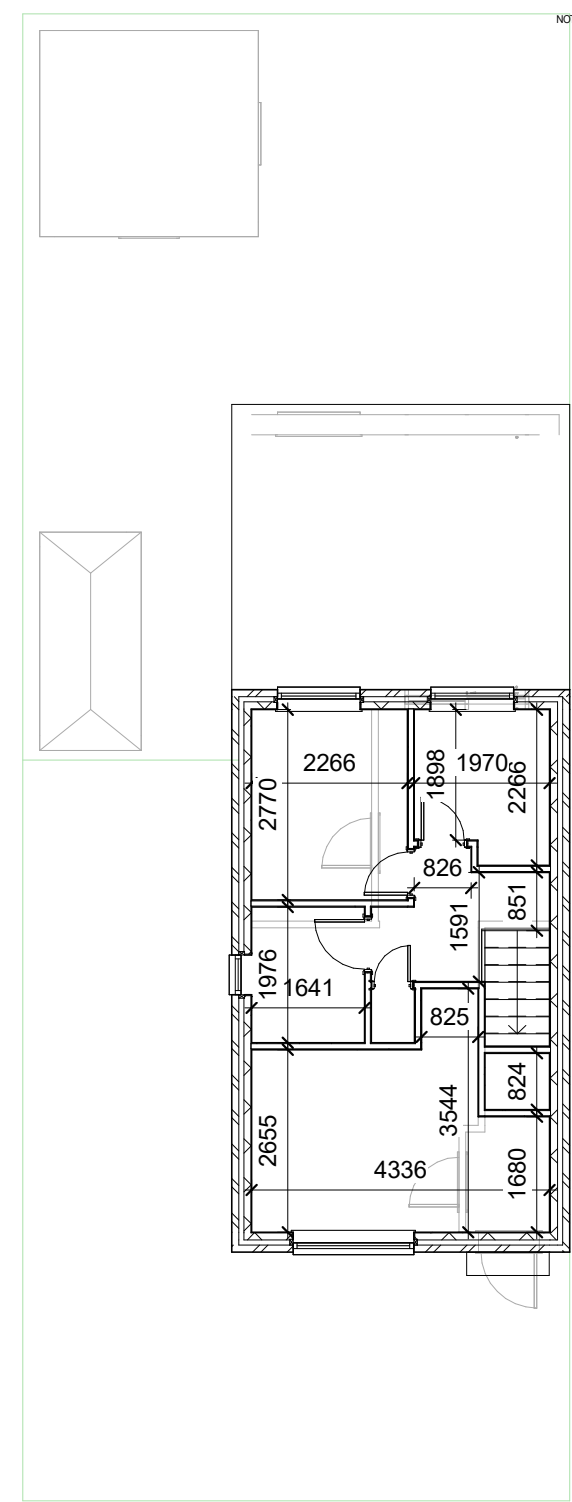

2 First Floor Proposed
1 : 100

NOTE: DO NOT SCALE FROM THIS DRAWING. ALL DIMENSIONS TO BE CHECKED ON SITE. TO BE READ IN CONJUNCTION WITH ALL RELEVANT CONSULTANTS DOCUMENTATION

Construction (Design and Management) Regulations 2015
Designer's Declaration
LDM Design Ltd, acting as the project's Designer, as defined by Regulation 15, and its design team have taken reasonable steps to ensure that the information provided in this drawing is accurate and that the design complies with the relevant Building Regulations. The Designer has provided adequate information about any significant risks associated with the design and construction of the building to the client, to enable them to manage and control the risks. The Designer does not accept any liability for the design or construction of the building or for any damage or injury caused by the design or construction of the building.



LDM Design				PROJECT		CLIENT			
				21 Rimmer Close Manchester M11 3AD		Jian Bin Huang			
CODE	STATUS	SUITABILITY DESCRIPTION	PURPOSE OF ISSUE	SHEET	Proposed Plan	Date	Project number	Scale (@ A3)	
						Issue Date	Project Number	1 : 100	
						Drawn by	DRWAING NUMBER		REV
						Author	PS102		
						Checked by			
						Checker			