tp bennett

architecture
interiors
planning

Timpsons Training Centre

T8104FI0002P1

External materials schedule and elevations

Discharge of Planning Conditions

Application Number: 121457/FO/2018



Rev	Name	Colour	Description
1	Roofing	RAL 7037/Pure Grey (RAL 000 55 00)	Metal Profiled Sheet Decking
2	External Brickwork	Castleton White Solids	Concrete Fading Brickwork for External Walls
3	Glulam	European Larch	Glued Laminated Timber Portal Frames
4	Aluminium Finish	RAL 7022	Curtain Walling Mullions, Window Frames, External Doors, Guttering, Rainwater Pipes, Louvres
5	External Composite Decking	Pebble Grey	Deck to Perimeter of Courtyard
6	Block Paving	Moonlight	Conventional Concrete Block Paving to Footpaths

Application Number: 121457/FO/2018

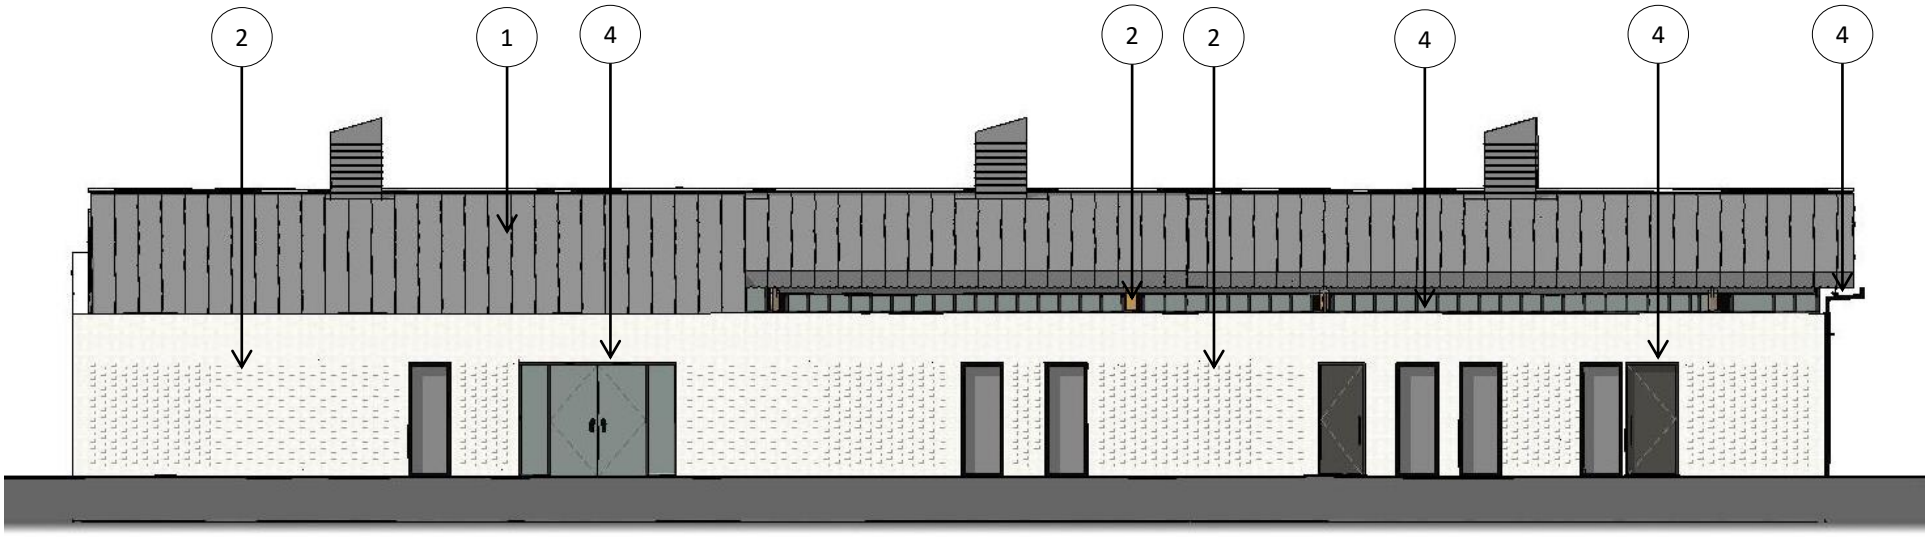

East Elevation

Not to Scale

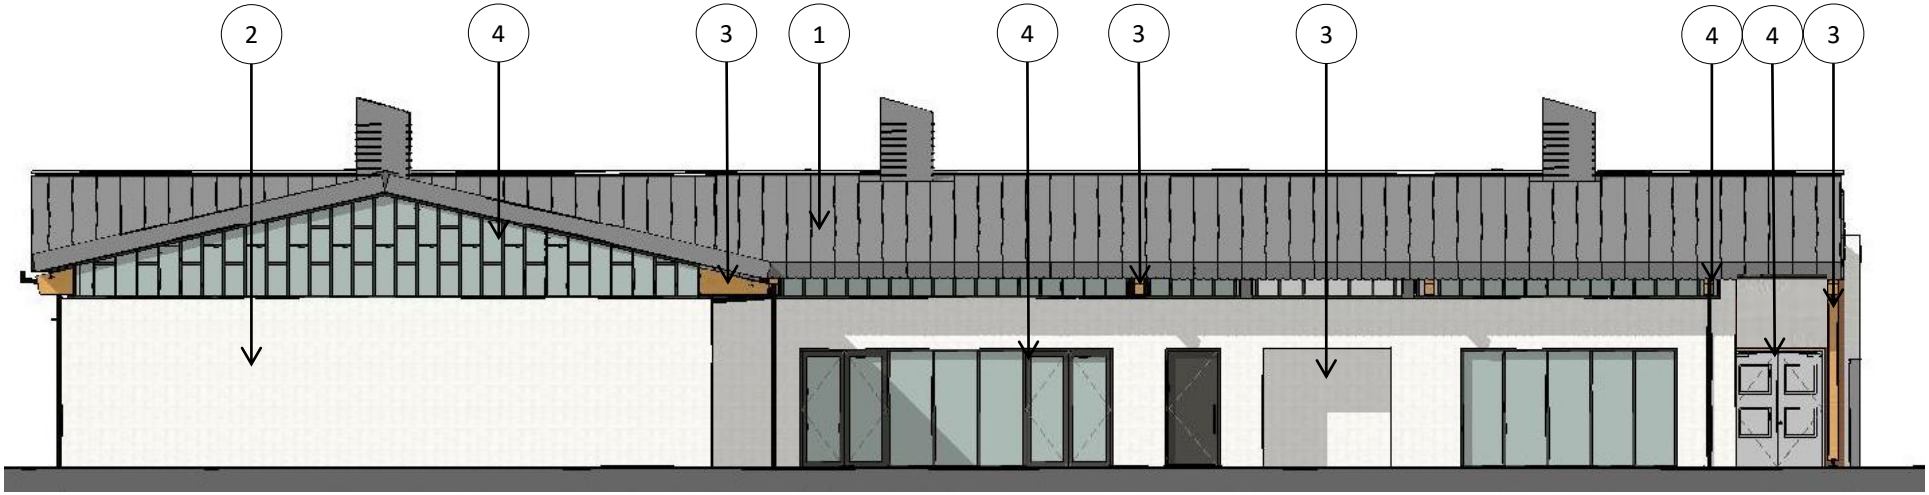

West Elevation

Not to Scale

Application Number: 121457/FO/2018

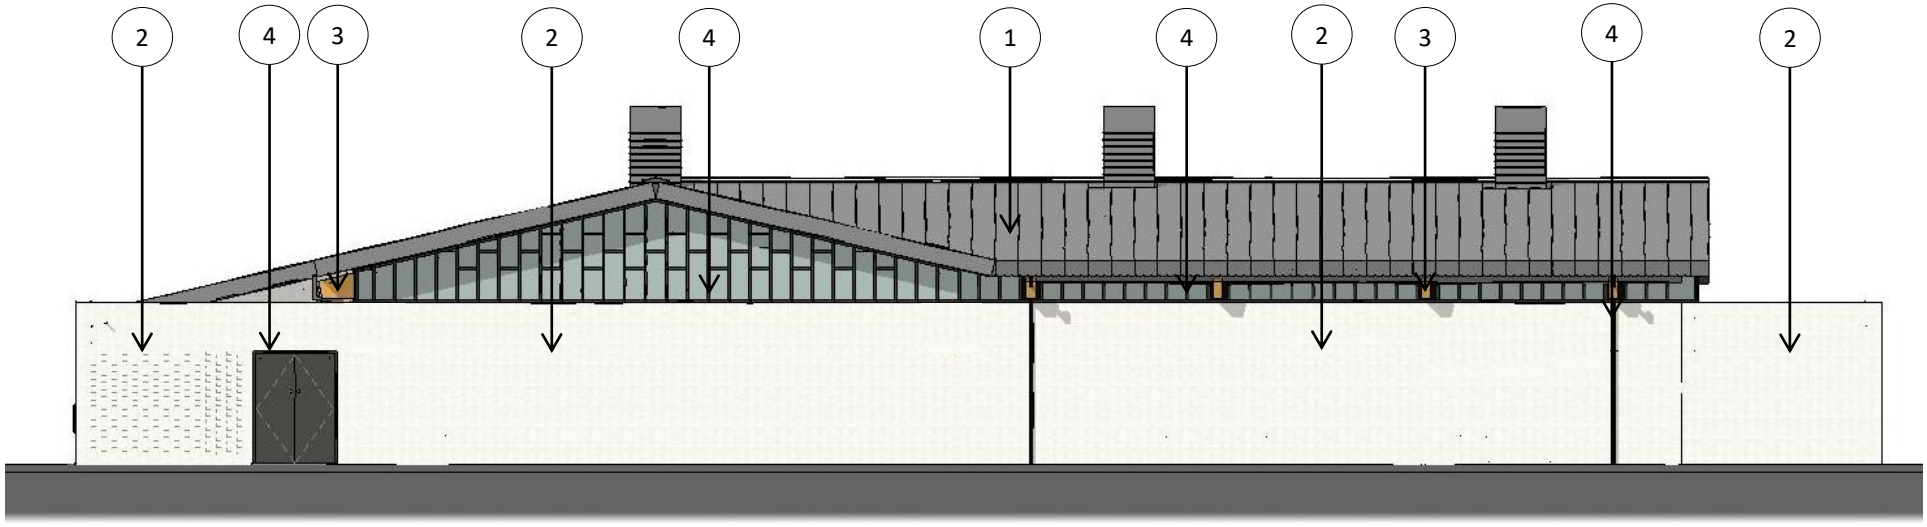

North Elevation

Not to Scale

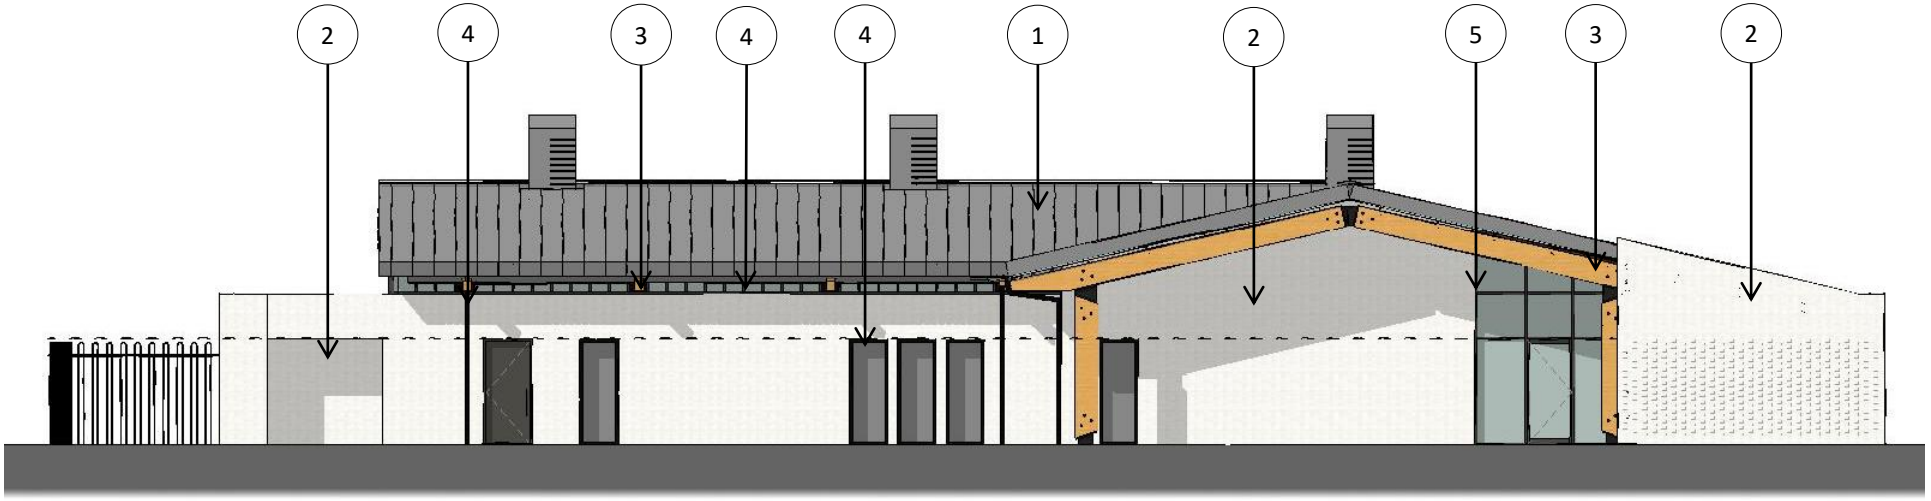

South Elevation

Not to Scale

Application Number: 121457/FO/2018

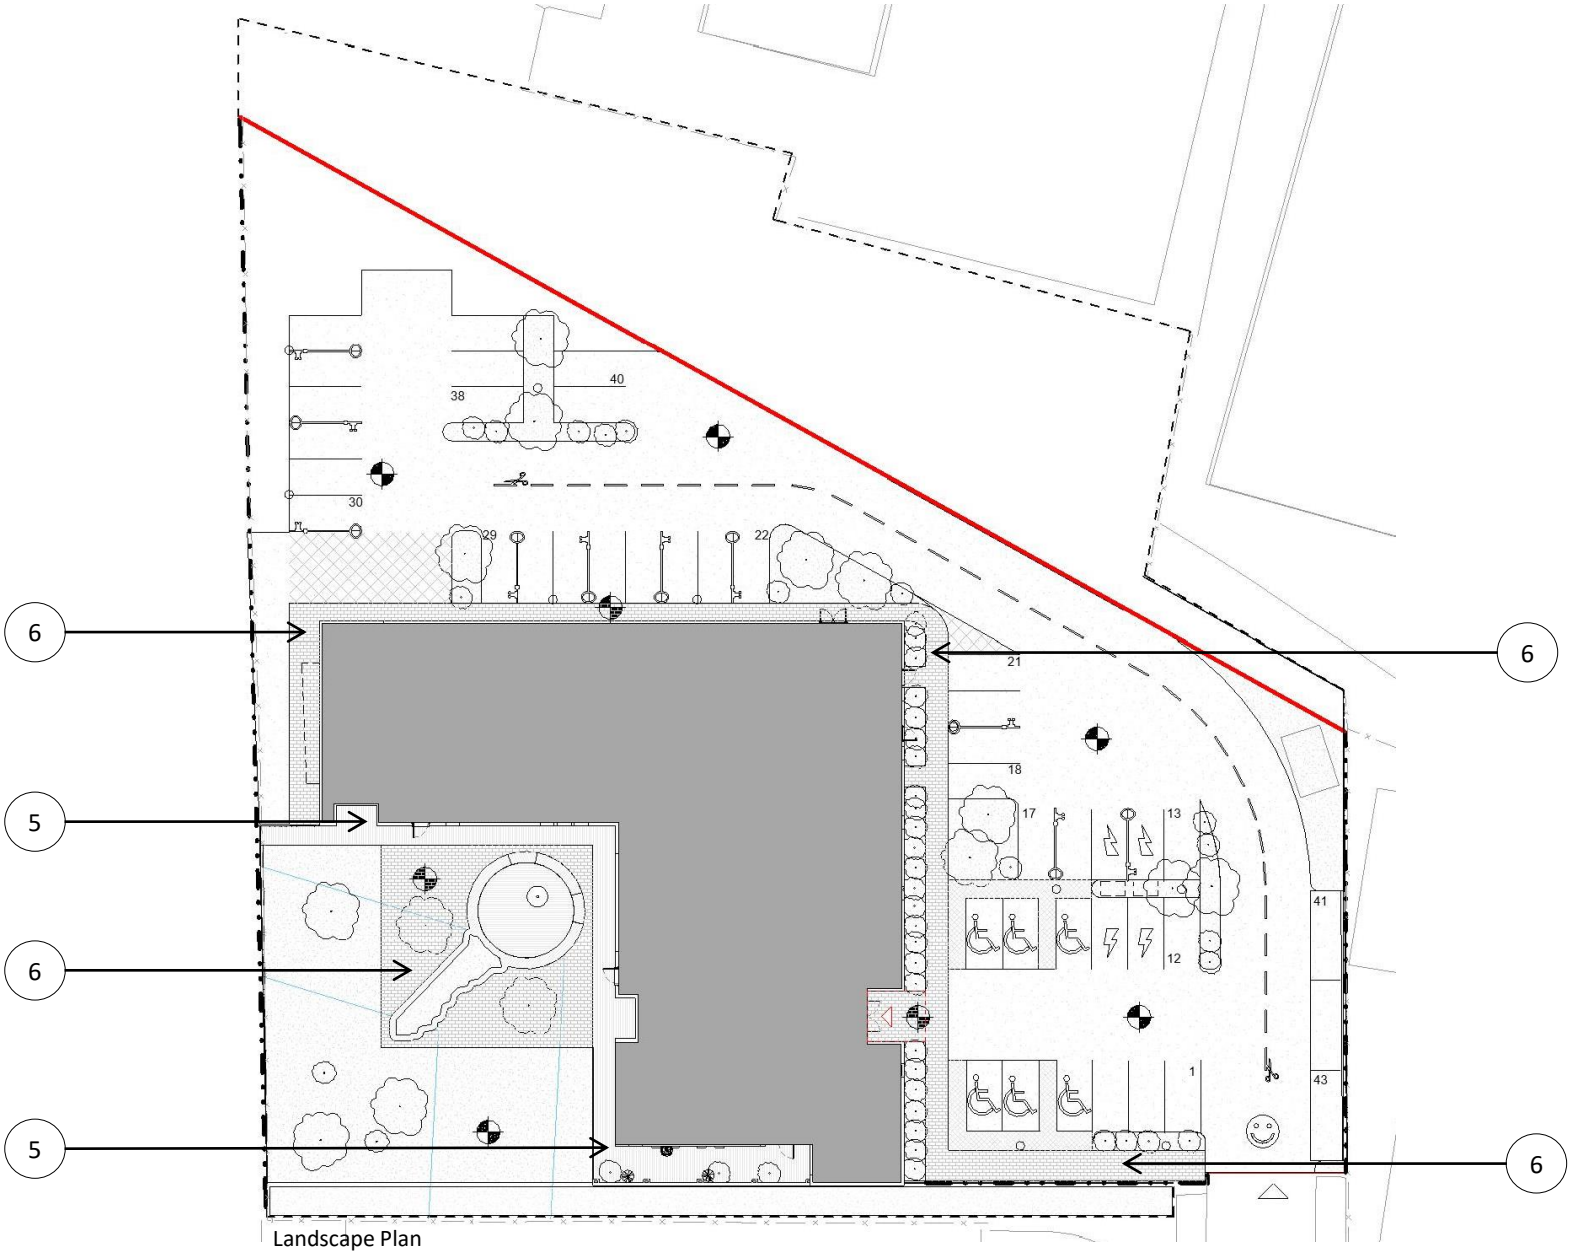

Landscape Plan
Not to Scale

Application Number: 121457/FO/2018

Revisions:				
Rev	Date	Details	Drawn	Checked
P1	09.04.19	First Issue	AL	AJL

Application Number: 121457/FO/2018