


SITE LOCATION

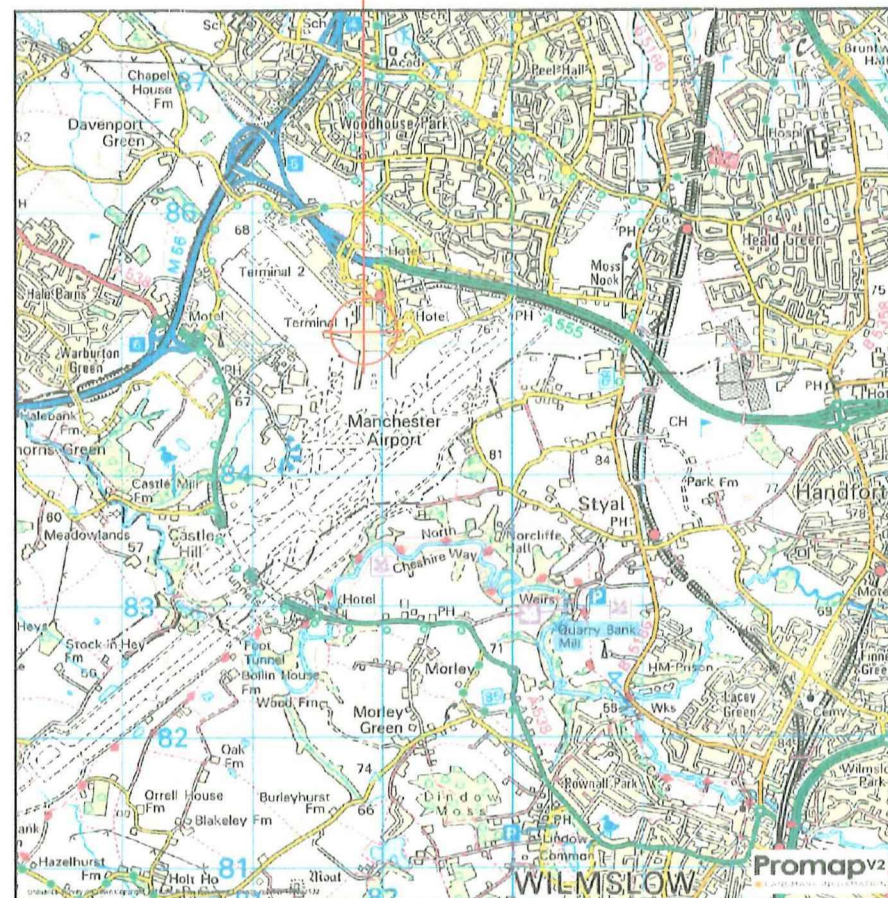

Reproduced by permission of Ordnance Survey on behalf of the
Controller of Her Majesty's Stationery Office
All rights reserved. © Crown Copyright licence no. 100022432


SITE AREA PLAN
SCALE 1:50,000



SITE PHOTOGRAPH



SITE LOCATION

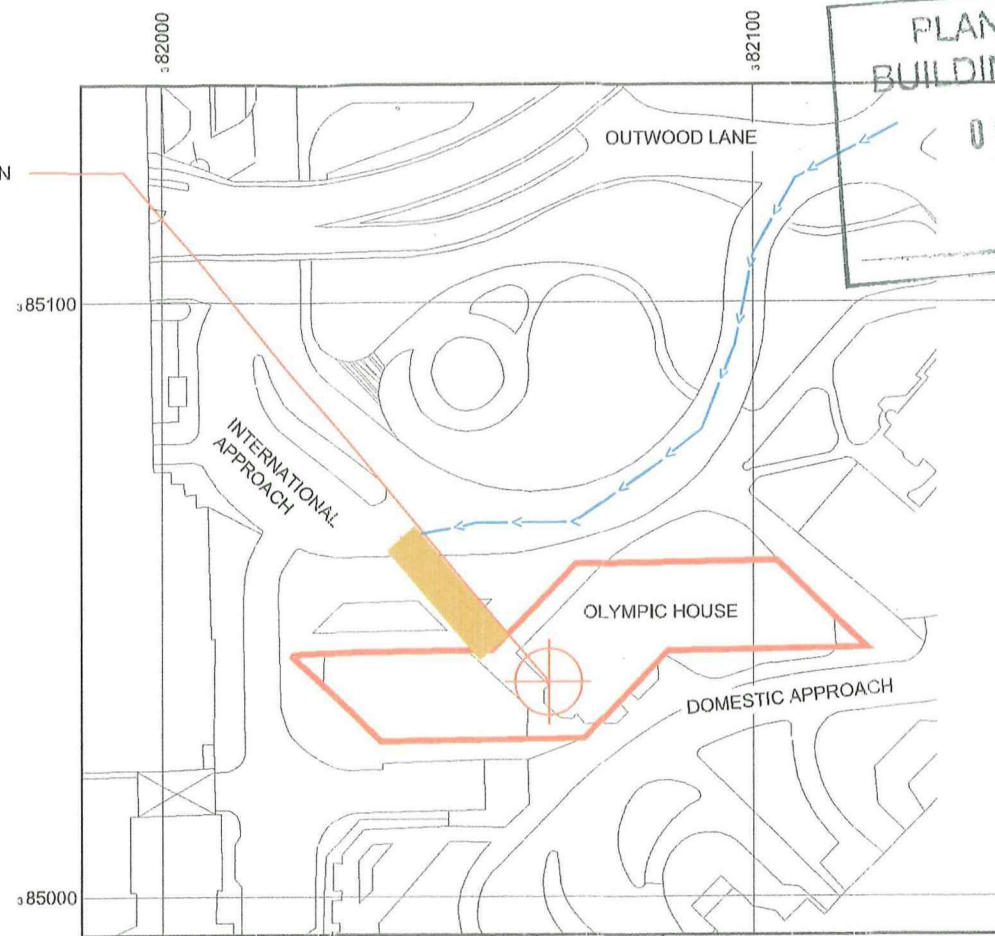

Reproduced by permission of Ordnance Survey on behalf of
the Controller of Her Majesty's Stationery Office
All rights reserved. © Crown Copyright licence no. 100022432



SITE LOCATION PLAN
SCALE 1:1250



GOOGLE MAPS QR CODE

GOOGLE MAPS - <https://goo.gl/maps/MmDDKNcMtomyMCS8A>
GOOGLE STREET VIEW - <https://goo.gl/maps/p4rCzFnsLR2bKwbf7>

PLANNING AND BUILDING CONTROL

NOTES.

ALL DIMENSIONS IN MM UNLESS OTHERWISE NOTED.

DIRECTIONS TO SITE:

Head South on M56 until junction 5. Use the left 2 lanes to exit towards Manchester Airport. Continue 0.6 miles onto Airport Spur (A555). Keep right to stay on Airport Spur (A555). Continue 0.2 miles onto Outwood Lane then when you arrive at the roundabout take the second exit and stay on Outwood Lane. Proceed to the next roundabout and take the third exit onto International approach. The destination will be on the right hand side.

SITE BOUNDARY:



ACCESS ROUTE TO SITE:



LEASE ACCESS ROUTE:



Module	MBNL Cell ID	Project	Purpose of Issue	Issue
M006	MBNL	NTQ	Planning	F
Date: 04/10/19 Drawn: L.Nuttall Checked: A.Fanning Approved: N.Plunkett				
EE & H3G ANTENNA SCHEDULE AND LINE CONFIGURATION AMENDMENTS				
M005	MBNL	NTQ	Planning	E
Date: 30/09/19 Drawn: L.Nuttall Checked: A.Fanning Approved: N.Plunkett				
NEW SPLIT RIGGING DESIGN ADDED				
M004	MBNL	NTQ	Planning	D
Date: 01/08/19 Drawn: A.Fanning Checked: N.Plunkett Approved: N.Plunkett				
MHA AMENDMENT				
M003	MBNL	NTQ	Planning	C
Date: 23/07/19 Drawn: A.Fanning Checked: N.Plunkett Approved: N.Plunkett				
PROPOSED EE 1800 MHA AMENDED				
M002	MBNL	NTQ	Planning	B
Date: 16/07/19 Drawn: A.Fanning Checked: L.Nuttall Approved: N.Plunkett				
PROPOSED SCHEMATIC AMENDED				



Hutchison 3G UK Limited
Star House, 20 Great Hall Street
Walsworth, MA 1211
Tel: 01753 605000
Fax: 01753 605001




Hatfield Business Park
Hatfield
Hertfordshire
AL10 9BW
Tel: 01707 315000
Fax: 01707 319001



Mobile Broadband Network Limited
Sixth Floor, Thames Tower, Station Road, Reading, RG1 1LX

Design Consultant & Principal Contractor:

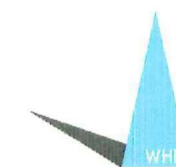

WHP Telecoms
Unit 1 Maple Park,
Low Fields Avenue, Leeds
LS12 6HH

Tel: 01133023550
e-mail: info@whptelecoms.com

Site Name:	OLYMPIC HOUSE		
Site ID:	1212781		
Address:	OLYMPIC HOUSE MANCHESTER AIRPORT WYTHENSHAW MANCHESTER CHESHIRE M90 2GG		
Title:	002 SITE LOCATION PLAN		
Project:	NTQ		
Purpose of Issue:	GENERAL ARRANGEMENT		
EE Cell ID:	11432	MBNL Cell ID:	MAN230
3UK Cell ID:	-		
Master Drawing No:	1212781_MAN230_11432_M006		
Issue:	F		



Asset Reference	Asset Description	Asset Status	Antenna / Dish / MHA / RRU / Equipment Access Description	Asset Reference	Asset Description	Asset Status	Antenna / Dish / MHA / RRU / Equipment Access Description	Asset Reference	Asset Description	Asset Status	Antenna / Dish / MHA / RRU / Equipment Access Description
A1-A2	Antenna	Proposed	Rigger access only	CAB1-3	Cabinet	Existing	Rooftop access	RA1-8	RRU	Proposed	Rigger access only
B1-B2	Antenna	Proposed	Rigger access only	CAB4	Cabinet	Proposed	Rooftop access	RB1-8	RRU	Proposed	Rigger access only
C1-C2	Antenna	Proposed	Rigger access only	CAB5	Cabinet	Proposed	Rooftop access	RC1-8	RRU	Proposed	Rigger access only
				CAB6-9	Cabinet	Proposed	Rooftop access	AMPA1-4	MHA	Proposed	Rigger access only
				TD1	Dish	Existing	Rigger access only	AMPB1-4	MHA	Proposed	Rigger access only
								AMPC1-4	MHA	Proposed	Rigger access only
								BT1-6	BOB Top	Proposed	Rigger access only
								BB1-6	BOB Bottom	Proposed	Unrestricted access
								AR1-4	Act RF Router	Proposed	Rigger access only
								PR1-4	Pas RF Router	Proposed	Rigger access only

NOTES:

1. ALL DIMENSIONS IN MM UNLESS OTHERWISE NOTED.

DEFINED ACCESS ROUTE DESCRIPTION FROM SITE ENTRANCE TO THE EQUIPMENT:

MAX CONFIGURATION SITE

RF MAX CONFIGH2A

M006	MBNL	NTQ	Planning	F
Date: 04/10/19 Prepared: L.Nuttall Checked: A.Fanning Approved: N.Plunkett Description: EE & H3G ANTENNA SCHEDULE AND LINE CONFIGURATION AMENDMENTS				
M005	MBNL	NTQ	Planning	E
Date: 30/09/19 Prepared: L.Nuttall Checked: A.Fanning Approved: N.Plunkett Description: NEW SPLIT RIGGING DESIGN ADDED				
M004	MBNL	NTQ	Planning	D
Date: 01/08/19 Prepared: A.Fanning Checked: N.Plunkett Approved: N.Plunkett Description: MHA AMENDMENT				
M003	MBNL	NTQ	Planning	C
Date: 23/07/19 Prepared: A.Fanning Checked: N.Plunkett Approved: N.Plunkett Description: PROPOSED EE 1800 MHA AMENDED				
M002	MBNL	NTQ	Planning	B
Date: 18/07/19 Prepared: A.Fanning Checked: L.Nuttall Approved: N.Plunkett Description: PROPOSED SCHEMATIC AMENDED				

Hutchison 3G UK Limited
24a Prince, 20 Green Road
Widenedown, W10 1BA
Tel: 01828 765 000
Fax: 01828 765 001

Hatfield Business Park
Hatfield
Hertfordshire
AL10 9BW
Tel: 01707 315000
Fax: 01707 319001

Mobile Broadband Network Limited
Sixth Floor, Thames Tower, Station Road, Reading, RG1 1LX

Design Consultant & Principal Contractor:

WHP Telecoms
Unit 1 Maple Park,
Low Fields Avenue, Leeds
LS12 6HH
Tel: 01133023550
e-mail: info@whptelecoms.com

Site Name: OLYMPIC HOUSE

Site ID: 1212781

Address: OLYMPIC HOUSE
MANCHESTER AIRPORT
WYTHENSHAW MANCHESTER
CHESHIRE
M90 2GG

Title: 003A MAX CAPACITY ACCESS PLAN


Project: NTQ

Purpose of Issue: GENERAL ARRANGEMENT

EE Cell ID: 11432	MBNL Cell ID: MAN230	3UK Cell ID: -
-------------------	----------------------	----------------

Master Drawing No: 1212781_MAN230_11432_M006

Issue: F

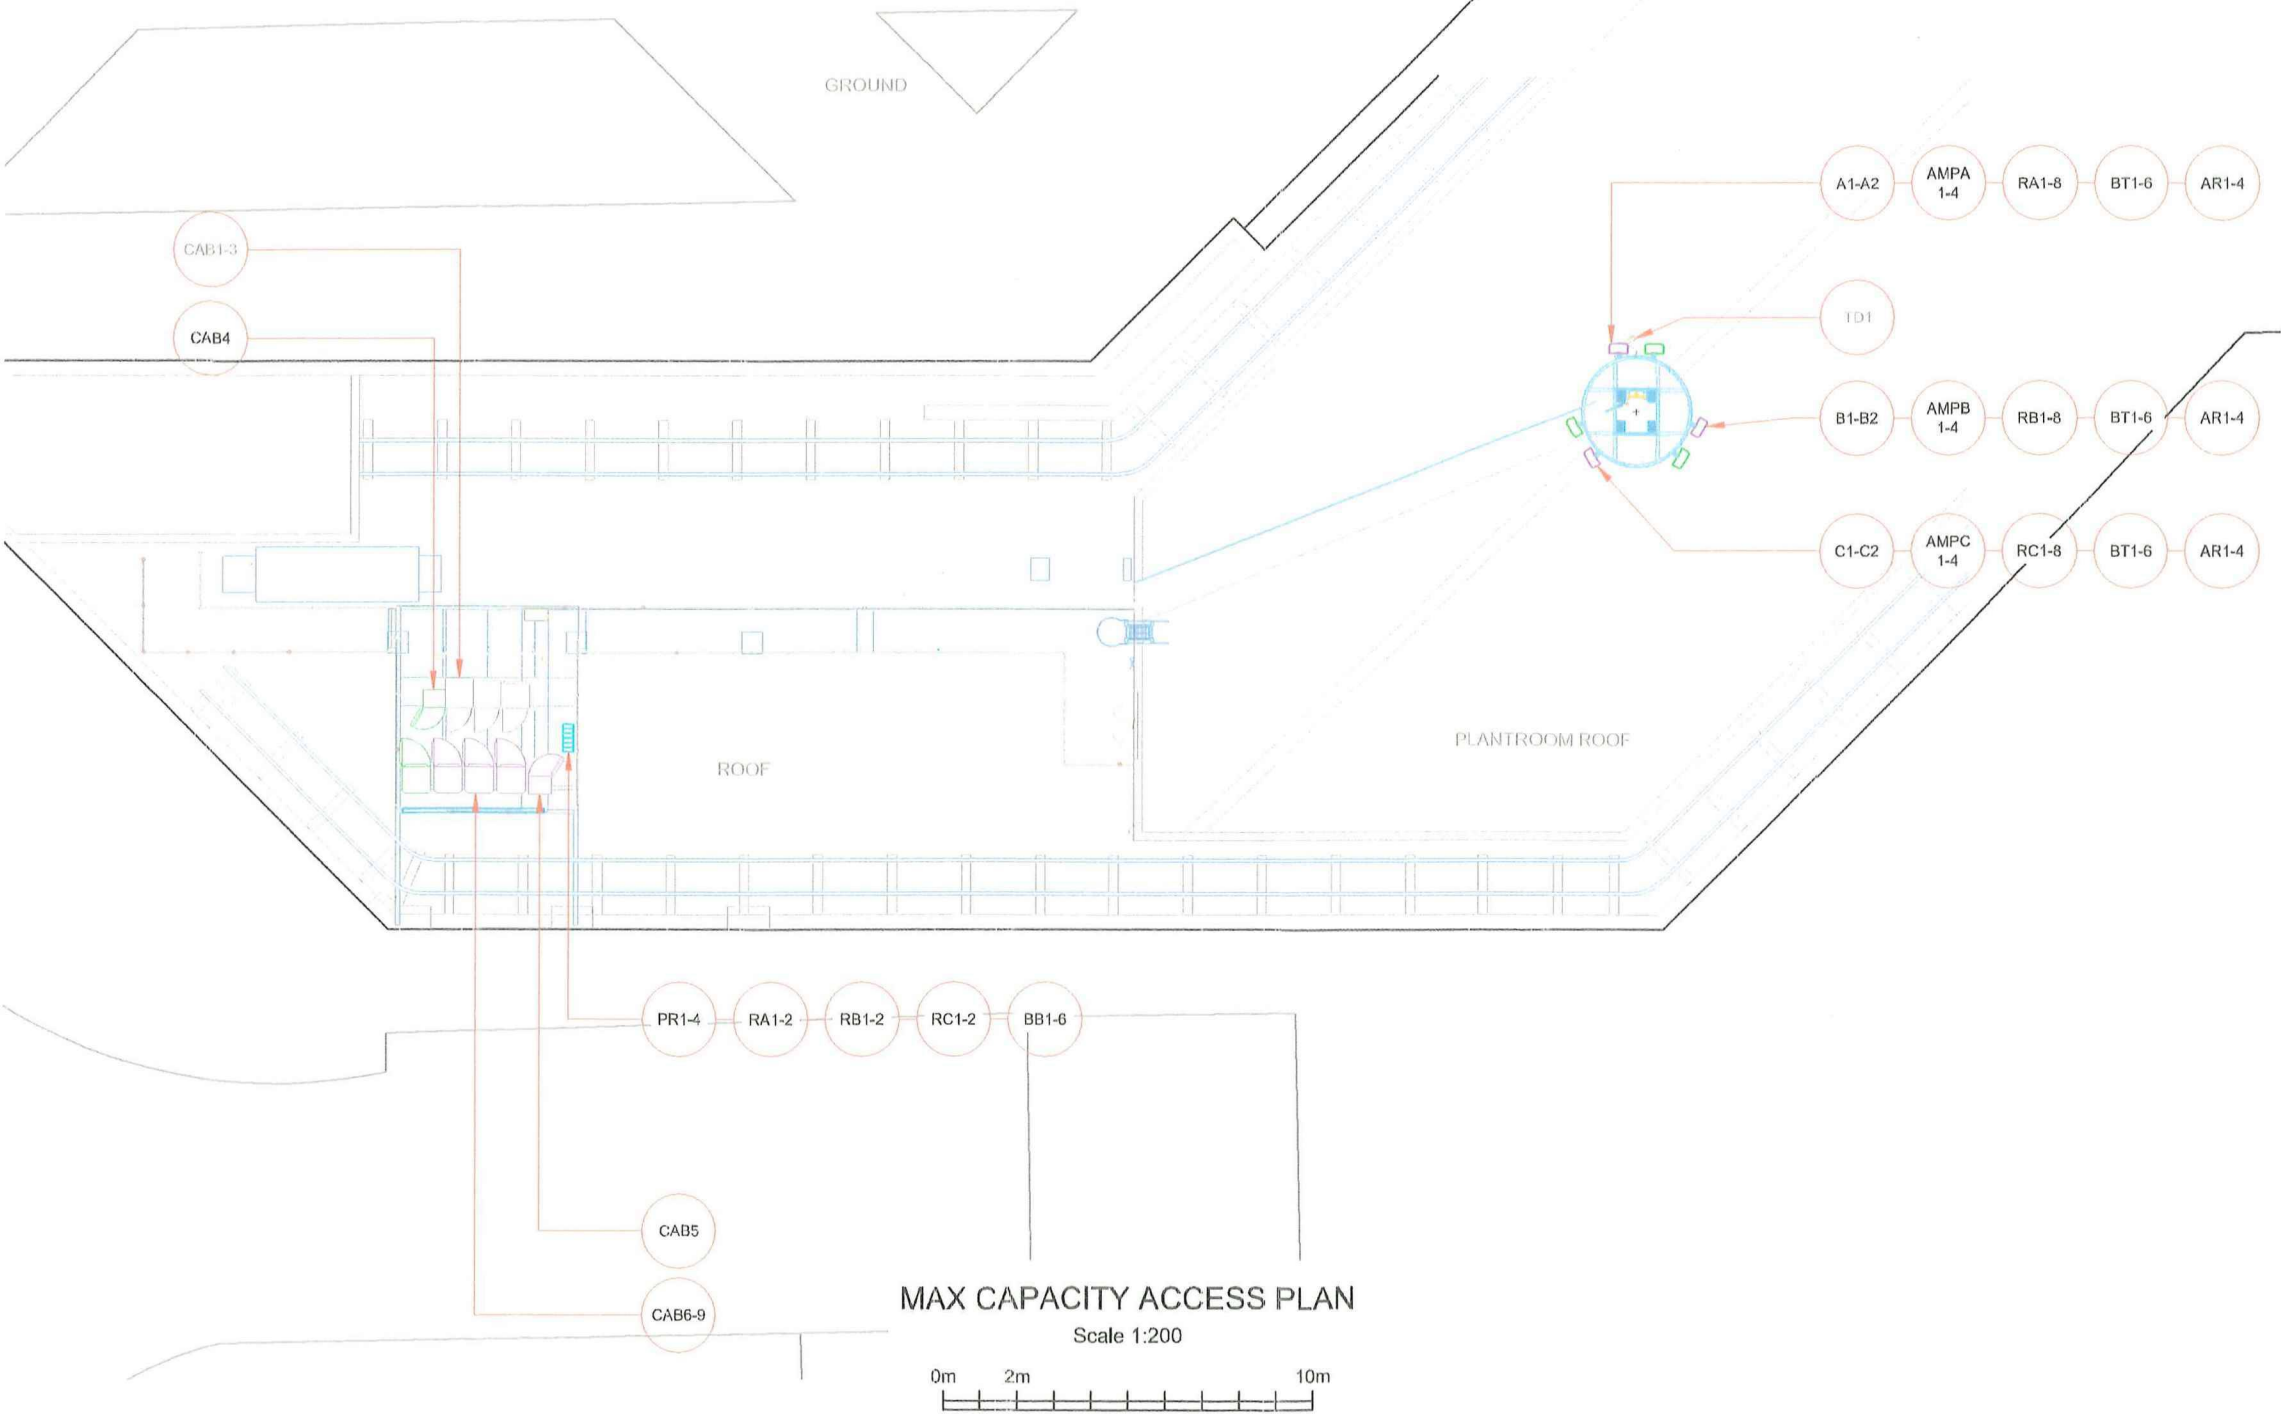


100mm

50mm

10mm



SITE LOCATION

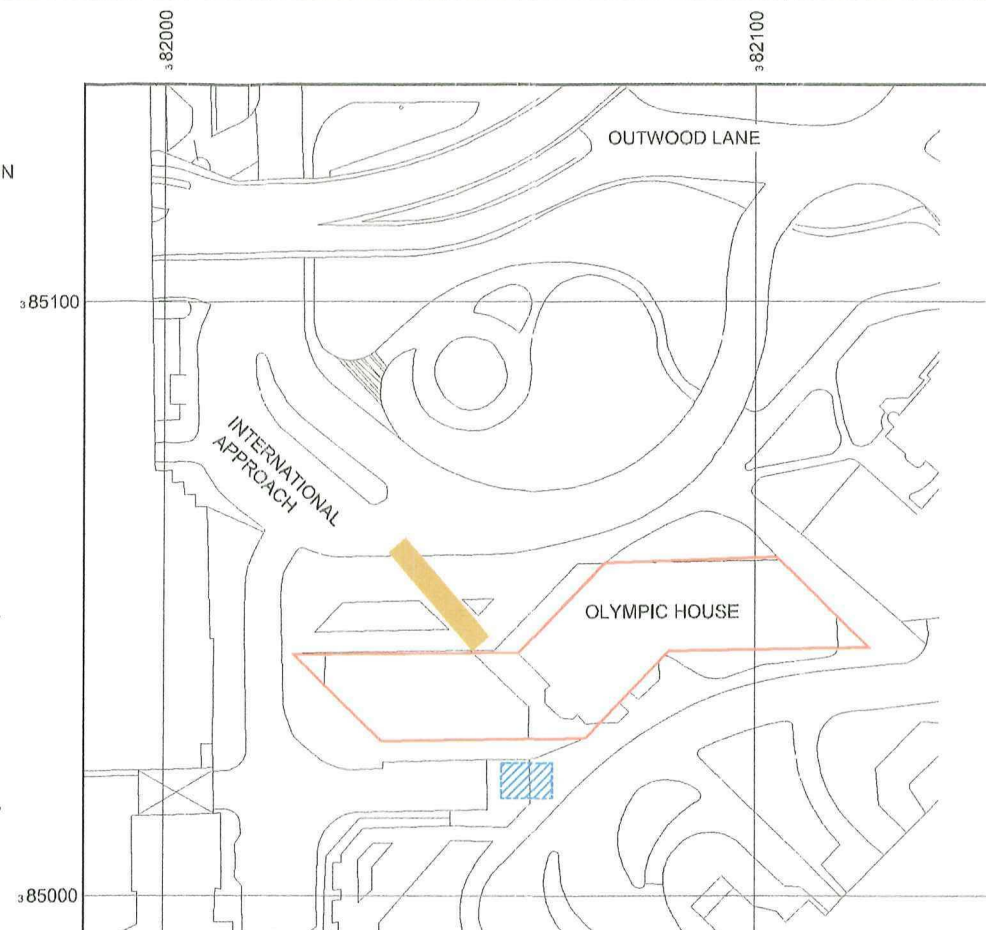

Reproduced by permission of Ordnance Survey on behalf of
the Controller of Her Majesty's Stationery Office
All rights reserved. © Crown Copyright licence no. 100022432

NGR E: 382065 N: 385048

0m 10m 50m

SITE LOCATION PLAN
SCALE 1:1250

100mm

150mm

10mm

ROOF

PLANT ROOM ROOF

GROUND

LEASE DEMISE PLAN

Scale 1:250

0m 5m 10m

NOTES:

1. ALL DIMENSIONS IN MM UNLESS OTHERWISE NOTED.

LEASE DEMISE:



ACCESS ROUTE:




SET DOWN AREA:



Drawn	Checked	Project	Purpose of Issue	Issue
M006	MBNL	NTQ	Planning	F
Date	04/10/19	Revision / Upgrade Description		
Drawn	L.Nuttall	EE & H3G ANTENNA SCHEDULE AND LINE CONFIGURATION AMENDMENTS		
Checked	A.Fanning			
Approved	N.Plunkett			
Drawn	Checked	Project	Purpose of Issue	Issue
M005	MBNL	NTQ	Planning	E
Date	30/09/19	Revision / Upgrade Description		
Drawn	L.Nuttall	NEW SPLIT RIGGING DESIGN ADDED		
Checked	A.Fanning			
Approved	N.Plunkett			
Drawn	Checked	Project	Purpose of Issue	Issue
M004	MBNL	NTQ	Planning	D
Date	01/08/19	Revision / Upgrade Description		
Drawn	A.Fanning	MHA AMENDMENT		
Checked	N.Plunkett			
Approved	N.Plunkett			
Drawn	Checked	Project	Purpose of Issue	Issue
M003	MBNL	NTQ	Planning	C
Date	23/07/19	Revision / Upgrade Description		
Drawn	A.Fanning	PROPOSED EE1800 MHA AMENDED		
Checked	N.Plunkett			
Approved	N.Plunkett			
Drawn	Checked	Project	Purpose of Issue	Issue
M002	MBNL	NTQ	Planning	B
Date	18/07/19	Revision / Upgrade Description		
Drawn	A.Fanning	PROPOSED SCHEMATIC AMENDED		
Checked	L.Nuttall			
Approved	N.Plunkett			



Hutchison 3G UK Limited
Star House, 20 Grand Road
Walsley, AL1 1EY
Tel: 01926 765 000
Fax: 01926 765 001
H3G Basic Station & Network Ltd
0845 644 1900
Available from 9pm Monday to Friday

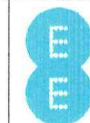


Halford Business Park
Halford
Hertfordshire
AL10 9BW
Tel: 01707 315000
Fax: 01707 319001



Mobile Broadband Network Limited
Sixth Floor, Thames Tower, Station Road, Reading, RG1 1LX

Design Consultant & Principal Contractor:

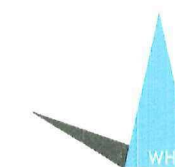

WHP Telecoms
Unit 1 Maple Park,
Low Fields Avenue, Leeds
LS12 6HH

Tel: 01133023550
e-mail: info@whptelecoms.com

Site Name:

OLYMPIC HOUSE

Site ID:

1212781

Address:

OLYMPIC HOUSE
MANCHESTER AIRPORT
WYTHENSHAW MANCHESTER
CHESHIRE
M90 2GG

Title:

004 LEASE DEMISE

Project:

NTQ

Purpose of Issue:

GENERAL ARRANGEMENT

EE Cell ID:

11432

MBNL Cell ID:

MAN230

3UK Cell ID:


-

Master Drawing No:

1212781_MAN230_11432_M006

Issue:


F

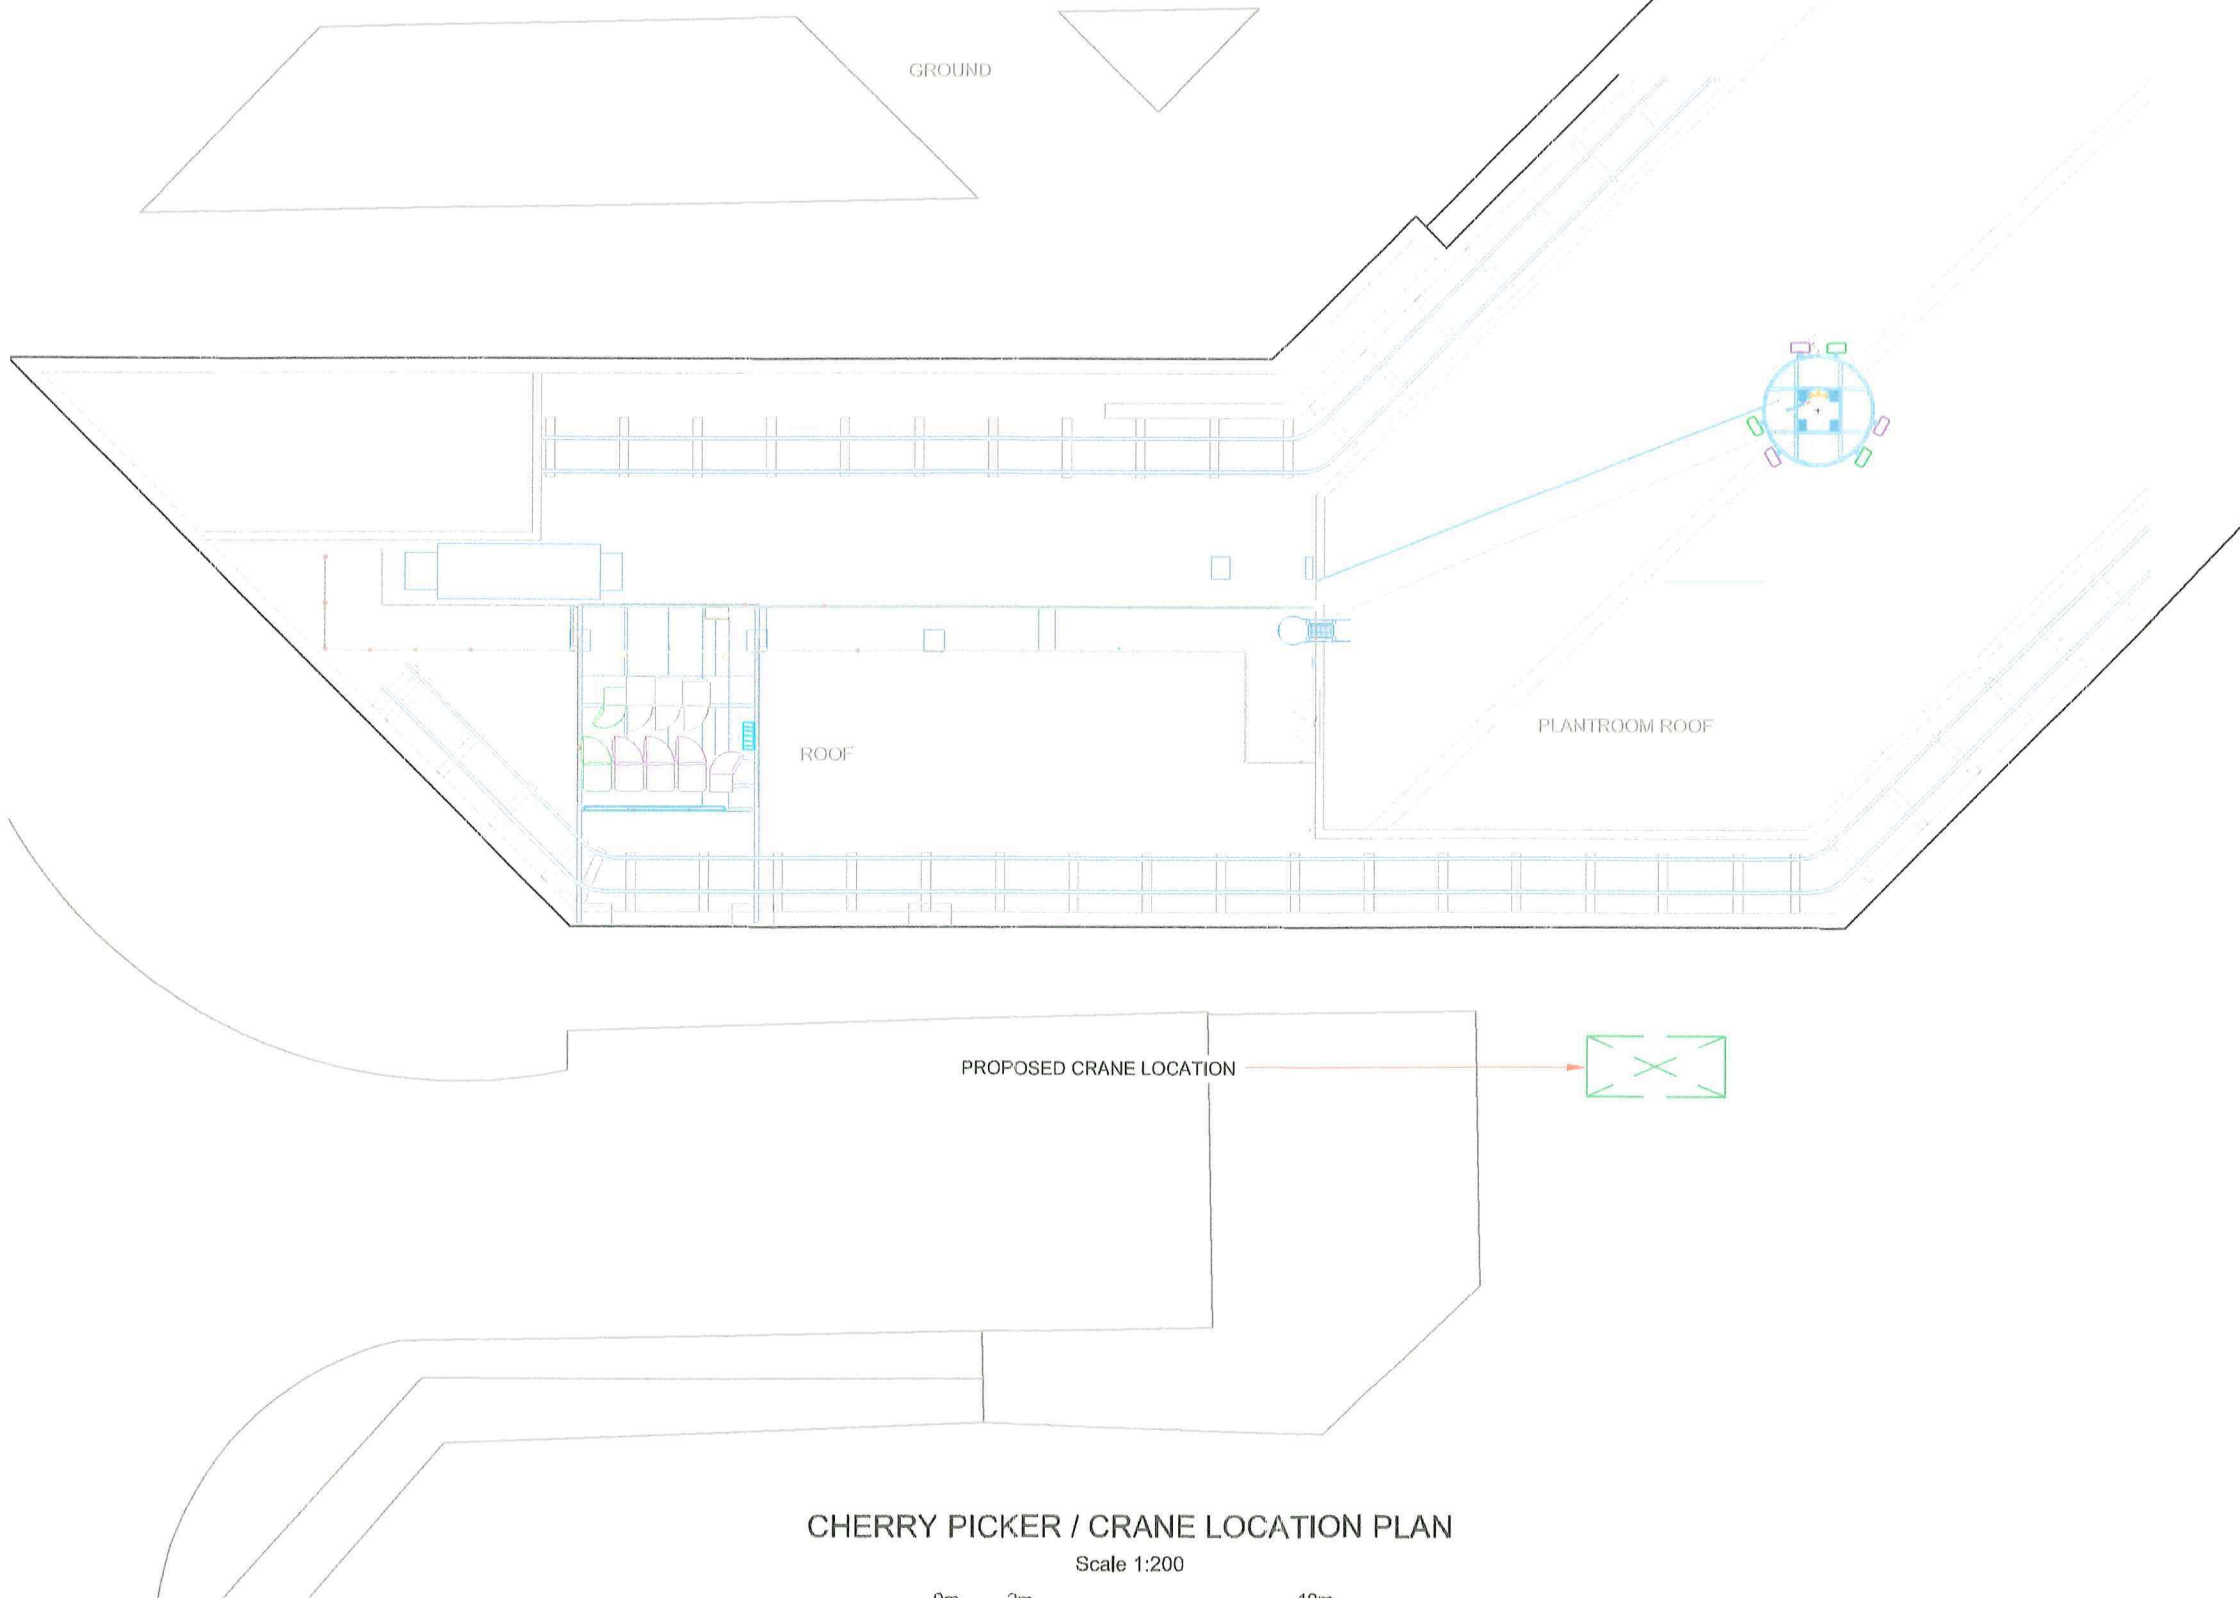

NOTES:

1. ALL DIMENSIONS IN MM UNLESS OTHERWISE NOTED.

PROPOSED CRANE OR CHERRY PICKER LOCATION:

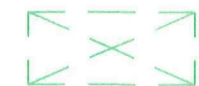


MAX CONFIGURATION SITE	
RF MAX CONFIG	H2A

Issue	Date	Project	Purpose of Issue	Issue
M006	04/10/19	NTQ	Planning	F
Description / Upgrade Description EE & H3G ANTENNA SCHEDULE AND LINE CONFIGURATION AMENDMENTS				
Drawn	L.Nuttall			
Checked	A.Fanning			
Approved	N.Plunkett			
M005	30/09/19	NTQ	Planning	E
Description / Upgrade Description NEW SPLIT RIGGING DESIGN ADDED				
Drawn	L.Nuttall			
Checked	A.Fanning			
Approved	N.Plunkett			
M004	01/08/19	NTQ	Planning	D
Description / Upgrade Description MHA AMENDMENT				
Drawn	A.Fanning			
Checked	N.Plunkett			
Approved	N.Plunkett			
M003	23/07/19	NTQ	Planning	C
Description / Upgrade Description PROPOSED EE H3G MHA AMENDED				
Drawn	A.Fanning			
Checked	N.Plunkett			
Approved	N.Plunkett			
M002	18/07/19	NTQ	Planning	B
Description / Upgrade Description PROPOSED SCHEMATIC AMENDED				
Drawn	A.Fanning			
Checked	L.Nuttall			
Approved	N.Plunkett			



Hutchison 3G JK Limited
One House, 20 Great Road
Manchester, M14 6PL
Tel: 0161 275 1000
Fax: 0161 275 1001

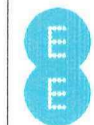


Hadfield Business Park
Hadfield
Hertfordshire
AL10 9BW
Tel: 01707 315000
Fax: 01707 319001



Mobile Broadband Network Limited
Sixth Floor, Thames Tower, Station Road, Reading, RG1 1LX

Design Consultant & Principal Contractor:

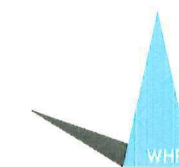

WHP Telecoms
Unit 1 Maple Park,
Low Fields Avenue, Leeds
LS12 6HH

Tel: 01133023550
e-mail: info@whptelecoms.com

Site Name: OLYMPIC HOUSE

Site ID: 1212781

Address: OLYMPIC HOUSE
MANCHESTER AIRPORT
WYTHENSHAW MANCHESTER
CHESHIRE
M90 2GG

Title: 005 CHERRY PICKER & CRANE LOCATION


Project: NTQ


Purpose of Issue: GENERAL ARRANGEMENT

EE Cell ID: 11432	MBNL Cell ID: MAN230	3UK Cell ID: -
----------------------	-------------------------	-------------------


Master Drawing No: 1212781_MAN230_11432_M006


Issue: F

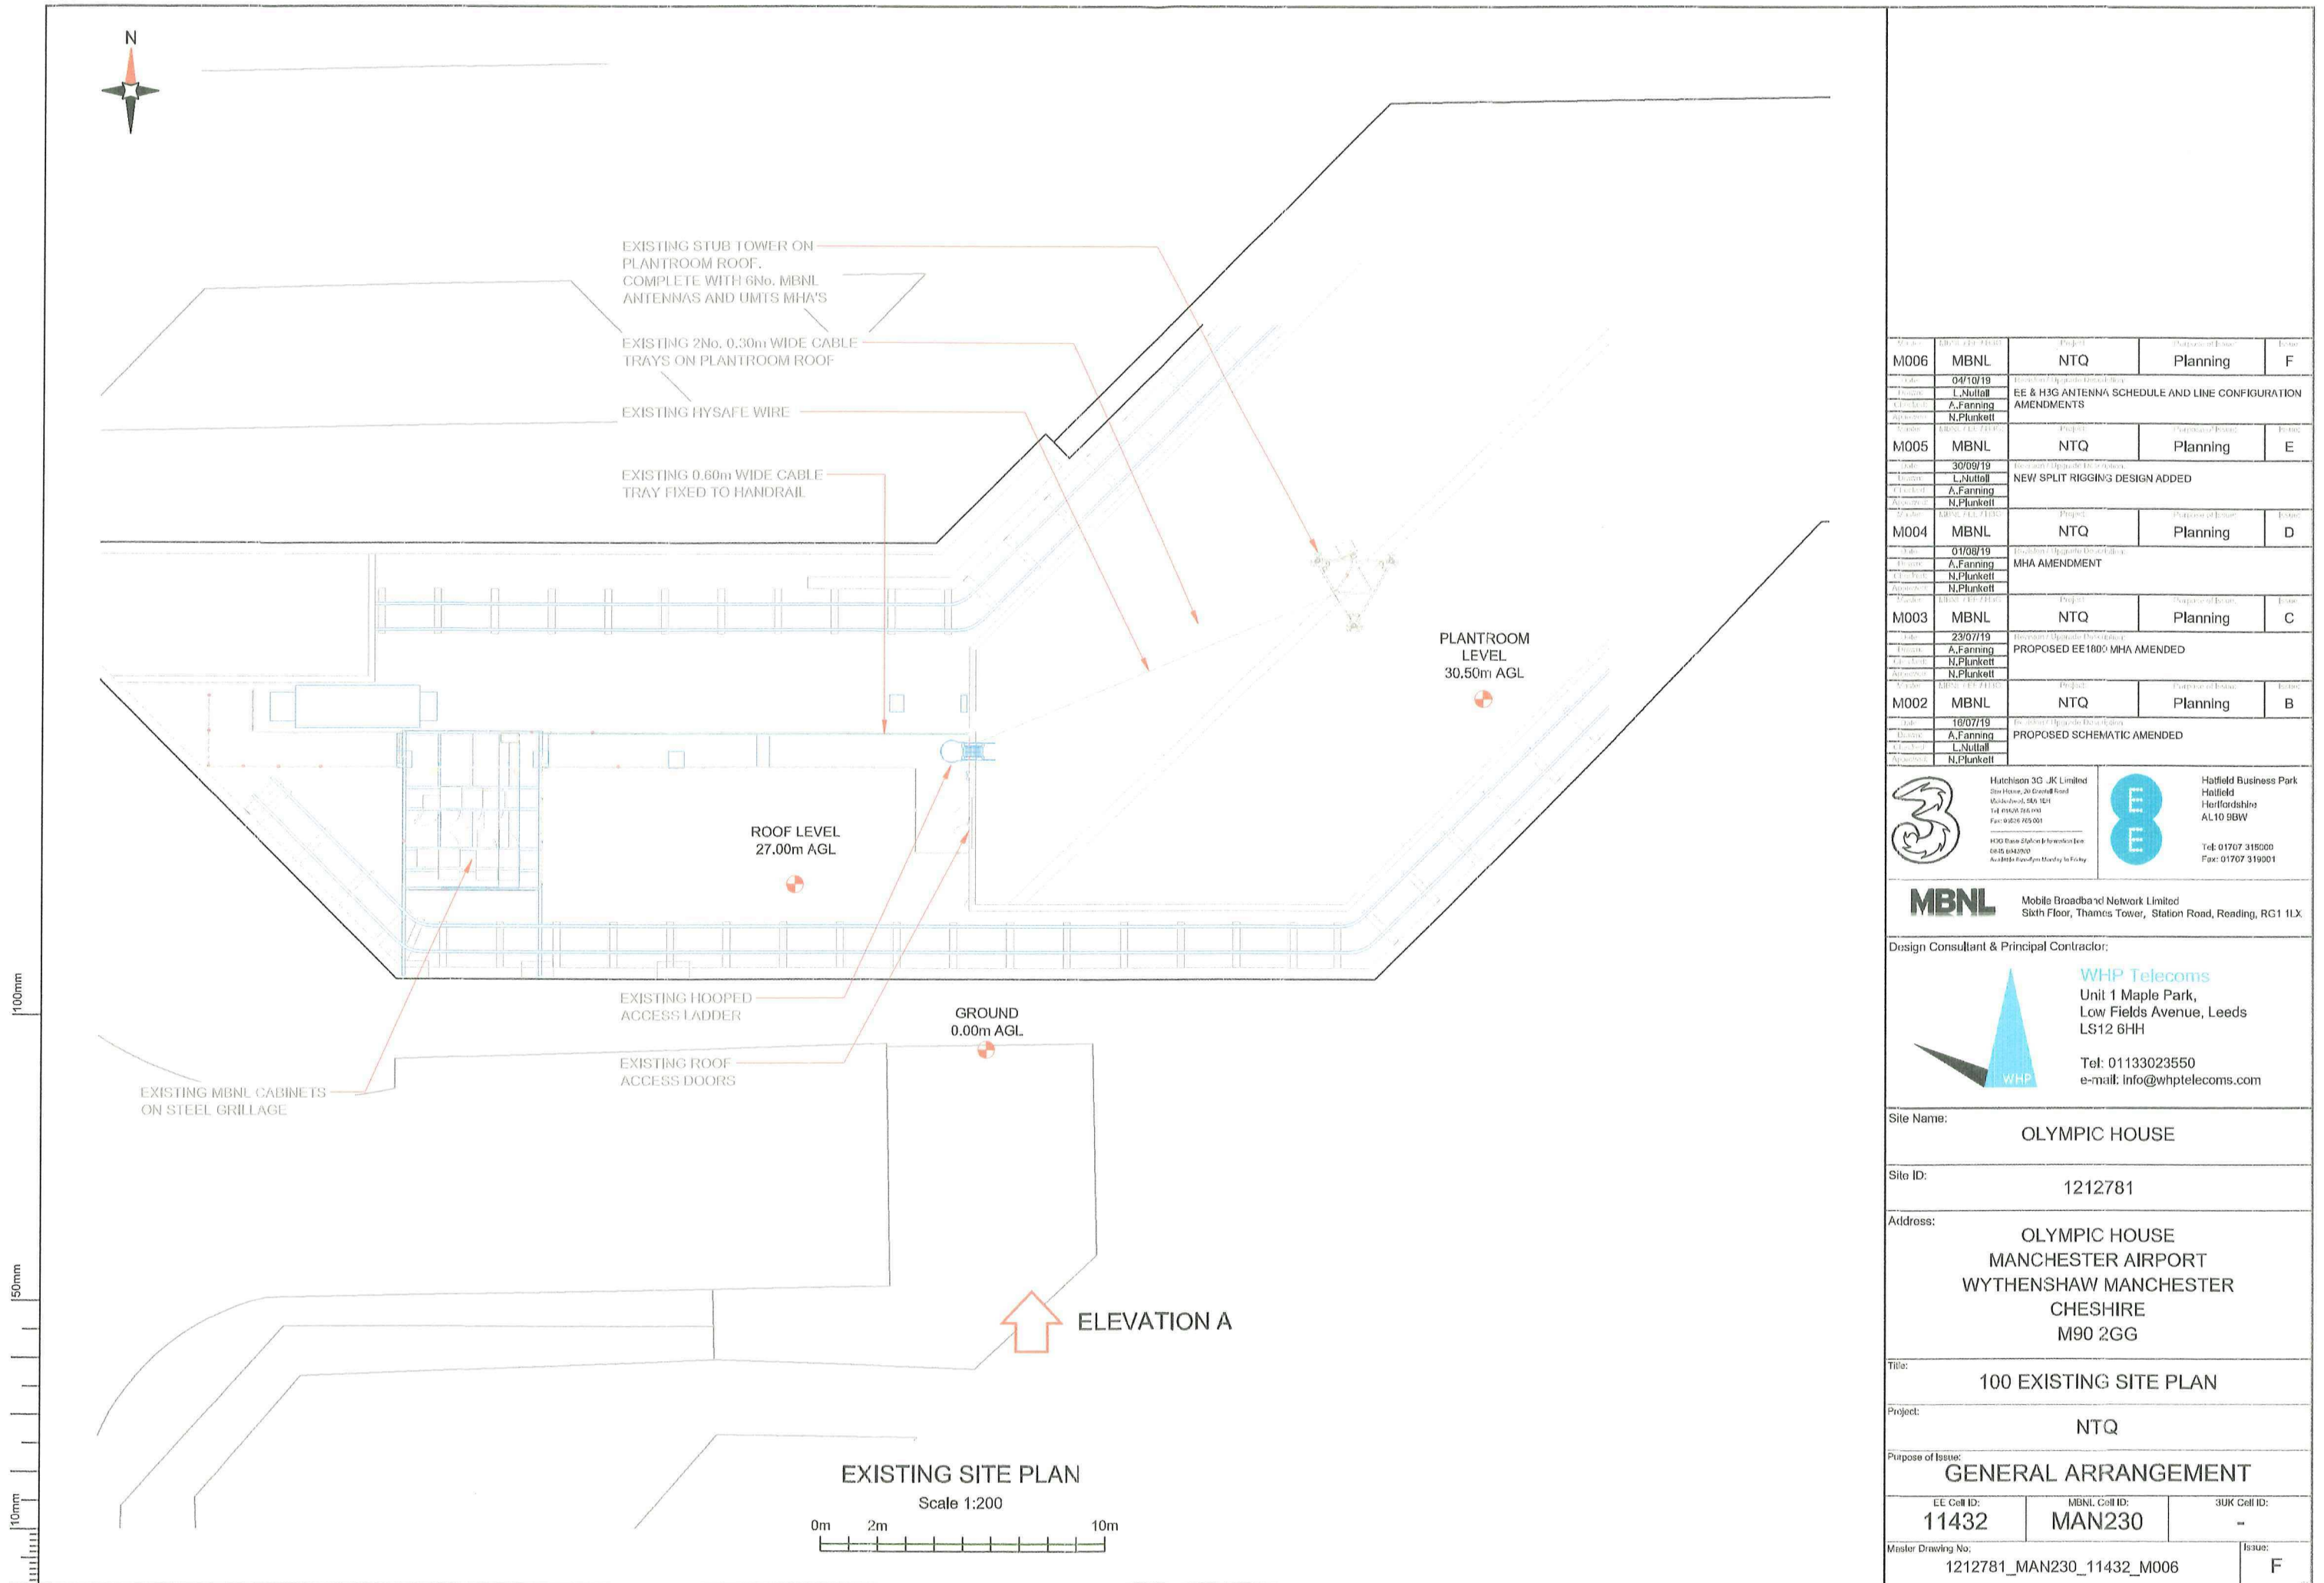

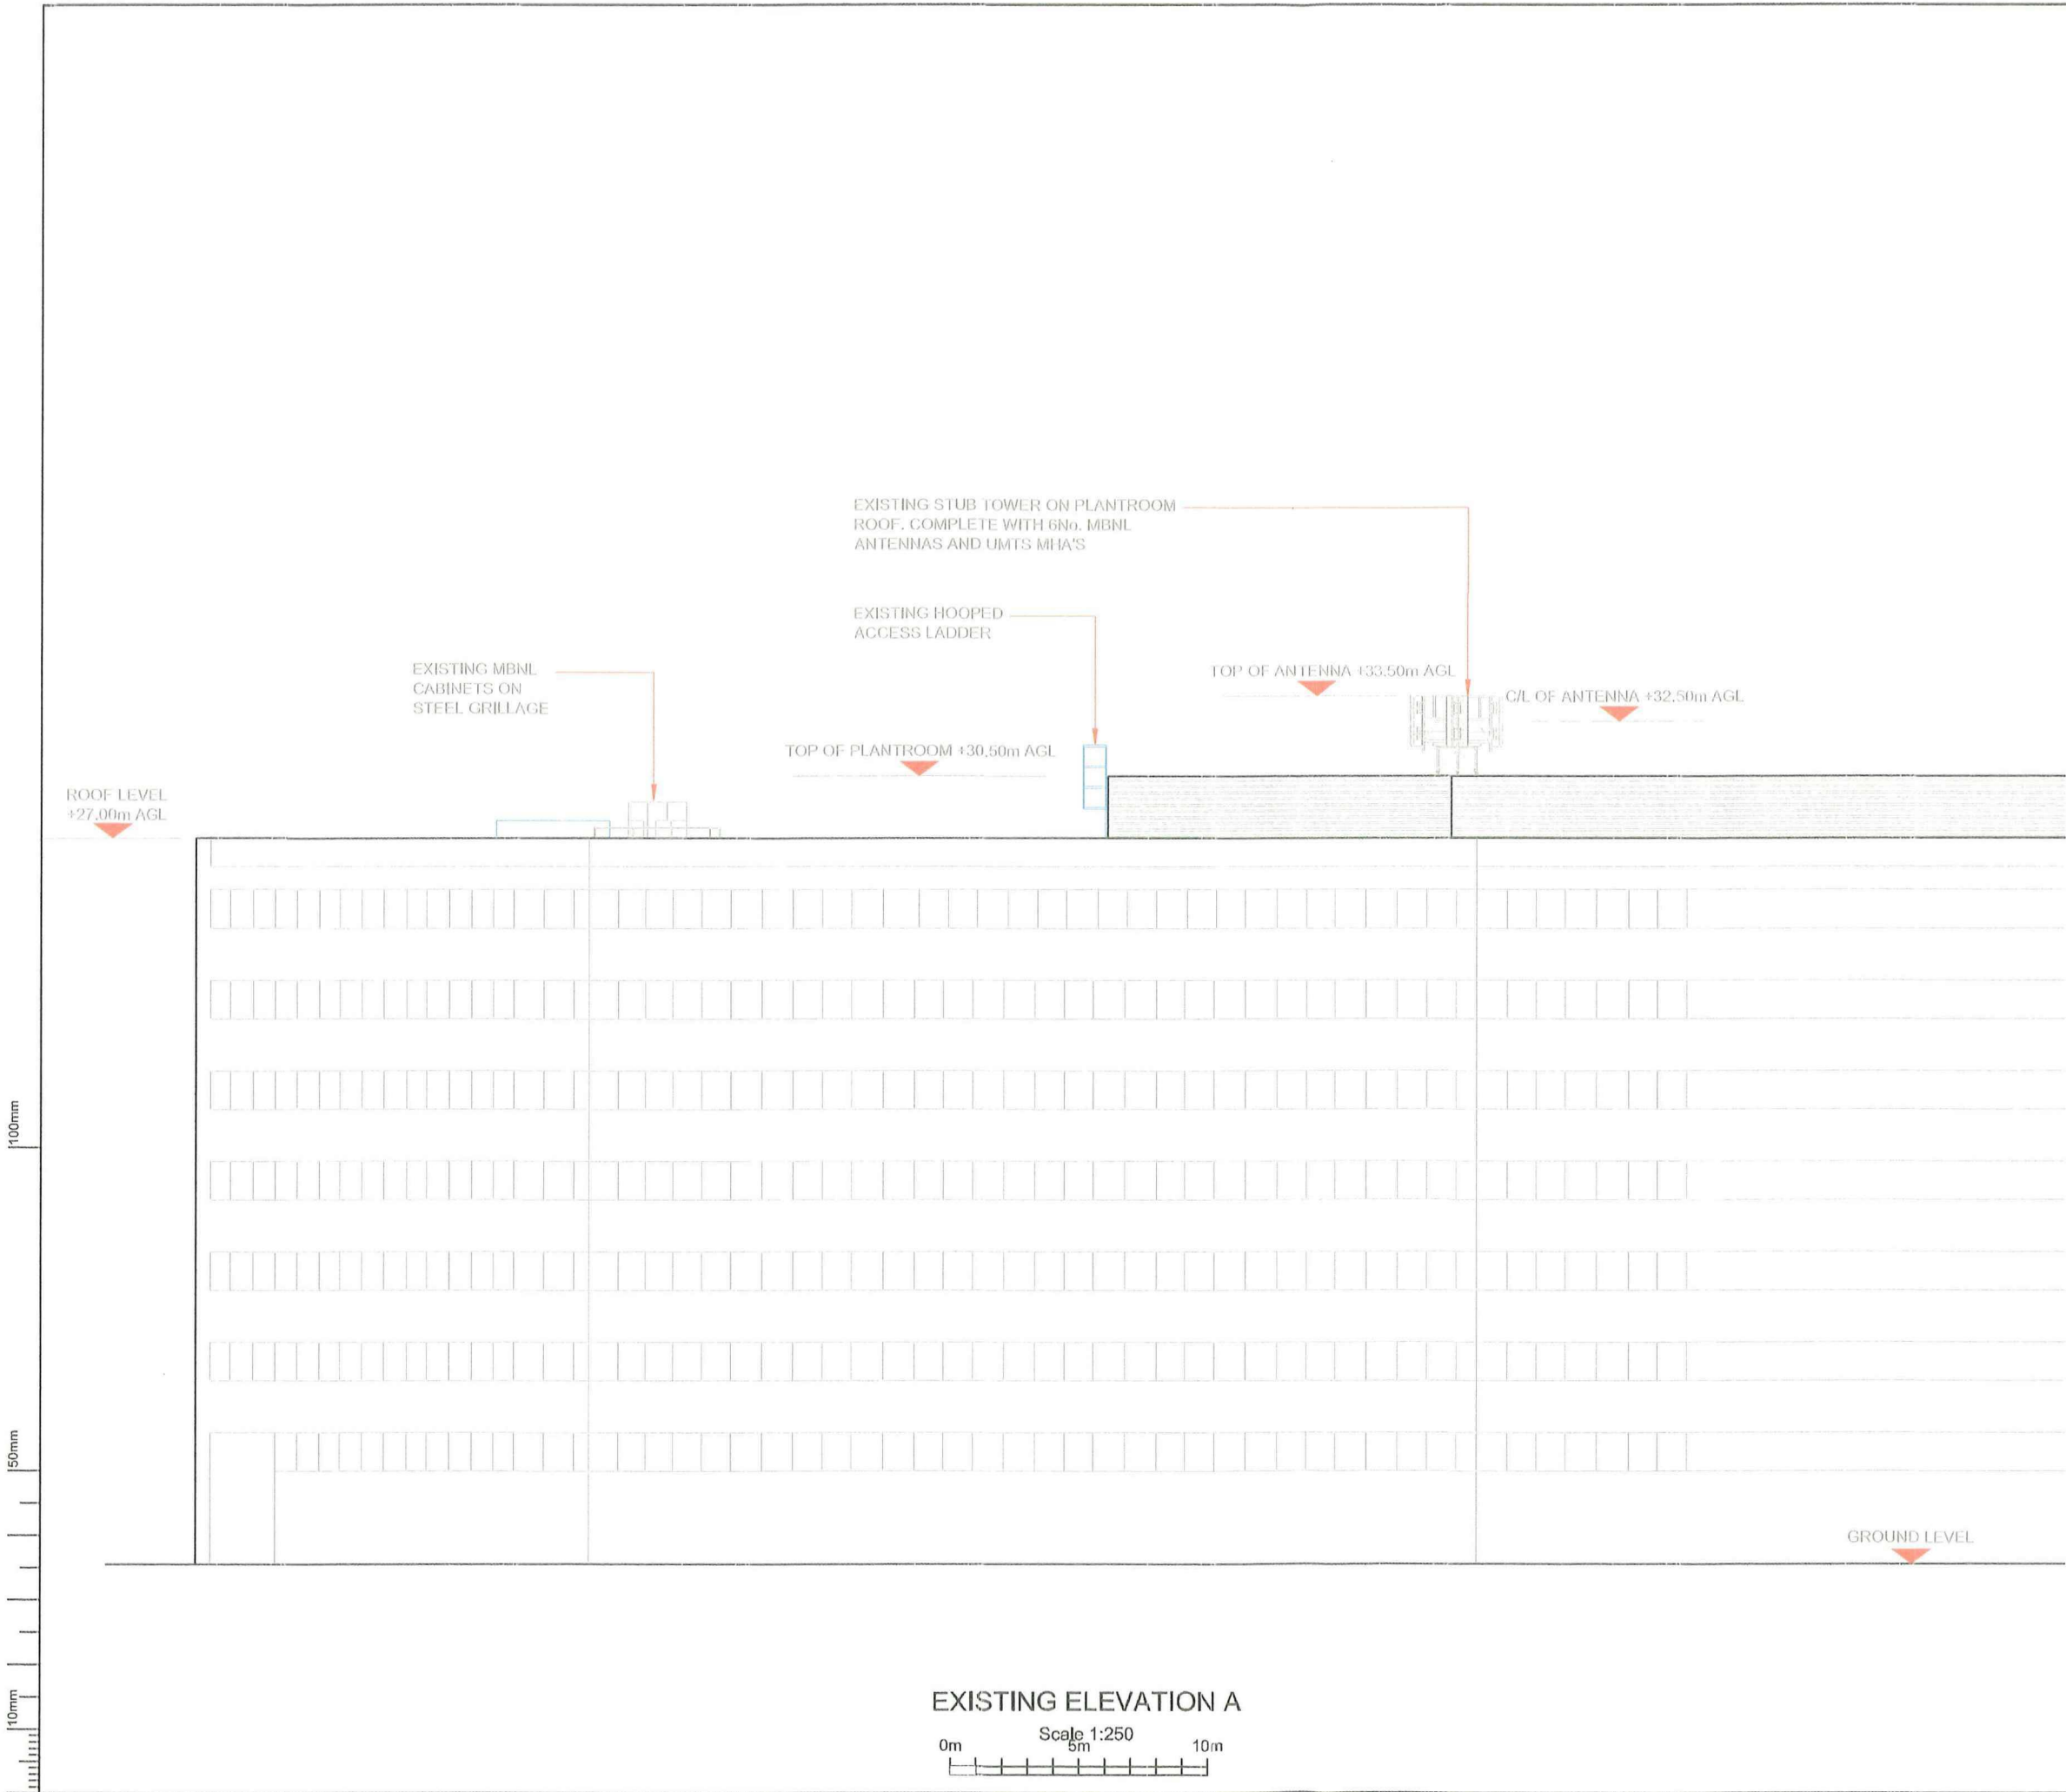

M006	MBNL	NTQ	Planning	F			
Date:	04/10/19	Revision / Upgrade Description					
Drawn:	L.Nuttall	EE & H3G ANTENNA SCHEDULE AND LINE CONFIGURATION AMENDMENTS					
Checked:	A.Fanning						
Approved:	N.Plunkett						
M005	MBNL	NTQ	Planning	E			
Date:	30/09/19	Revision / Upgrade Description					
Drawn:	L.Nuttall	NEW SPLIT RIGGING DESIGN ADDED					
Checked:	A.Fanning						
Approved:	N.Plunkett						
M004	MBNL	NTQ	Planning	D			
Date:	01/09/19	Revision / Upgrade Description					
Drawn:	A.Fanning	MHA AMENDMENT					
Checked:	N.Plunkett						
Approved:	N.Plunkett						
M003	MBNL	NTQ	Planning	C			
Date:	23/07/19	Revision / Upgrade Description					
Drawn:	A.Fanning	PROPOSED EE 1800 MHA AMENDED					
Checked:	N.Plunkett						
Approved:	N.Plunkett						
M002	MBNL	NTQ	Planning	B			
Date:	16/07/19	Revision / Upgrade Description					
Drawn:	A.Fanning	PROPOSED SCHEMATIC AMENDED					
Checked:	L.Nuttall						
Approved:	N.Plunkett						
		Hutchison 3G UK Limited Star House, 20 Gresse Road Walsworth, SO4 1BT Tel: 01494 365100 Fax: 01494 365101				Hatfield Business Park Hatfield Hertfordshire AL10 9BW Tel: 01707 315000 Fax: 01707 319001	
		Mobile Broadband Network Limited Sixth Floor, Thames Tower, Station Road, Reading, RG1 1LX					
Design Consultant & Principal Contractor:							
		WHP Telecoms Unit 1 Maple Park, Low Fields Avenue, Leeds LS12 6HH Tel: 01133023550 e-mail: info@whptelecoms.com					
Site Name:							
OLYMPIC HOUSE							
Site ID:							
1212781							
Address:							
OLYMPIC HOUSE MANCHESTER AIRPORT WYTHENSHAW MANCHESTER CHESHIRE M90 2GG							
Title:							
150 EXISTING ELEVATION A							
Project:							
NTQ							
Purpose of Issue:							
GENERAL ARRANGEMENT							
EE Cell ID:		MBNL Cell ID:		3UK Cell ID:			
11432		MAN230		-			
Master Drawing No:							Issue:
1212781_MAN230_11432_M006							F

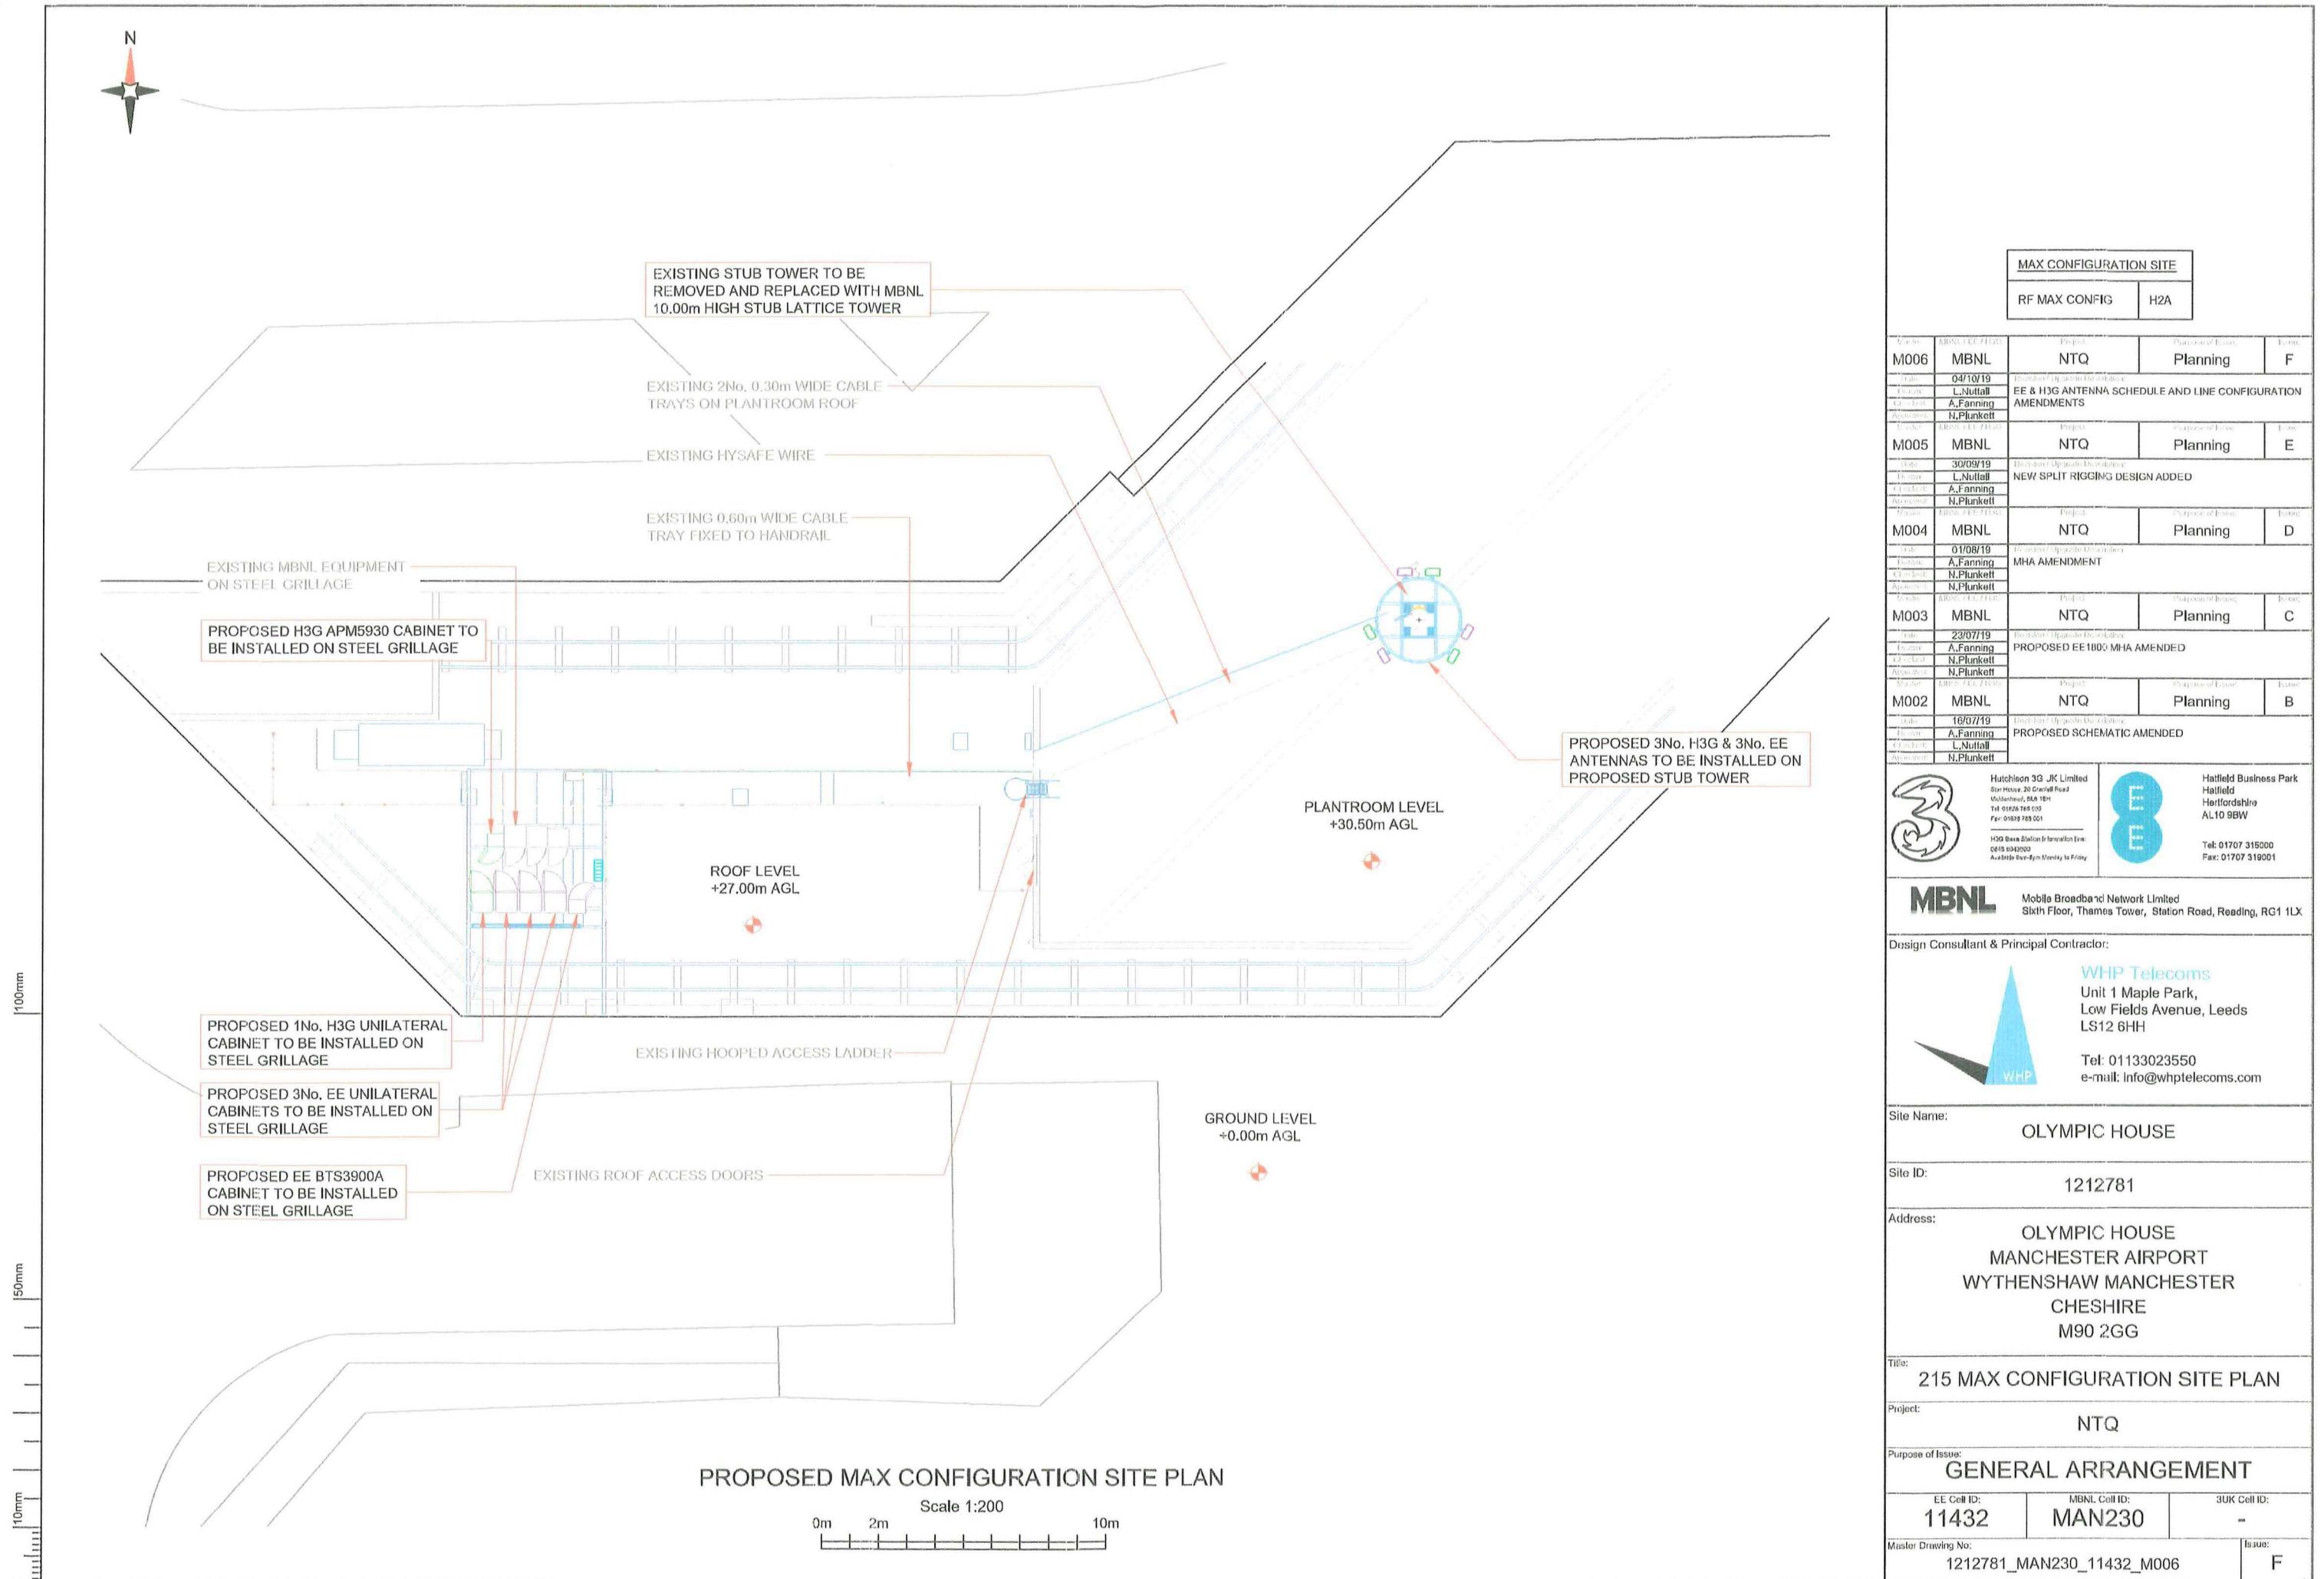

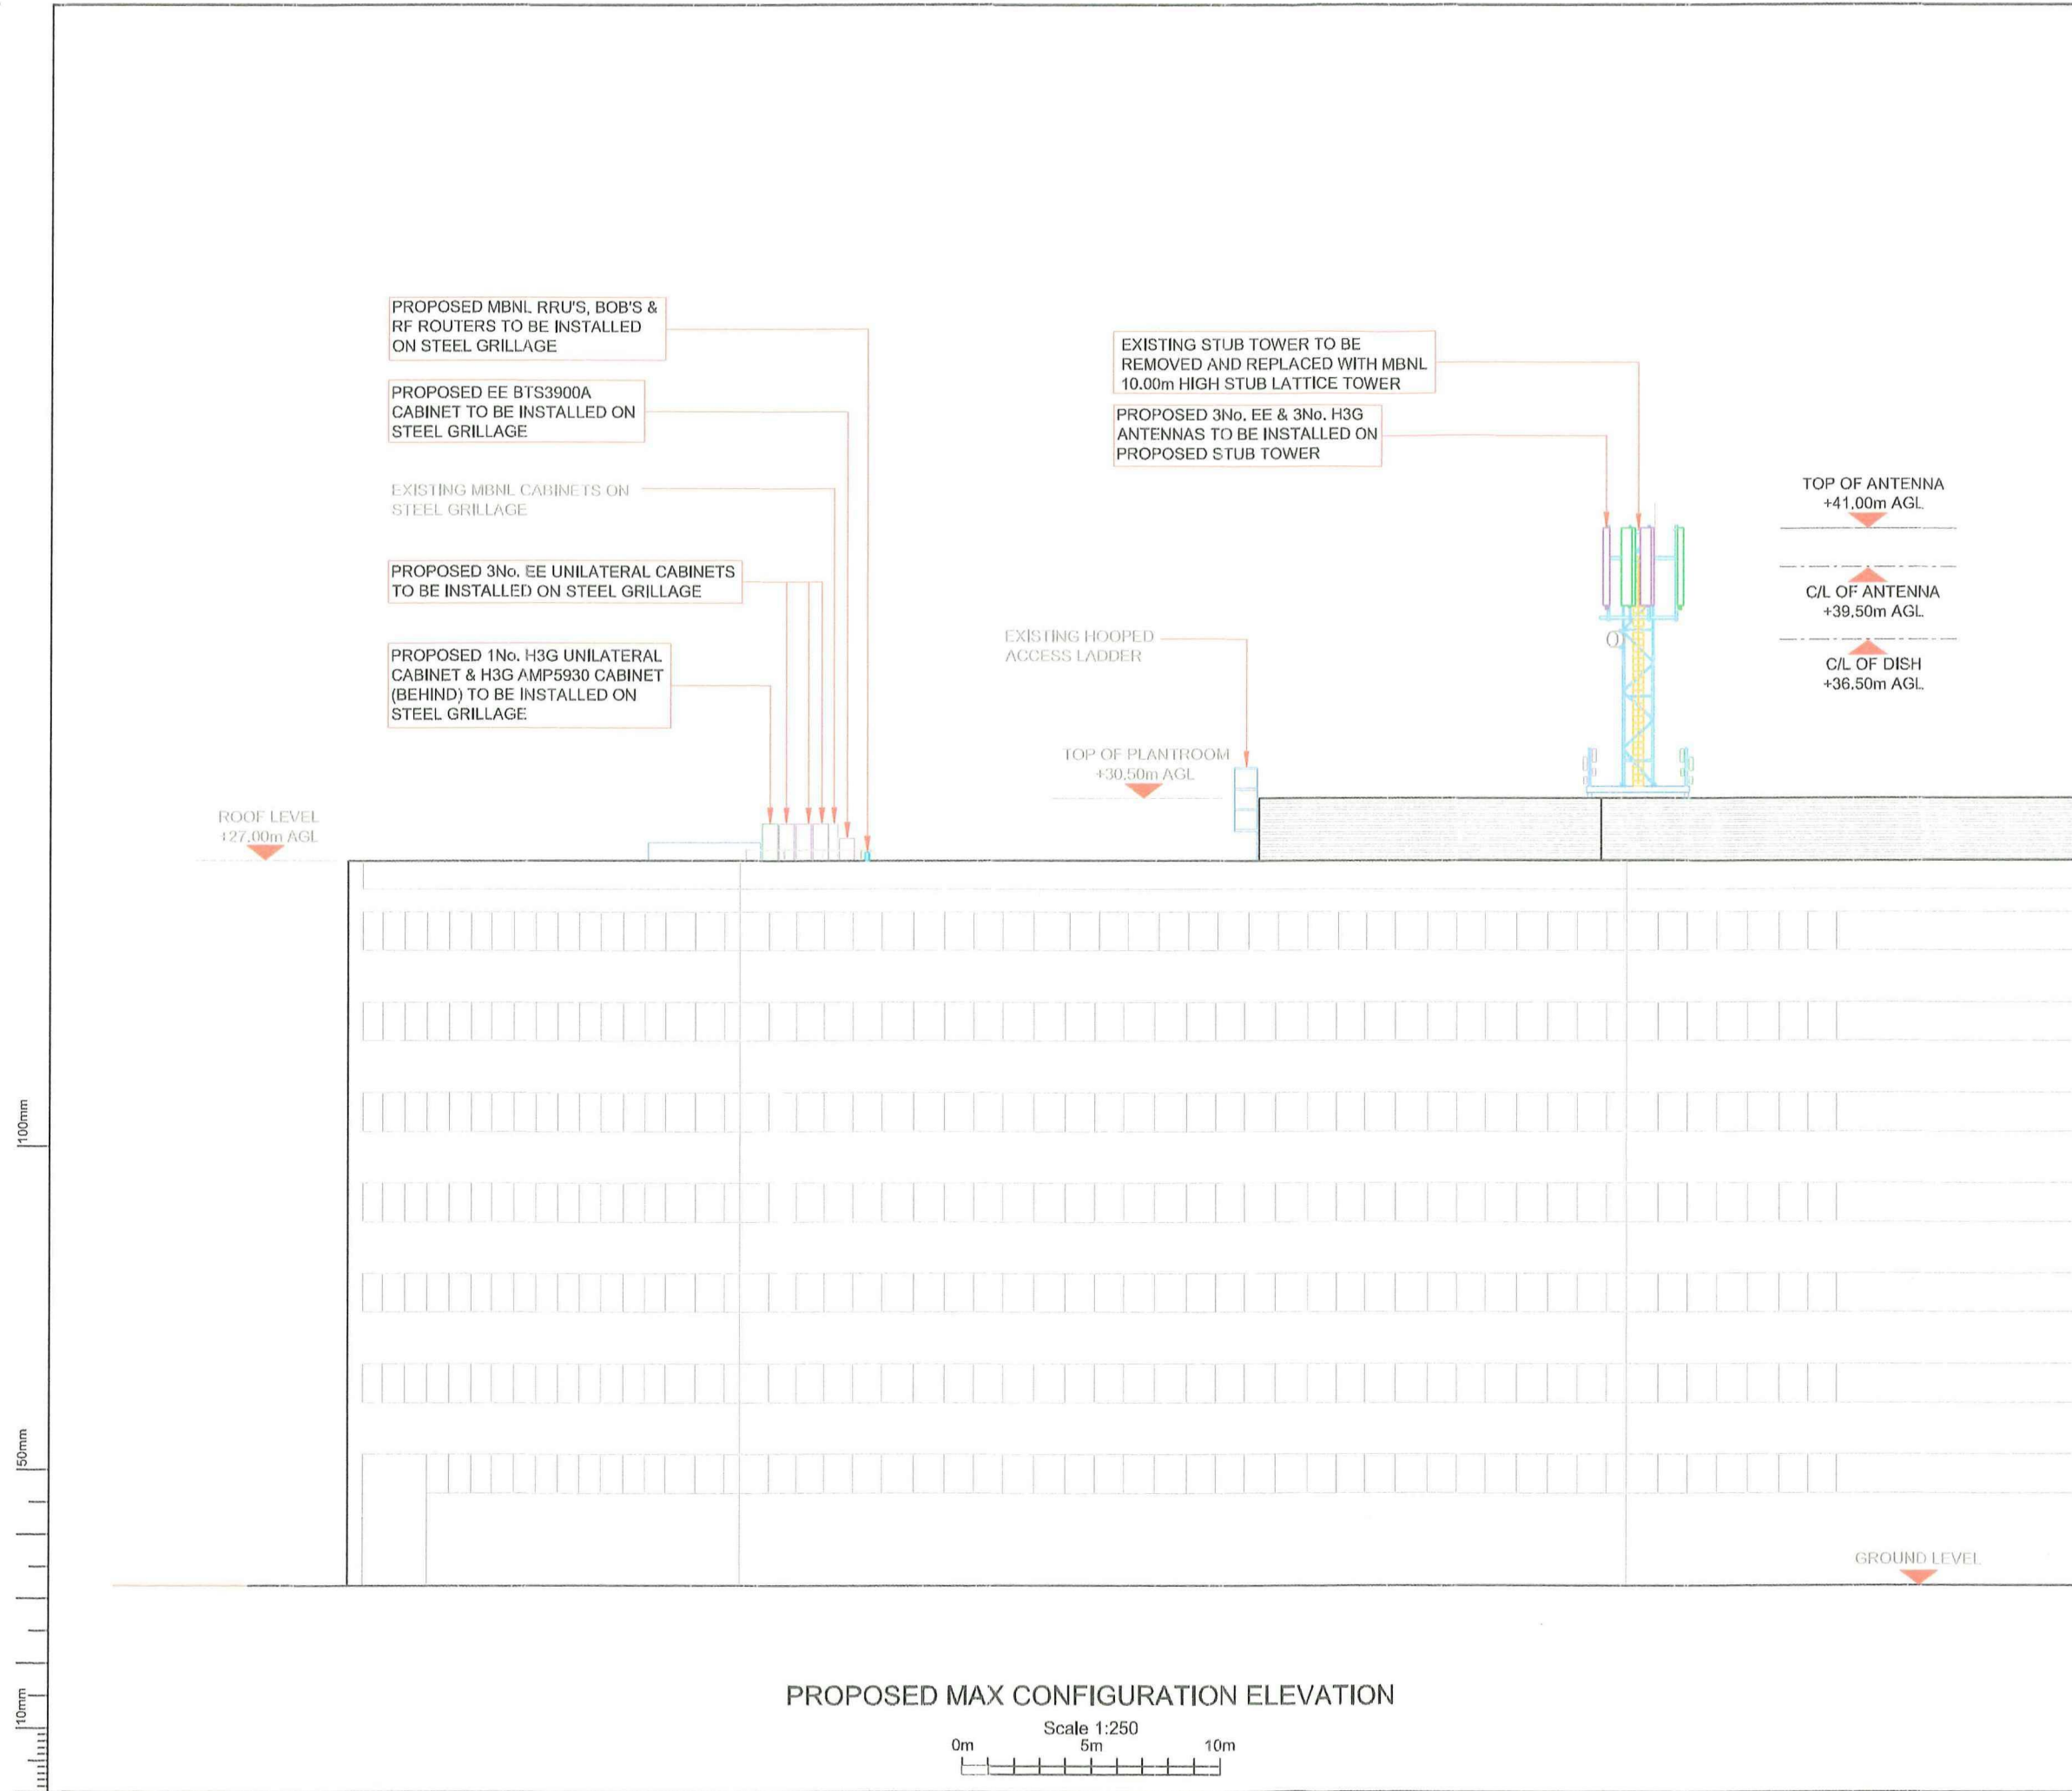

MAX CONFIGURATION SITE	
RF MAX CONFIG	H2A

Project	MBNL	NTQ	Planning	F
Date	04/10/19			
Drawn	L.Nuttall			
Checked	A.Fanning			
Approved	N.Plunkett			
Project	MBNL	NTQ	Planning	E
Date	30/09/19			
Drawn	L.Nuttall			
Checked	A.Fanning			
Approved	N.Plunkett			
Project	MBNL	NTQ	Planning	D
Date	01/08/19			
Drawn	A.Fanning			
Checked	N.Plunkett			
Approved	N.Plunkett			
Project	MBNL	NTQ	Planning	C
Date	23/07/19			
Drawn	A.Fanning			
Checked	N.Plunkett			
Approved	N.Plunkett			
Project	MBNL	NTQ	Planning	B
Date	16/07/19			
Drawn	A.Fanning			
Checked	L.Nuttall			
Approved	N.Plunkett			



Mobile Broadband Network Limited
Sixth Floor, Thames Tower, Station Road, Reading, RG1 1LX

Design Consultant & Principal Contractor:



WHP Telecoms
Unit 1 Maple Park,
Low Fields Avenue, Leeds
LS12 6HH

Tel: 01133023550
e-mail: info@whptelecoms.com

Site Name: OLYMPIC HOUSE

Site ID: 1212781

Address: OLYMPIC HOUSE
MANCHESTER AIRPORT
WYTHENSHAW MANCHESTER
CHESHIRE
M90 2GG

Title: 265 MAX CONFIGURATION ELEVATION

Project: NTQ

Purpose of Issue: GENERAL ARRANGEMENT

EE Cell ID: 11432	MBNL Cell ID: MAN230	SUK Cell ID: -
Master Drawing No: 1212781_MAN230_11432_M006		Issue: F