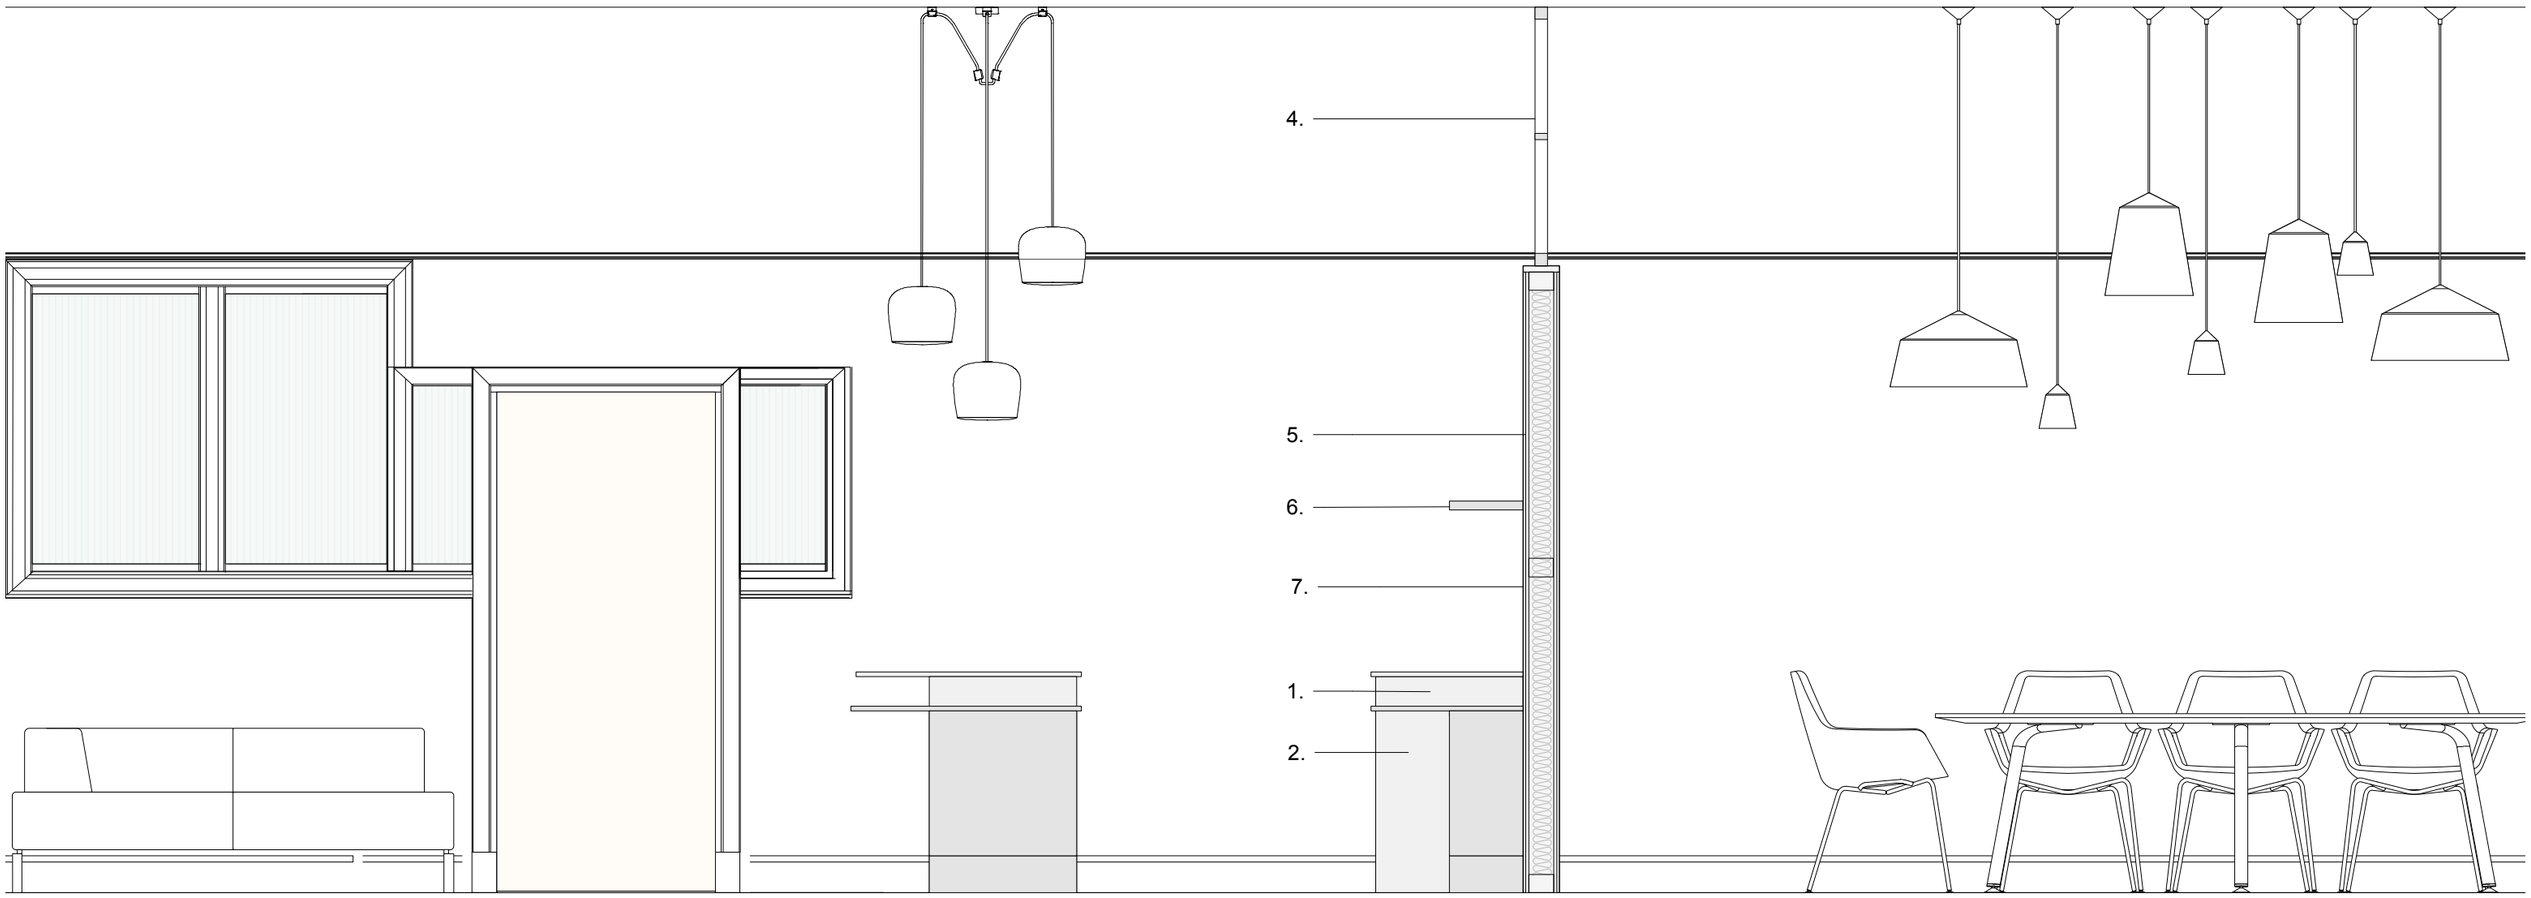


1 Second floor section tea point
Scale: 1:25

1. Tea point cupboard units as N10/151
2. Tea point cupboard units to comply with Design for Access 2
3. New glazed door, aluminium frame with side light as L20/180
4. New glazed partition as L20/180
5. New partition as K10/110 with emulsion paint to feature wall as M60/110B
6. New shelf as N10/151
7. Ceramic tiles to form splash back as M40/112

Hutchison Kivotos Architects 2 Whites Grounds London SE1 3LA 020 7403 7323 email: info@hkarchitects.co.uk

Revisions

P1 Issued for PLANNING 15.10.19

PLANNING	**Dwg. No.** 316.PL.82
Project Manchester Royal Exchange, Southern Offices	**Drawing title** Proposed hub and meeting room section
Client BVK	**Scale** 1:25@A3 **Rev** P1
	Drawn by VL **Date** OCT 2019

Do not scale. All dimensions to be confirmed on site.
Information contained in this drawing is the sole copyright of Hutchison Kivotos Architects Ltd. and is not to be reproduced without permission.