



Copyright © 2015 Tim Groom Architects Limited. All rights reserved. No part of these drawings may be reproduced, stored in a retrieval system or transmitted in any form or by any means, electronic, mechanical, photocopying, recording, or by any information storage and retrieval system, without the prior written permission of the copyright owner. No part of these drawings may be used for the design or construction of any electronic retrieval system in any form or any means without the prior written permission of the copyright owner. The copyright owner reserves all its moral rights and the right to be identified as the author of the drawings or designs and to assign the right to be so identified by the copyright owner pursuant to an exclusive licence to its client and the use of these drawings or designs is limited to the client and the licensee. The copyright owner grants these permissions and authority granted by the copyright owner under the licence terms to the licensee for the duration of the licence or the licence in the event of any act of insolvency being committed by the licensee. The copyright owner shall have no liability or responsibility whatsoever for and in respect of any unauthorised or unlicensed use of these drawings or designs or for any damages or designs. No works of construction relying on these drawings or designs are permitted under the terms of the above licence or otherwise without the prior written consent and authority of the copyright owner.

Dimensioning figured dimensions only to be taken from these designs and drawings. Work to annotated dimensions only. All dimensions to be checked on site. Architects to be informed immediately if any discrepancies before work proceeds. Drawings are to be read in conjunction with relevant specifications, structural engineers and service engineers' drawings. All data, dimensions and designs contained in this document are confidential to the copyright owner and may not be communicated to any third party save in accordance with a licence for the copyright owner or with the copyright owner's written permission and authority.

Rev	Description	Date
P2	Refuse Strategy Planning Issue	04/12/19

Mulbury City

project
Goulden Street

Ground Floor Refuse
Strategy
Planning

Project number 0321 Date 12/03/19



Drawn by
AT

Checked by
GB


As indicated@A1

Drawing No.
0321-TGA-XX-00-DR-A-0360

4/12/2019 15:17:48

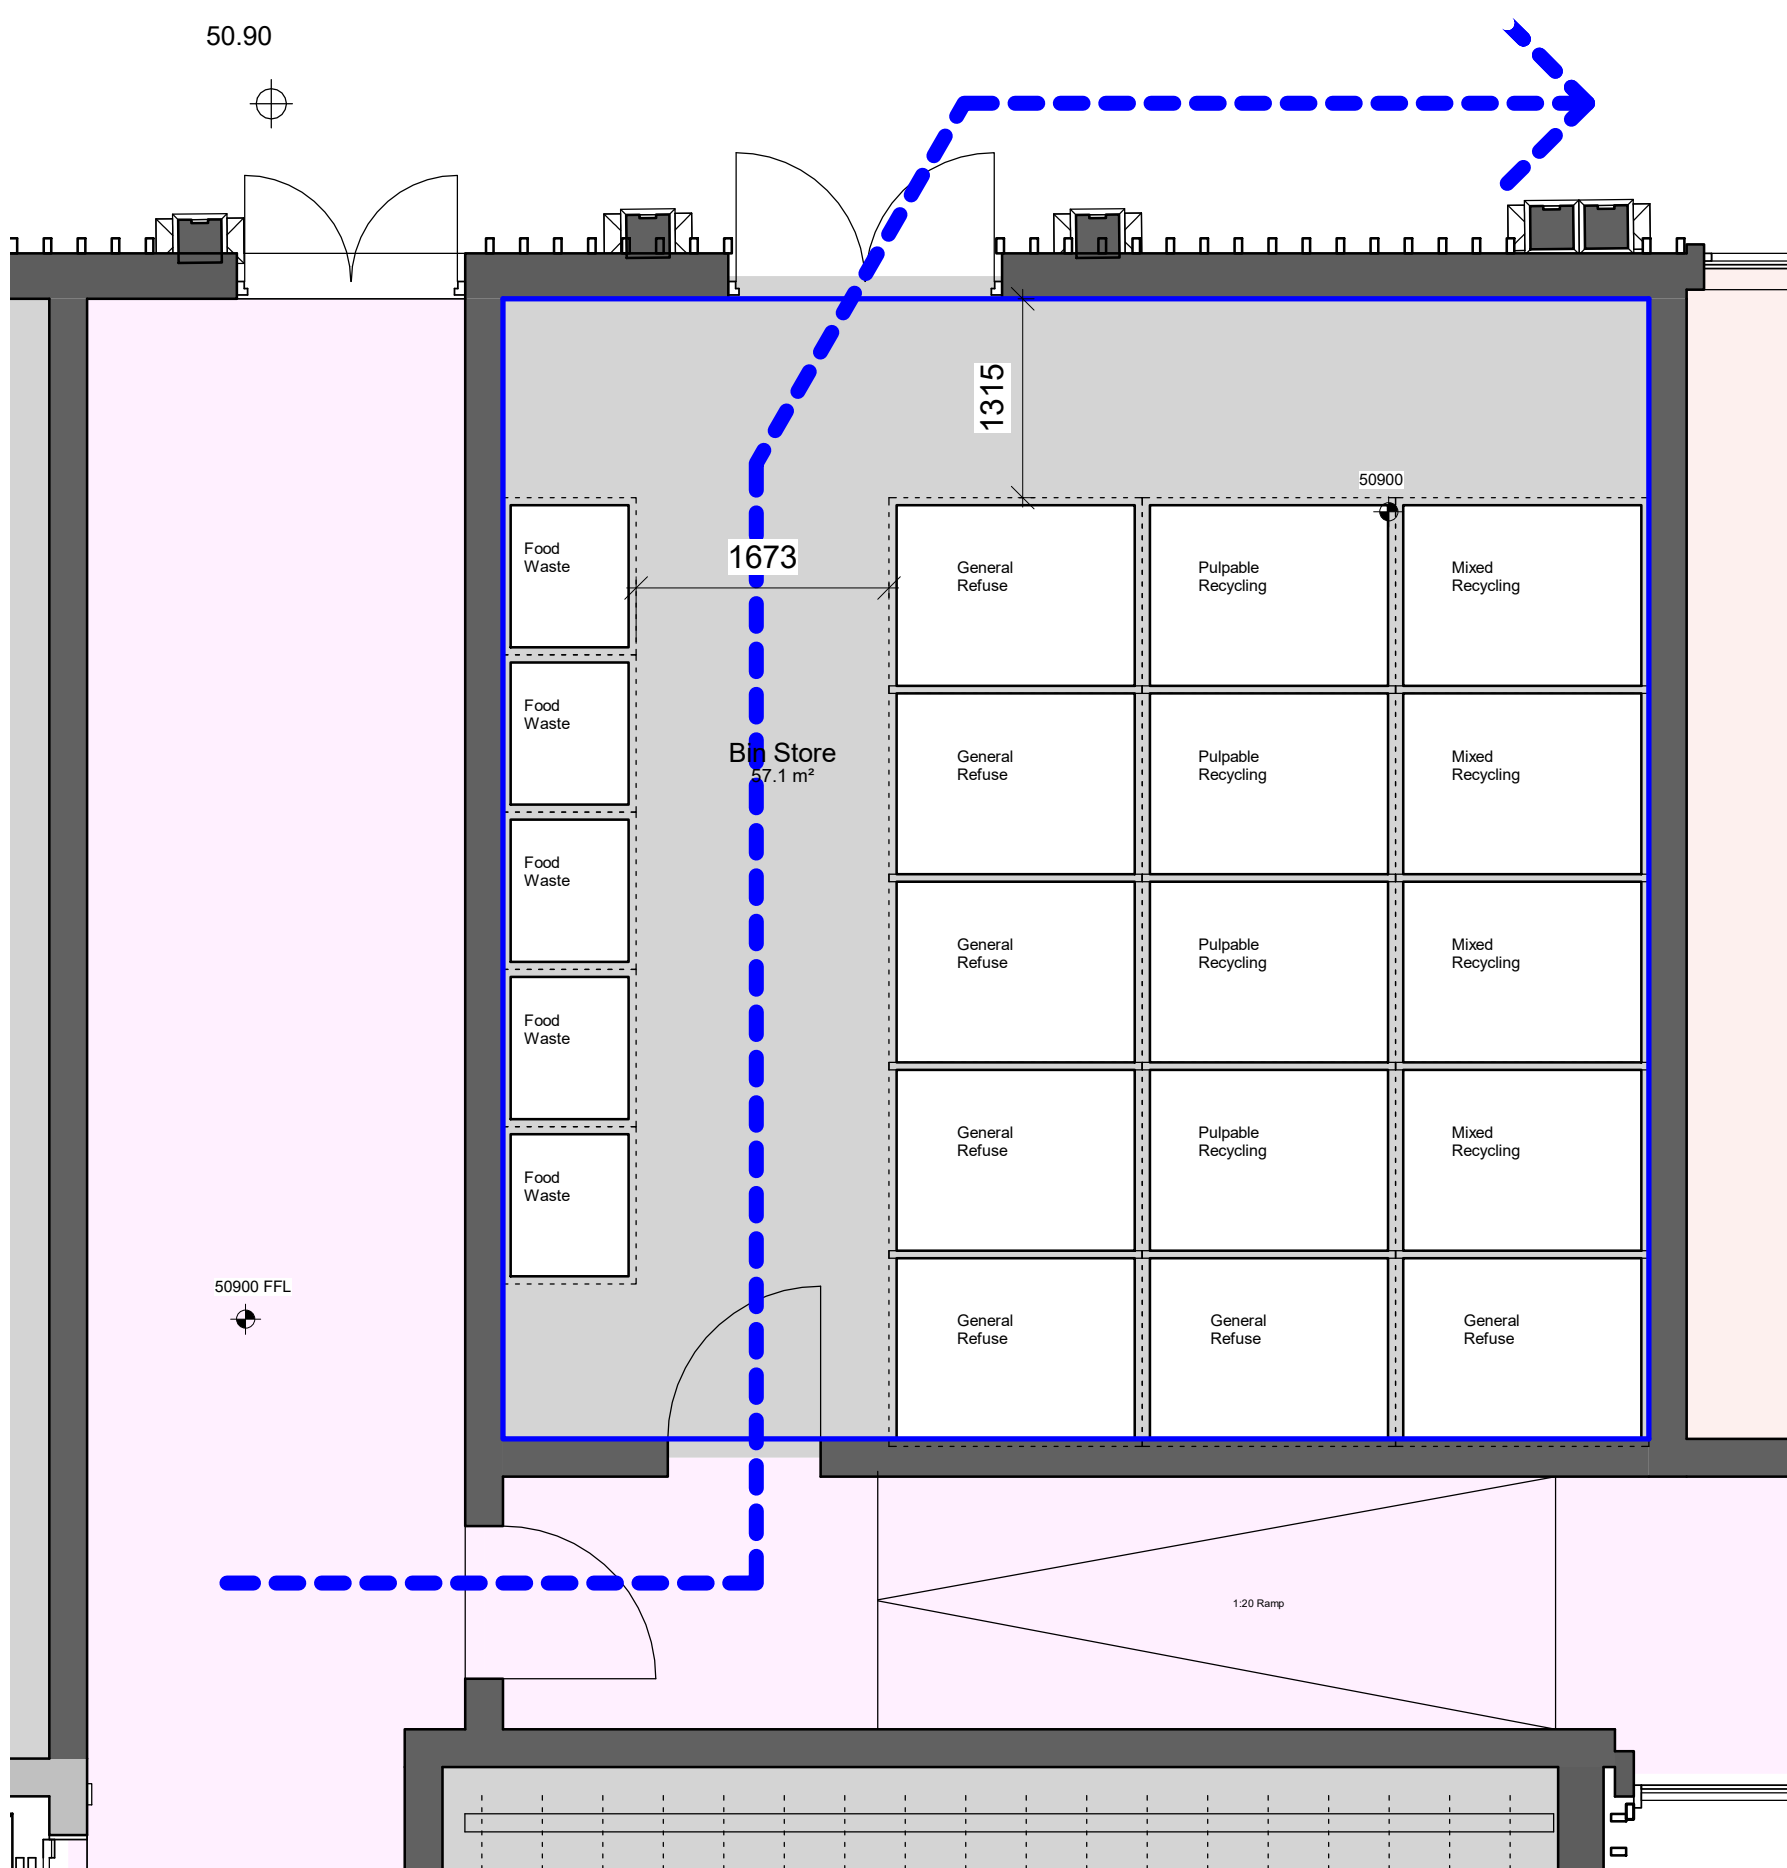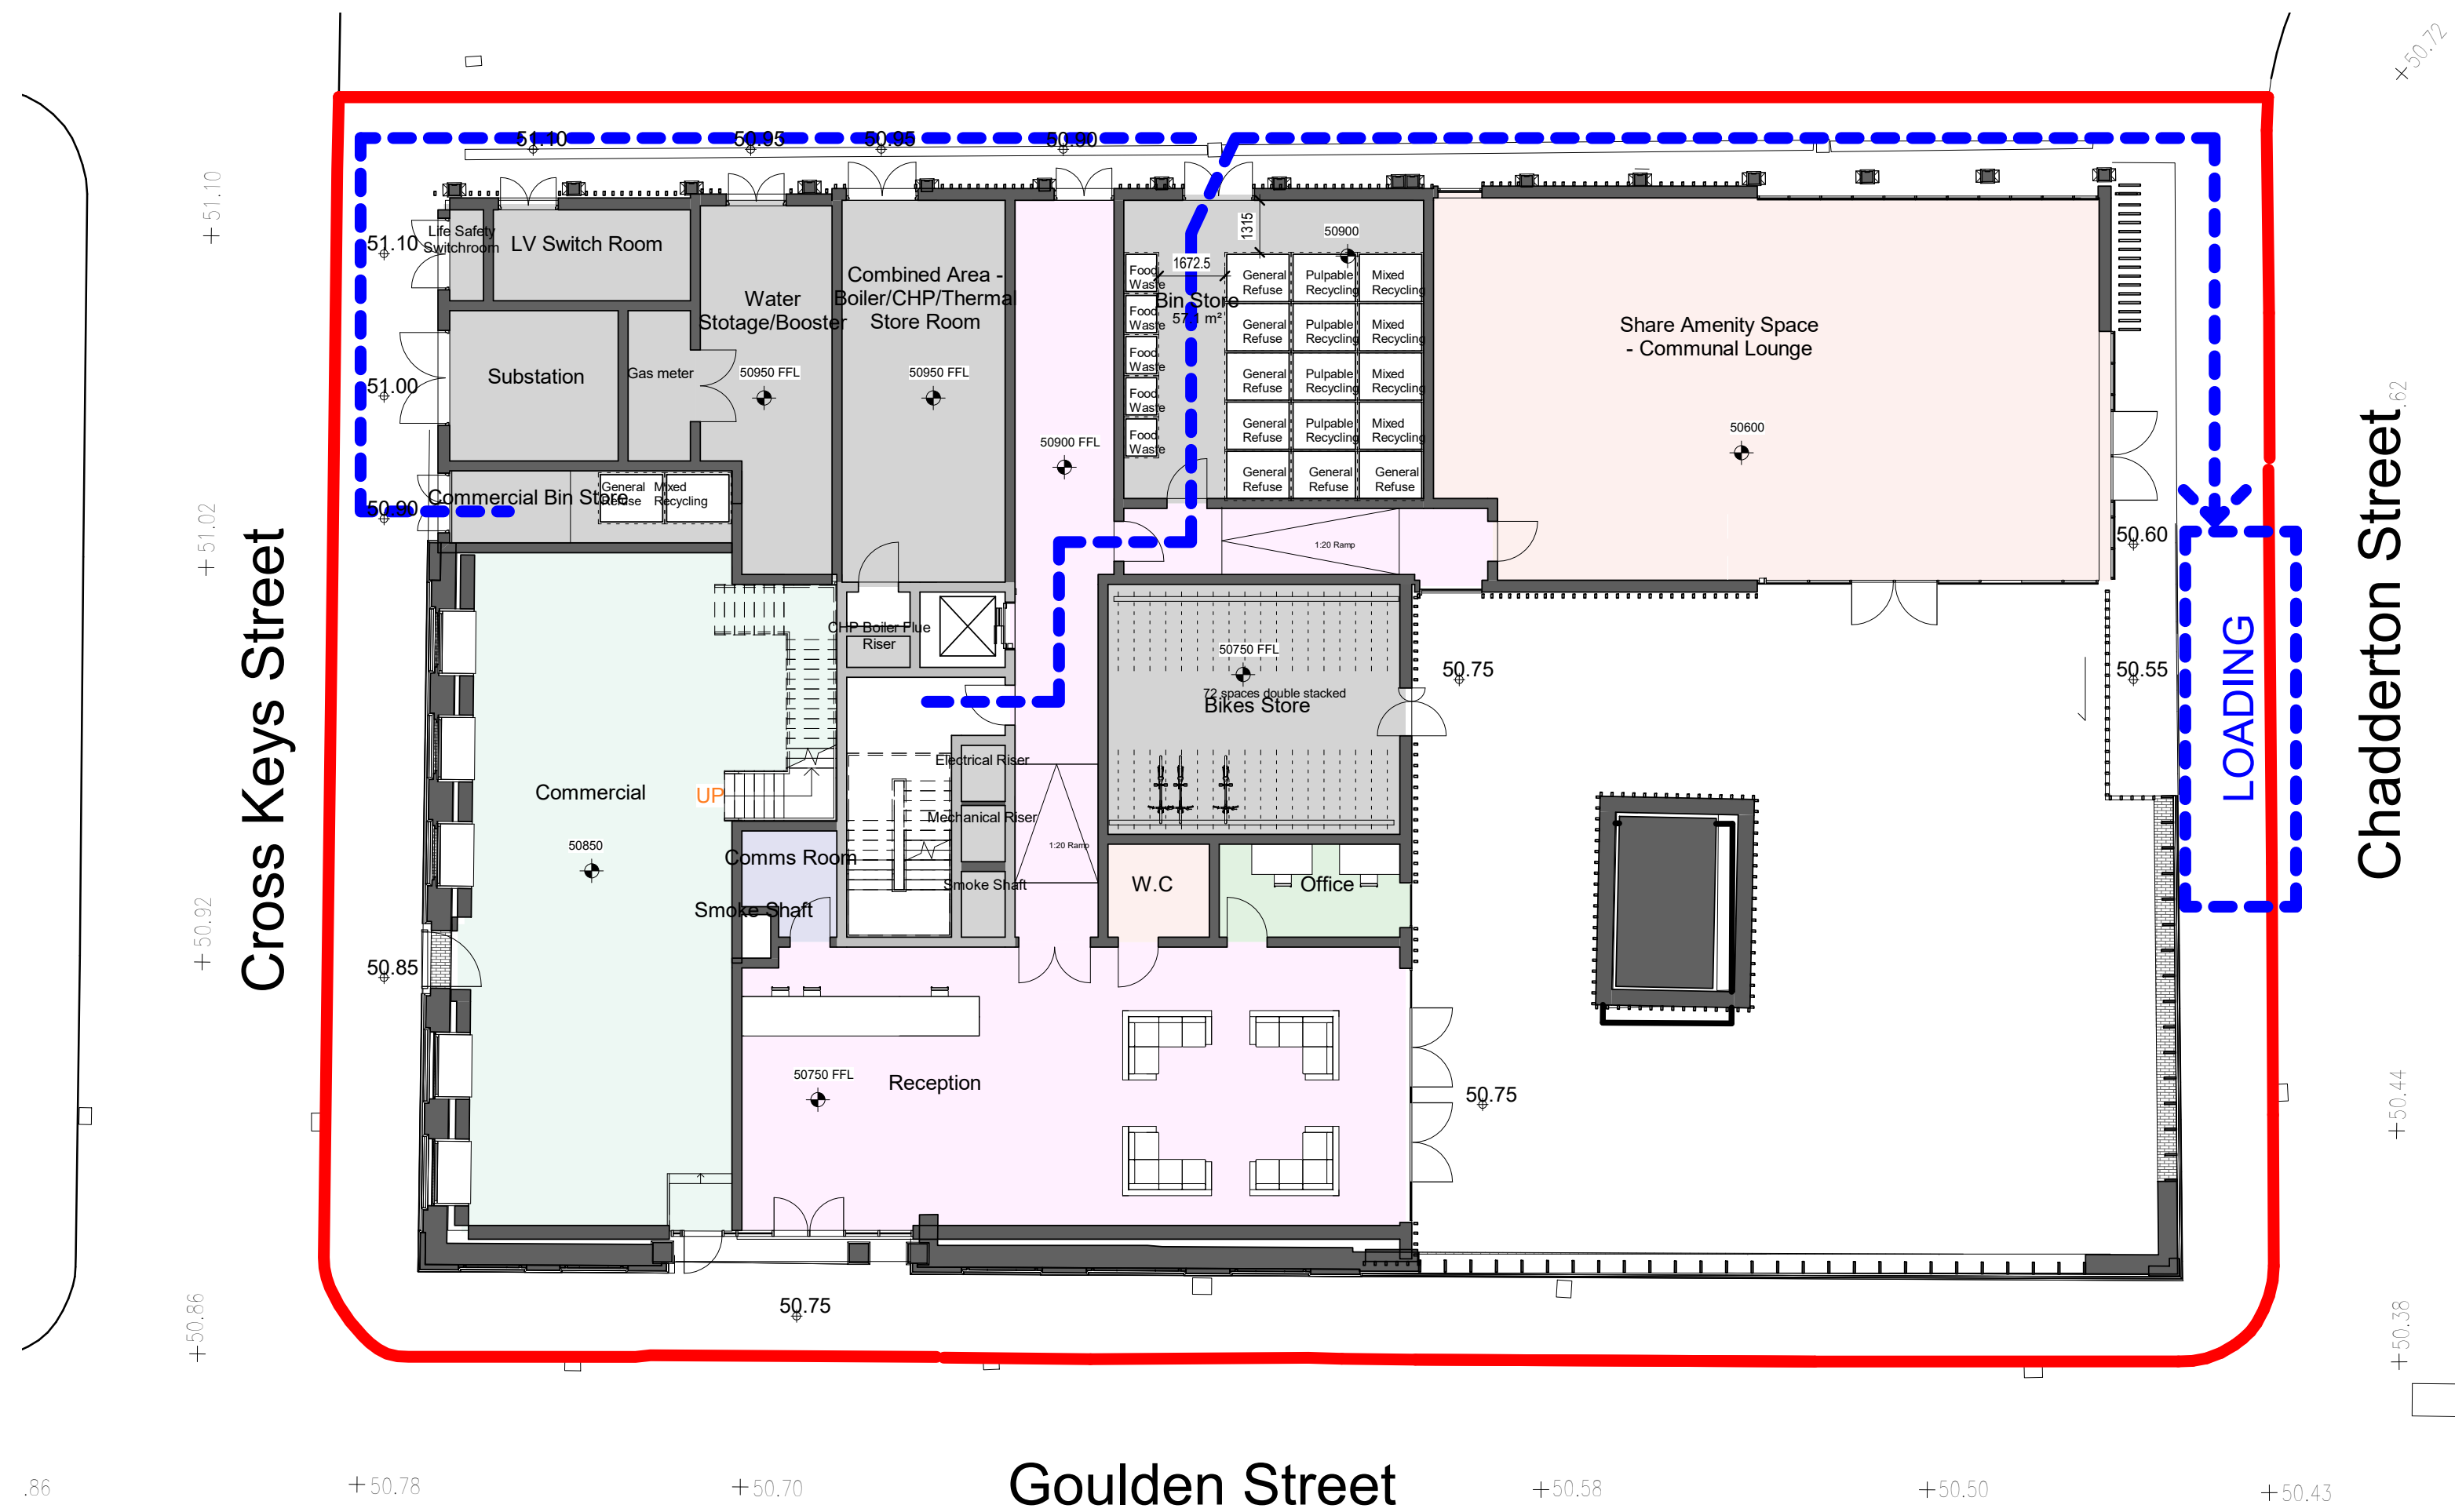

2 Ground Floor_Refuse Detailed Plan

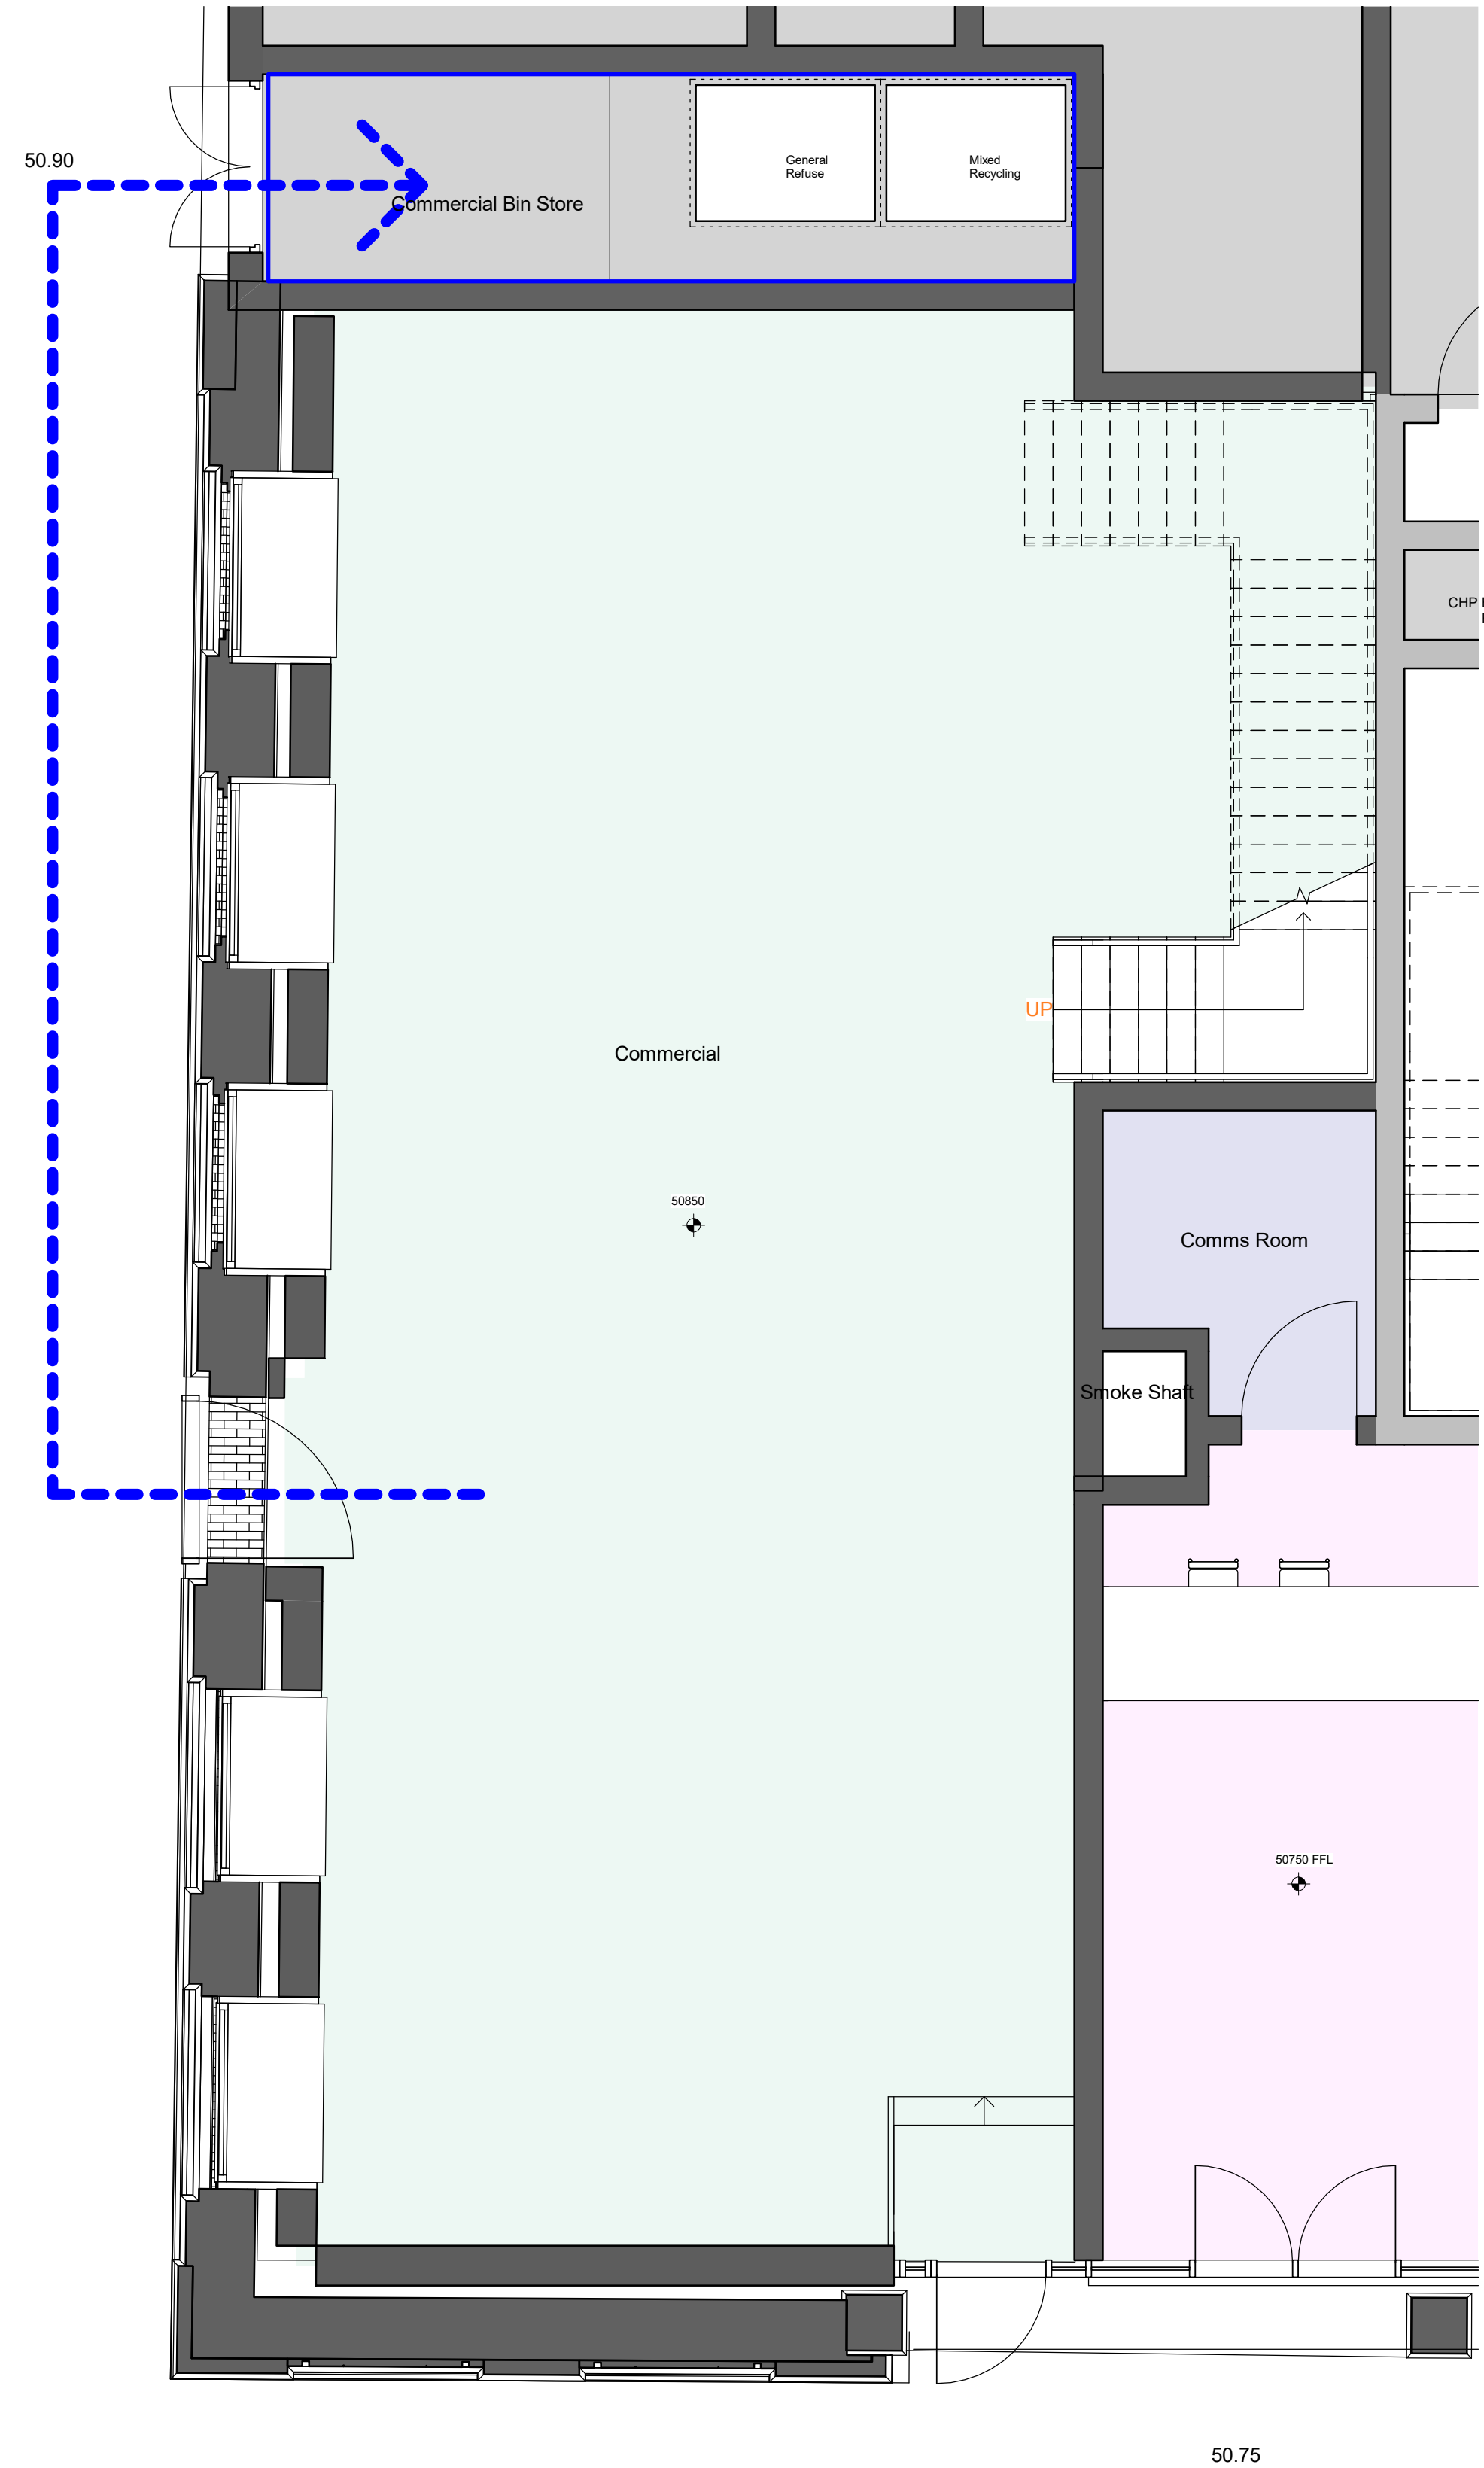

3 Ground Floor_Refuse Detailed Commercial Plan