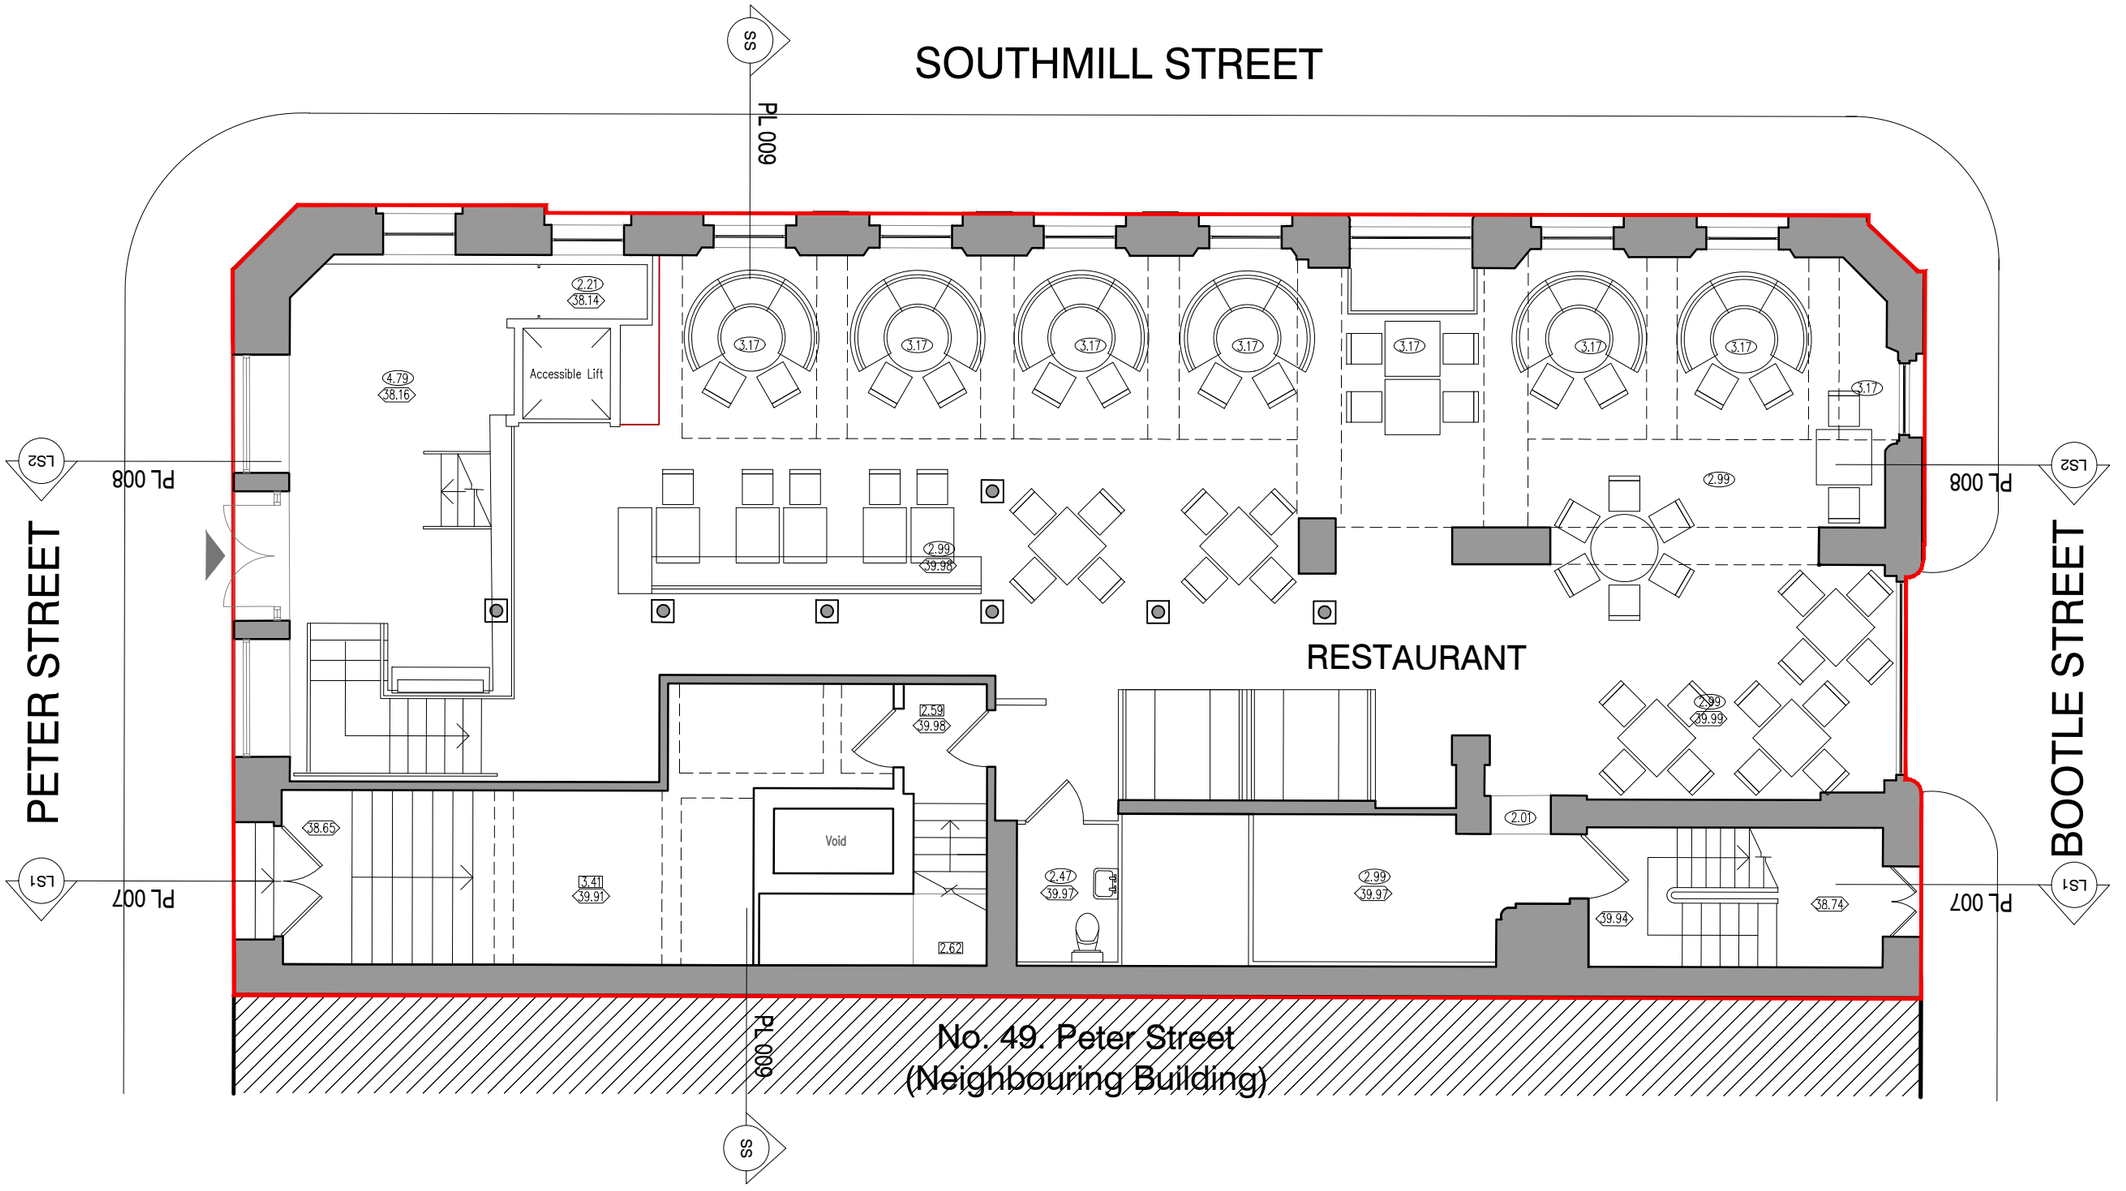

scale 1:100 0m 5m

NOTES

1. This drawing is the copyright of Tract Architecture
2. Do not scale from this drawing
3. Use figure dimensions only

REVISION COMMENTS

TRACT

WWW.TRACTARCHITECTURE.COM

PROJECT NUMBER + TITLE
0132/2 - 47 PETER STREET
MANCHESTER

DRAWING
GROUND FLOOR PLAN AS EXISTING

DRAWING NUMBER
PL - 002

DRAWING REVISION
-

DRAWING PURPOSE
PLANNING

SCALE
1:100 @ A3

DATE
20th NOVEMBER 2018

DRAWN
PL

CHECKED
PL