


VICTORIA STREET

WALKER'S CROFT

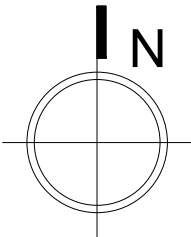


1. DO NOT SCALE FROM THIS DRAWING - USE FIGURED DIMENSIONS ONLY.
2. READ IN CONJUNCTION WITH ALL OTHER CONSULTANTS / SPECIALISTS DRAWINGS, REPORT ANY DISCREPANCIES BEFORE AFFECTED WORK COMMENCES.
3. ALL SETTING OUT DIMENSIONS TO BE CHECKED ON SITE BY CONTRACTOR BEFORE WORK COMMENCES.
4. THIS DRAWING REMAINS COPYRIGHT OF KEPczyk PEARCE SANDERSON LTD. COPY / DISTRIBUTE ONLY WITH CONSENT OF THE AUTHOR.

Window 3: Hardboard removed for the purposes of the inspection - see Drawings LBC 04 and LBC 05.

Window Soffit Paneling Schedule

1. Window soffit paneling remains intact;
Window Refs: 1, 2, 10, 14, and 17
2. Window soffit paneling has been over-boarded with 2-3 mm hardboard but frame remains intact;
Window Refs: 3, 4, 5, 6, 7, 9, 15 and 16
3. Window soffit paneling has been over-boarded with 2-3 mm hardboard - paneling and frame are presumed to have been removed;
Window Refs: 8, 11, 12 and 13

See Drawings LBC 02 and LBC 03 for a visual record.

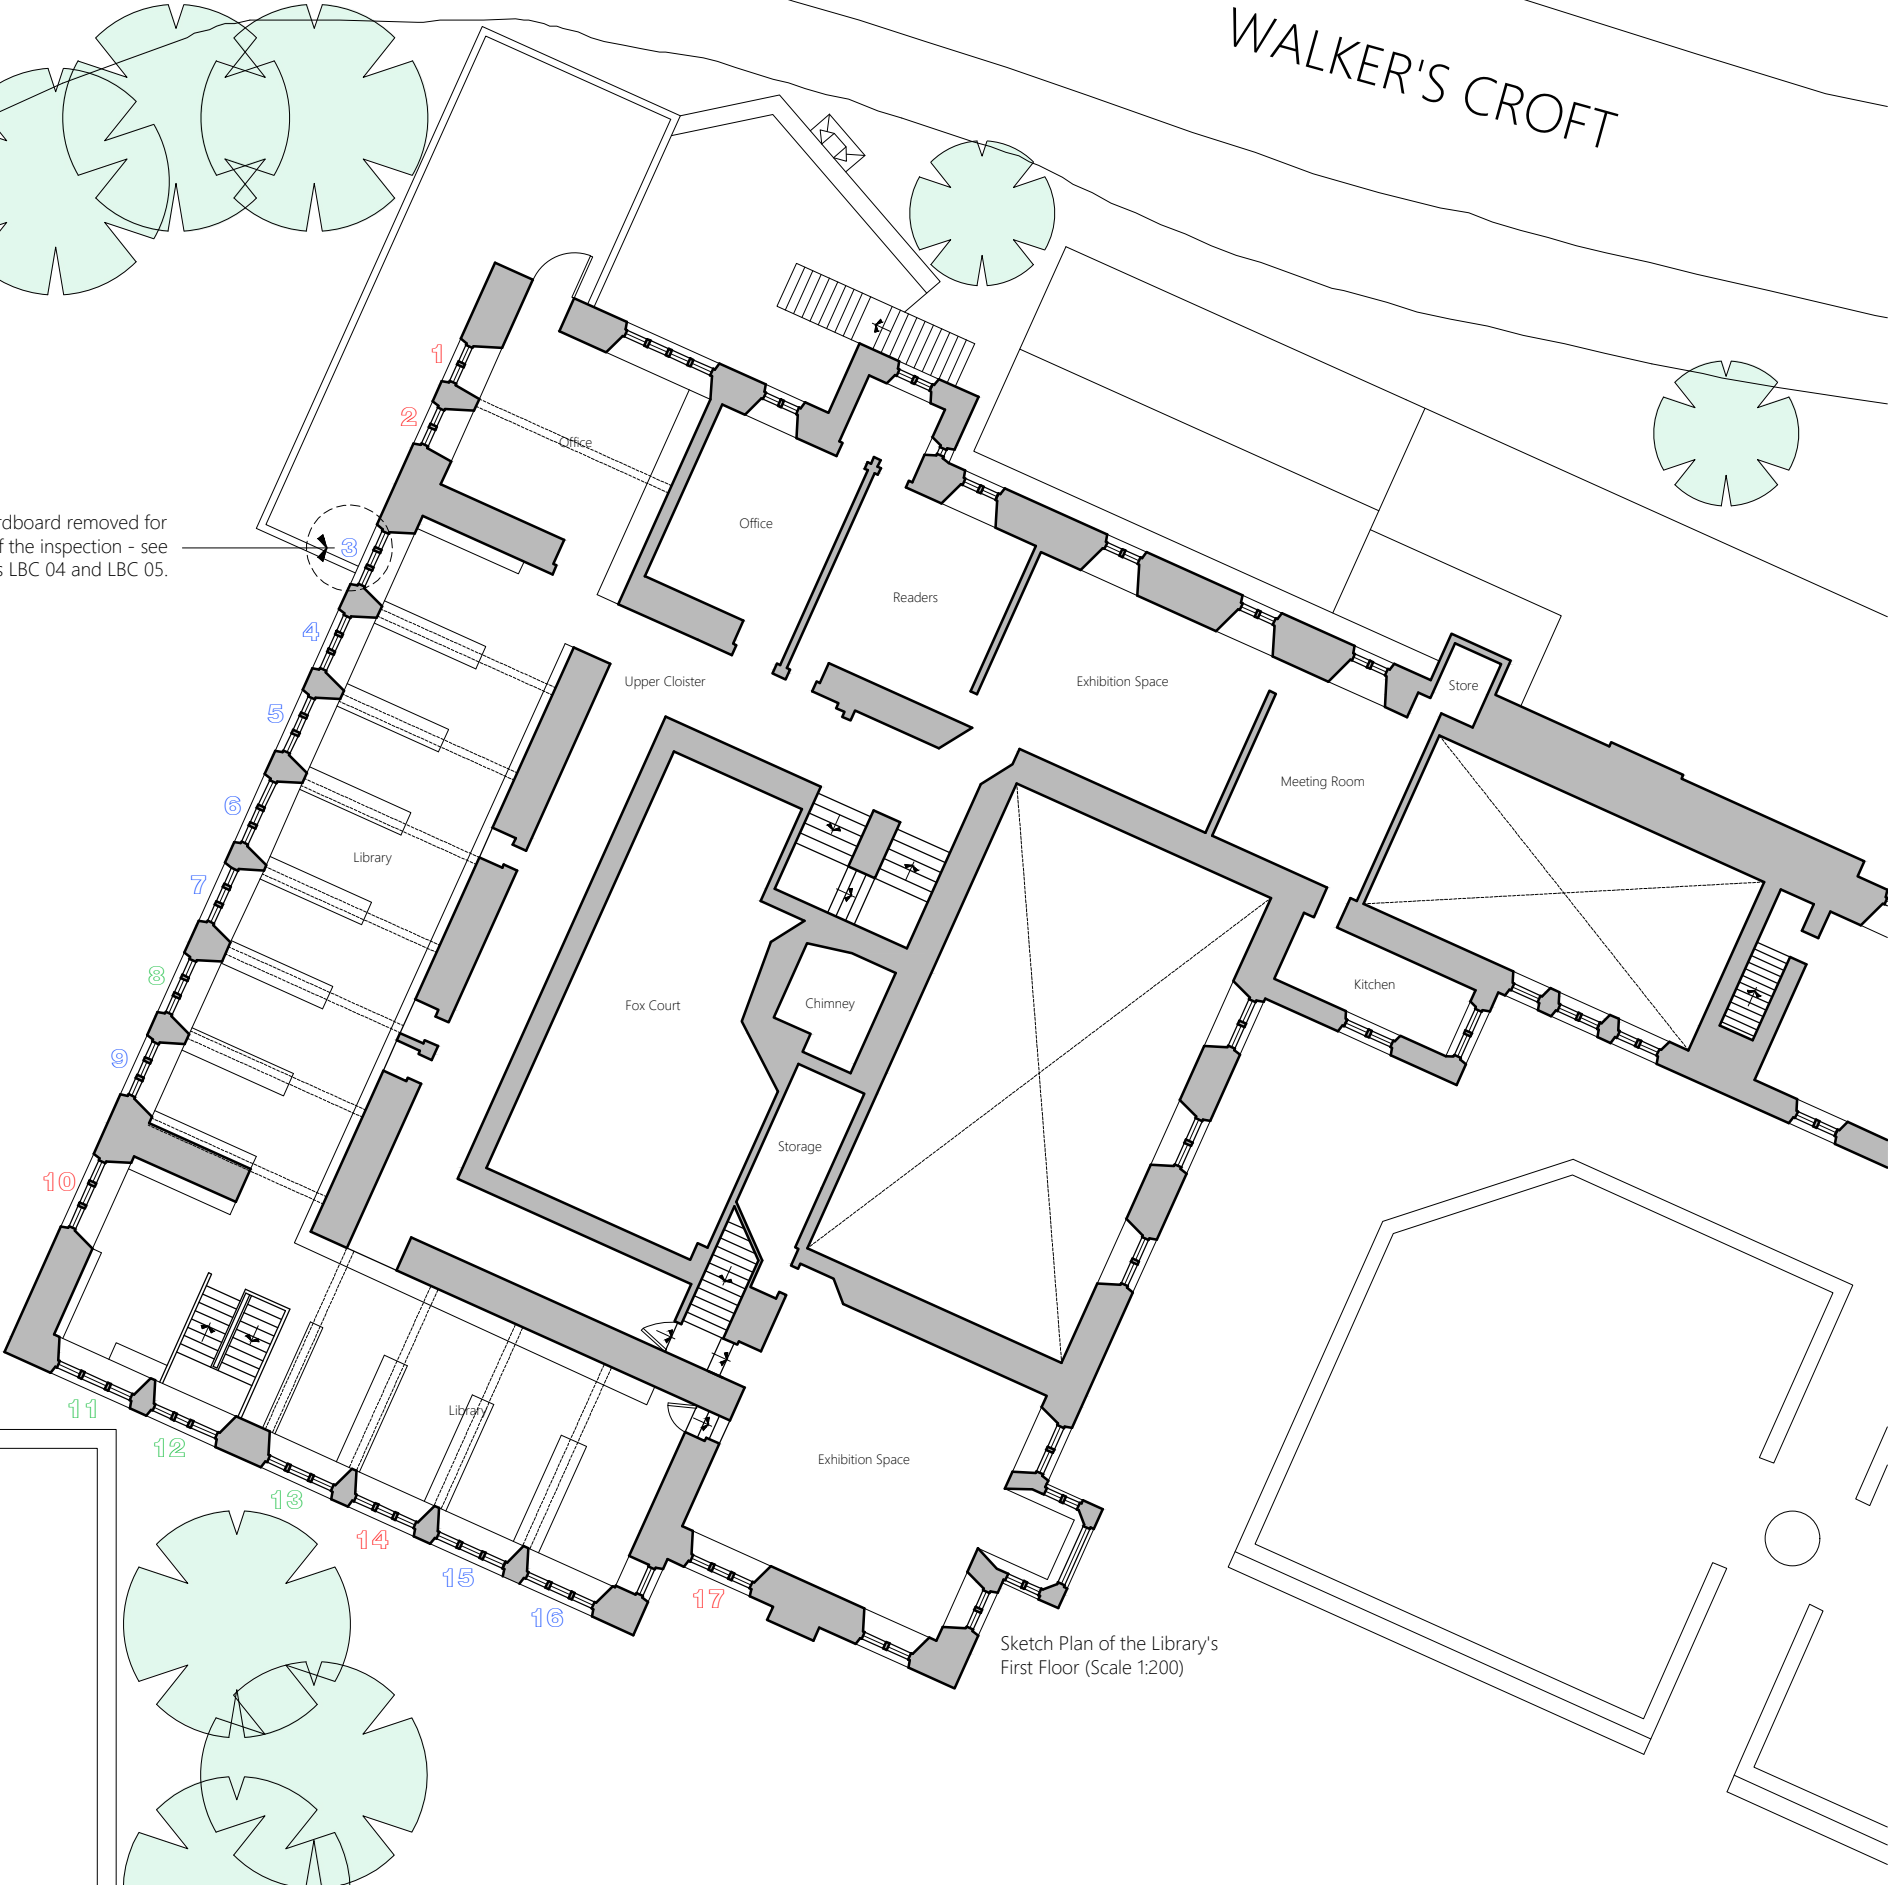

Sketch Plan of the Library's First Floor (Scale 1:200)

Contract Window Soffit Paneling and Blinds

Client Chetham's Foundation: Chetham's Library

Building / Structure Chetham's Library, Manchester

Key Plan for Window Soffit Paneling

Drawing No. LBC 01 Scale 1:200 @ A3

Contract No. 1987 Drawn LMC

Date Nov. 2019 Revision -

KEPCZYK PEARCE SANDERSON
ARCHITECTS, SURVEYORS & HISTORIC BUILDING CONSULTANTS
75 Wilmslow Road, Handforth, Cheshire SK9 3EN
Tel: 01625 400103 Email: info@kpsarchitects.co.uk