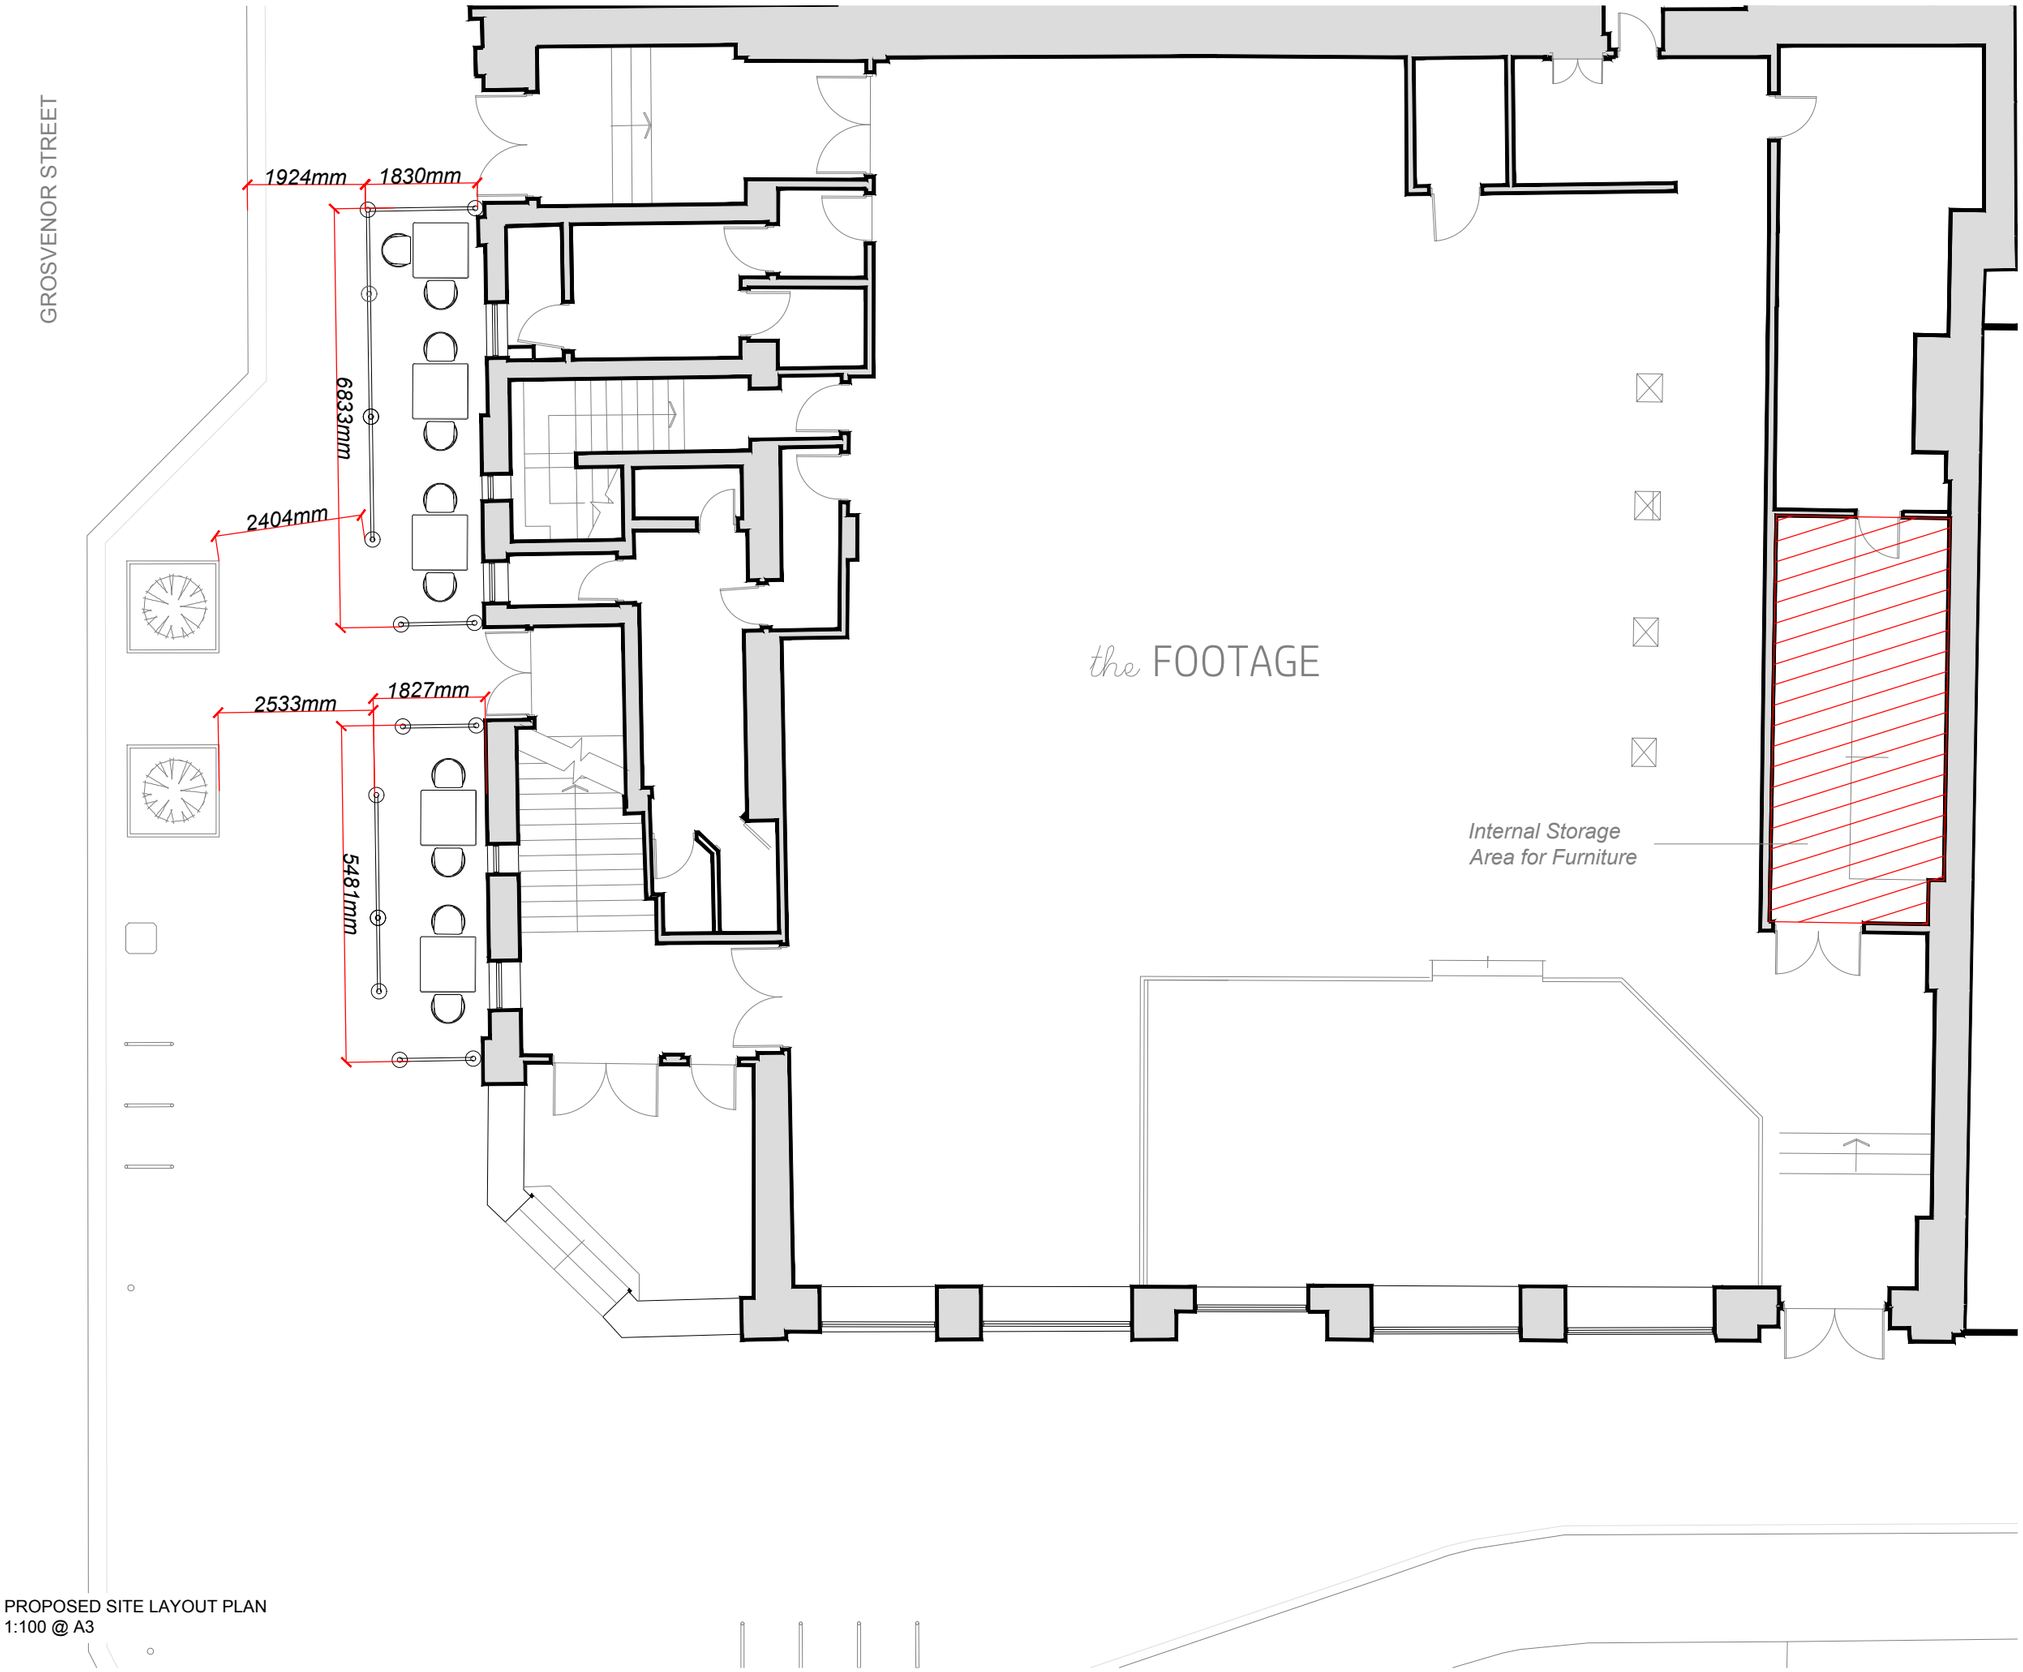


PROPOSED SITE LAYOUT PLAN
1:100 @ A3

0 1 2 3 4 5


Metres (1:100)

N

FURNITURE SPECIFICATION



5 no. Tables and 10 no. round back chairs. Bistro table base powder coated with 900mm x 900mm top. Bistro sidechair - powder coated with timber seat.

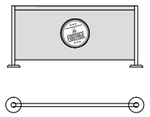

Barrier with 'the Footage' logo

Rev: Reason: Date:

Client:

STONEGATE PUB COMPANY LTD

Project:

THE FOOTAGE, GROSVENOR STREET
MANCHESTER, M1 7DZ

Title:

PROPOSED SITE LAYOUT PLAN

Drawing No:	Rev:	Scale:	Date:
DHA/12687/04		1:100	APR 2018

dha urban design

Eclipse House, Eclipse Park. Sittingbourne Road
Maidstone, Kent. ME14 3EN

t: 01622 776226
f: 01622 776227
e: info@dhaplanning.co.uk
w: www.dhaplanning.co.uk

No reproduction by any method of any part of this document is permitted without the consent of the copyright holders.
Produced for Town and Country planning purposes only.

© Crown Copyright 2017. All rights reserved. Licence Number: 100031961

CAD Reference: DHA_12687_The Footage

A3