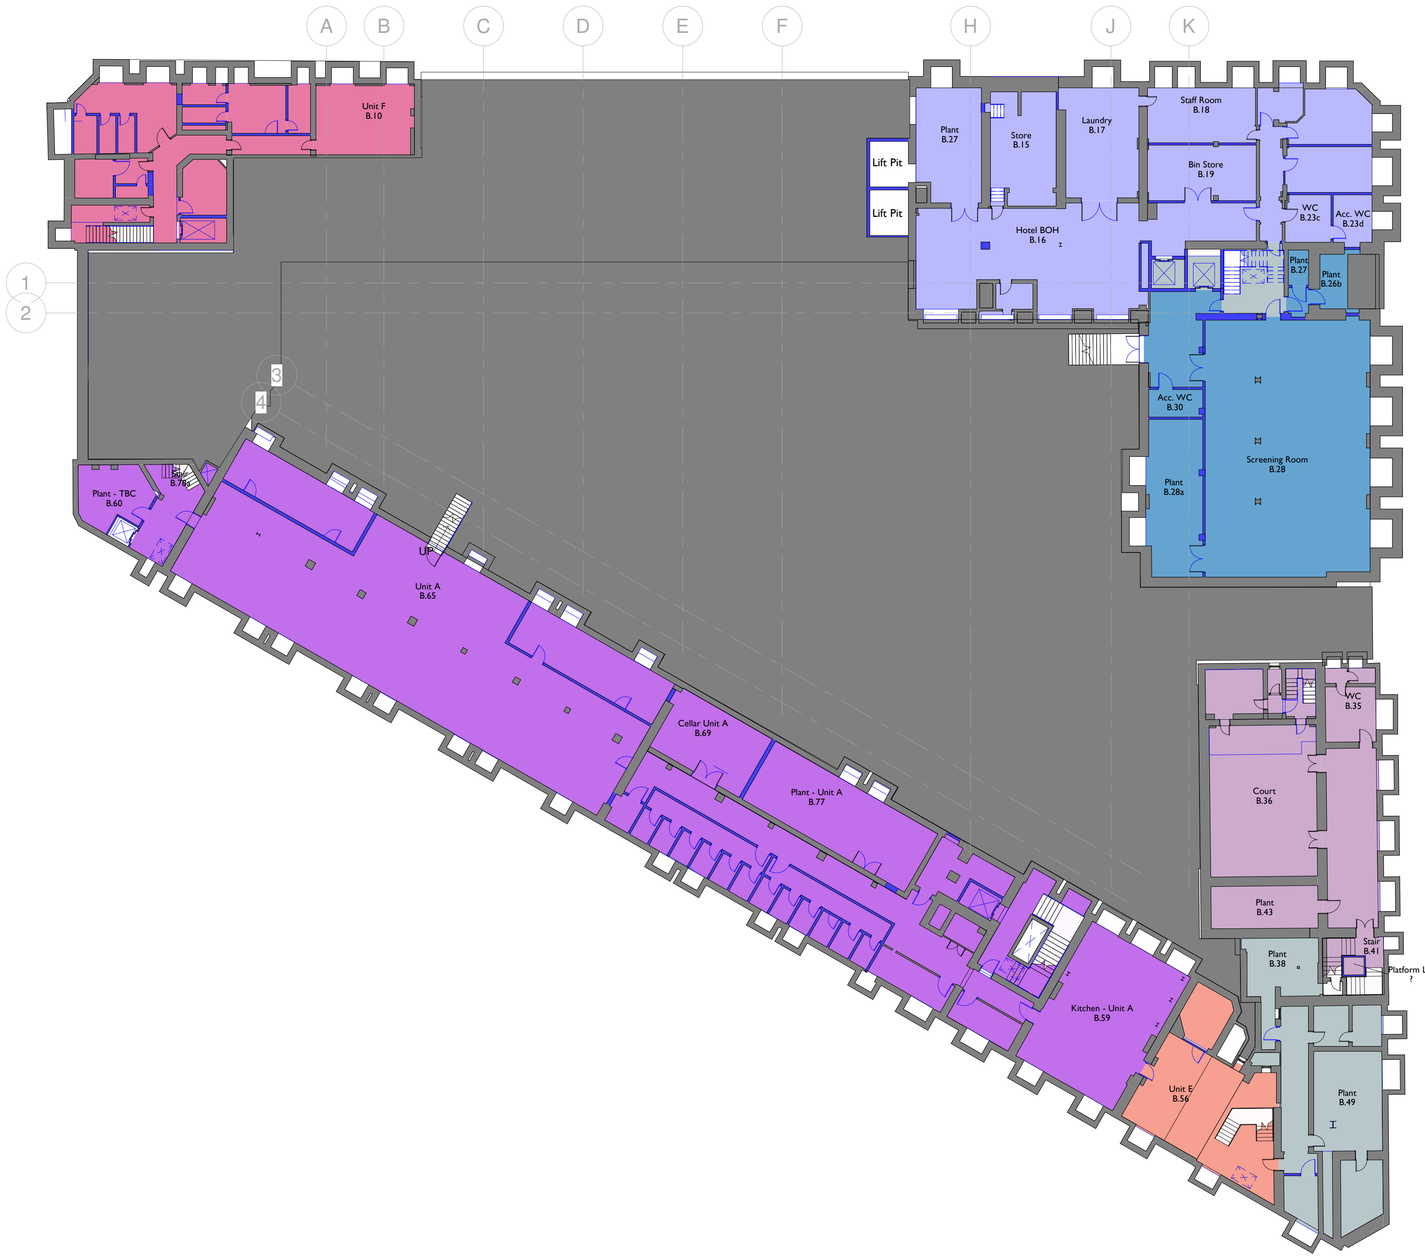


1 2002 **-01 Basement GA**

1 : 200

0 2m 4m 6m 8m 10m 20m

Notes:

Drawings are based on survey data and may not accurately represent what is physically present.

Do not scale from this drawing. All dimensions are to be verified on site before proceeding with the work.

All dimensions are in millimeters unless noted otherwise.

Purcell shall be notified in writing of any discrepancies.

Key Plan
not to scale

- Coroner's Court (Sui generis)
- Hotel (C1)
- Screening Room (B1, A3, A4, D2, C1)
- Unit A (A1, A3, A4)
- Unit E (A1, A3, A4)
- Unit F (A1, A3, A4, D2)
- Landlord Areas

All furniture is shown indicatively

Coroner's Court (Sui generis)	178 m²
Hotel (C1)	340 m²
Landlord Areas	157 m²
Screening Room (B1, A3, A4, D2, C1)	266 m²
Unit A (A1, A3, A4)	694 m²
Unit E (A1, A3, A4)	74 m²
Unit F (A1, A3, A4, D2)	141 m²
Grand total: 94	1851 m²

Existing

Proposed

REV	DATE	DESCRIPTION
1	02/12/19	For planning
2	03/12/19	For Planning
3	06/12/19	For Planning

CLIENT
Allied London

PROJECT
London Road Fire Station

JOB NUMBER
240242

PURCELL

TITLE
Proposed Basement Plan

SIZE	SCALE	LAST REVISED	DRAWN	CHECKED
A1L	As indicated	06/12/2019 11:39:07	SA	

REV **3** **SUITABILITY/REASON FOR ISSUE** **S2 FOR PLANNING**

DRAWING NUMBER
240242-PUR-FS-B1-DR-A-2002

St James', 79 Oxford Street, Manchester, M1 6FQ

© PURCELL 2019. PURCELL ® IS THE TRADING NAME OF PURCELL ARCHITECTURE LTD.