
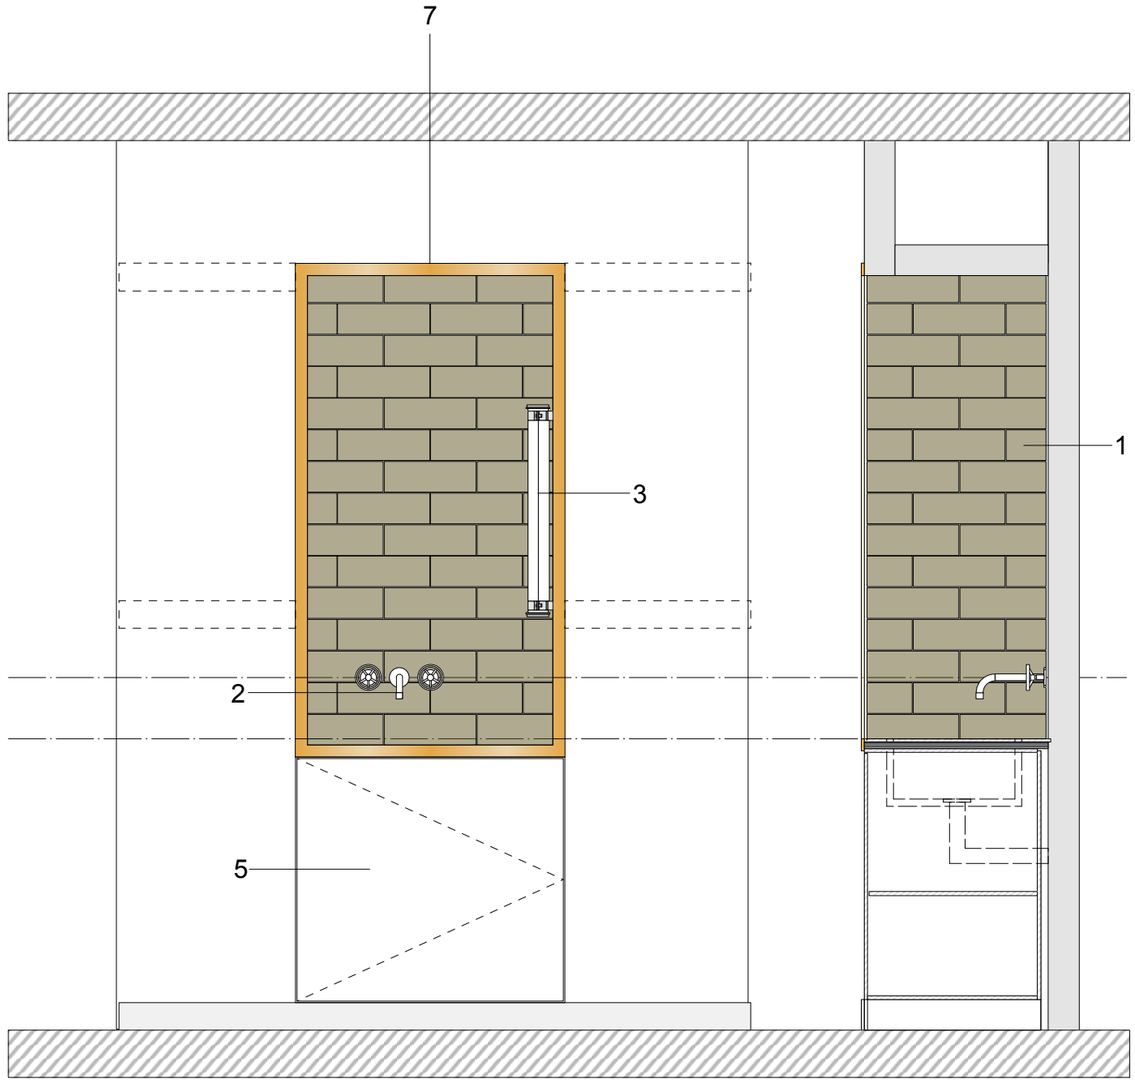



1 Typical tea point elevation and section
Scale: 1:20

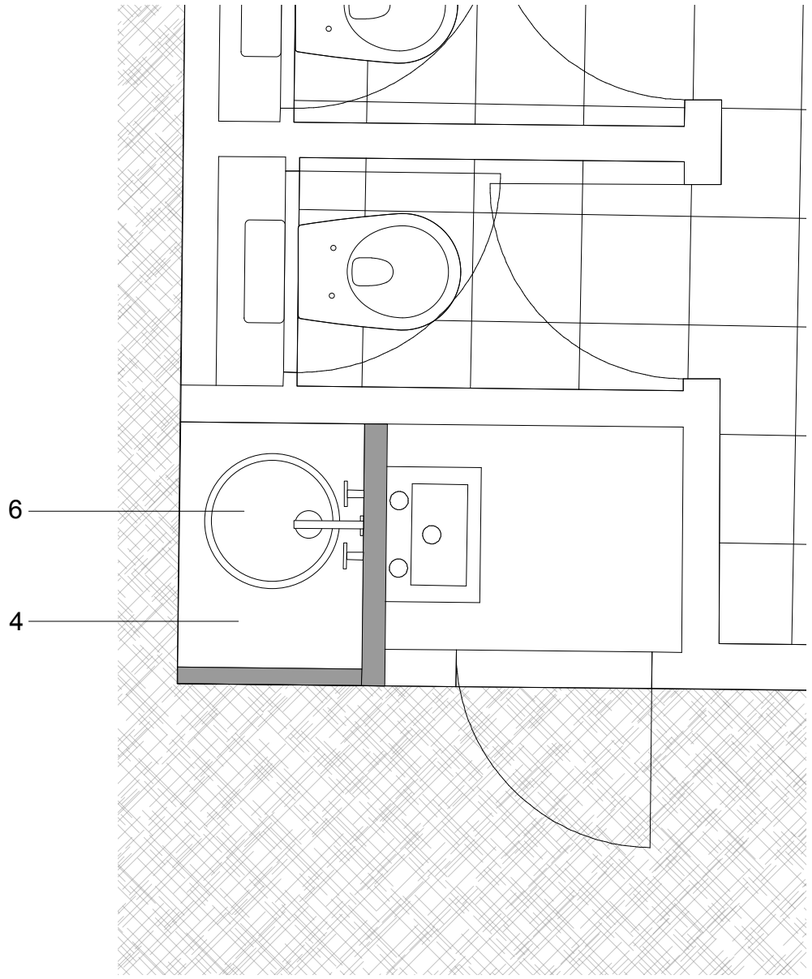


2 Typical teapoint plan
Scale: 1:20

Notes:

1 Glazed ceramic tiles
2 'Acme' 3-hole wall-mounted basin mixer, scuffed brass finish
3 'Elgar' wall-mounted light fitting by Sammode
4 Ceasarstone worktop
5 MDF frameless cupboard on concealed hinges, painted to match surrounding walls
6 Franke 'Rotondo' stainless steel under-mounted sink
7 Brass frame

**Hutchison Kivotos Architects** 2 Whites Grounds London SE1 3LA 020 7403 7323 email: info@hkarchitects.co.uk

**Revisions**

P1 Issued for planning 01.07.19

PLANNING

**Dwg. No.** 316.PL.78

**Project**
Manchester Royal Exchange, Southern Offices

**Drawing title**
Proposed Typical Tea Points

**Client**
BVK

**Scale** 1:25 @ A3 **Rev** P1

**Drawn by** VL **Date** July 2019

Do not scale. All dimensions to be confirmed on site.
Information contained in this drawing is the sole copyright of Hutchison Kivotos Architects Ltd. and is not to be reproduced without permission.