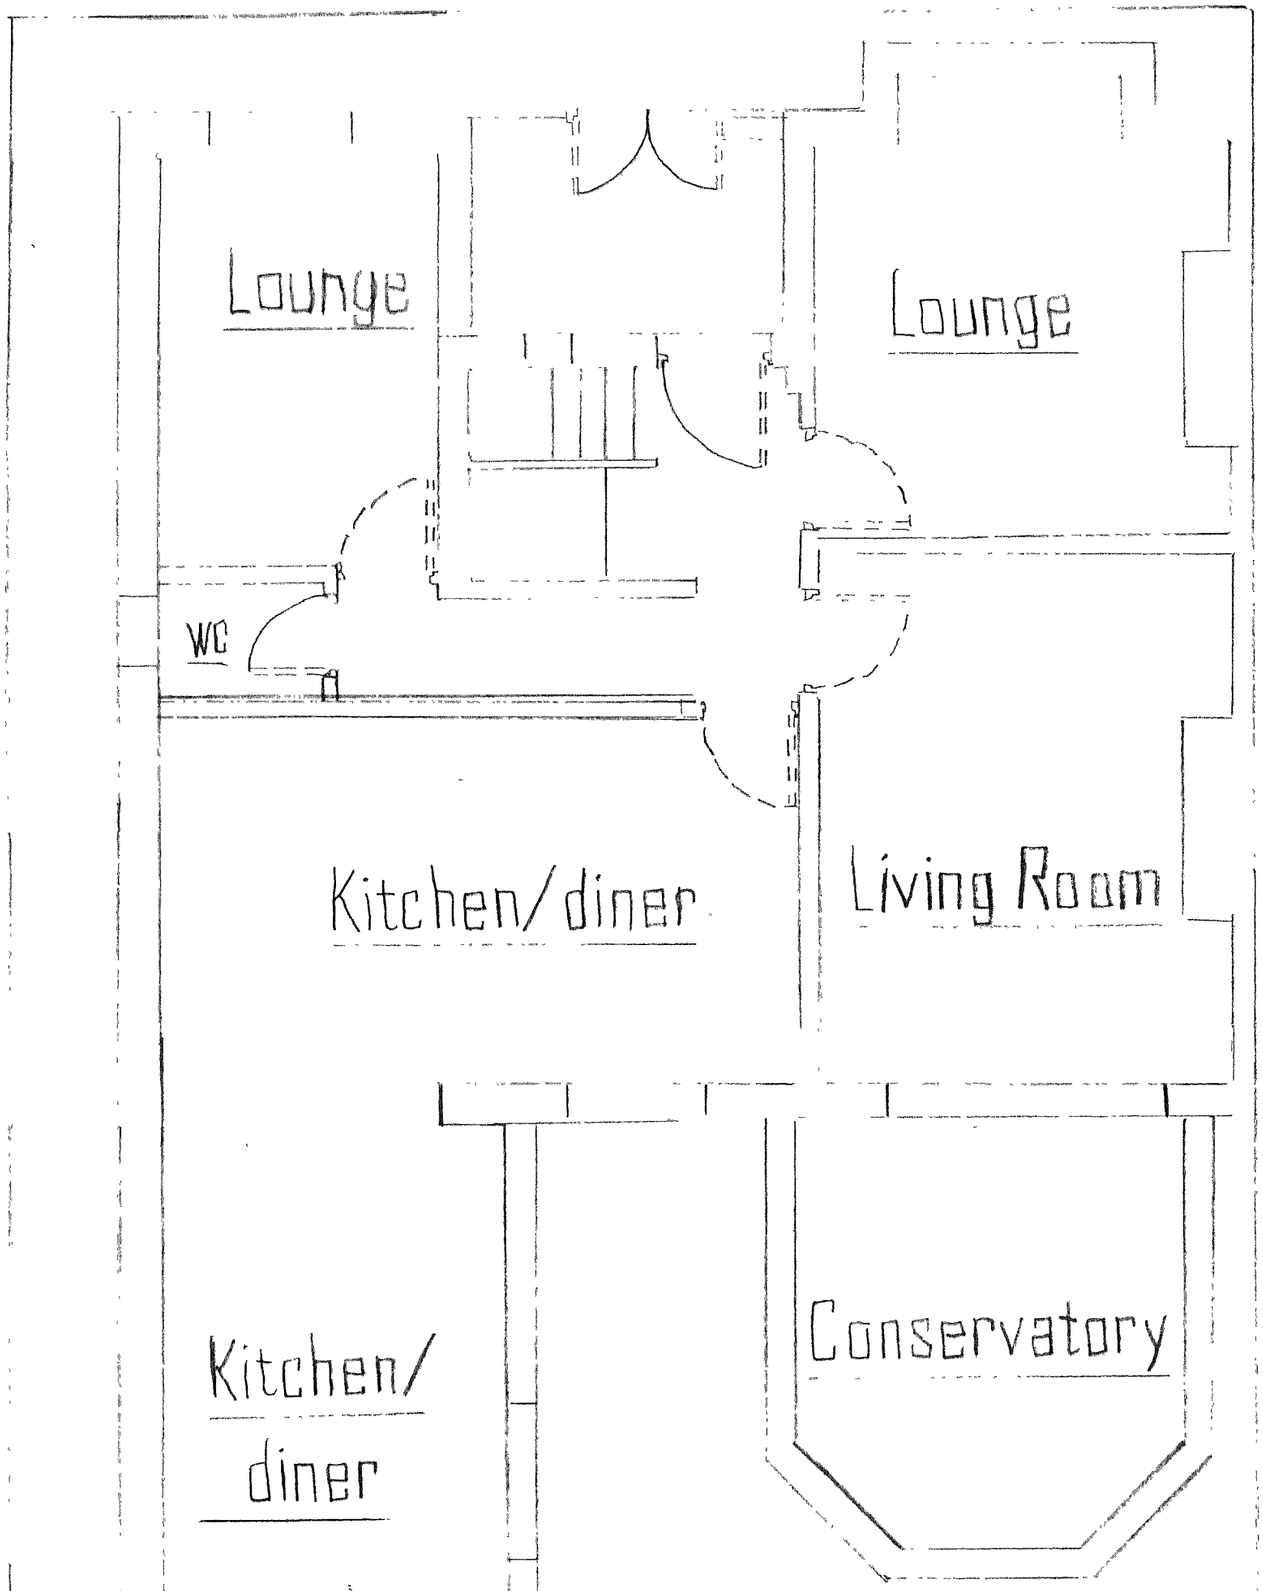

Proposed

Ground floor

0 0.5 1 2 3 4 5 Metres 10