

All Dimensions should be checked on site.
Do not scale this drawing.
Any drawing errors should be brought to the attention of the architect.
COPYRIGHT DaC Design

REVISIONS:

REV:	DETAILS OF REVISION	DATE

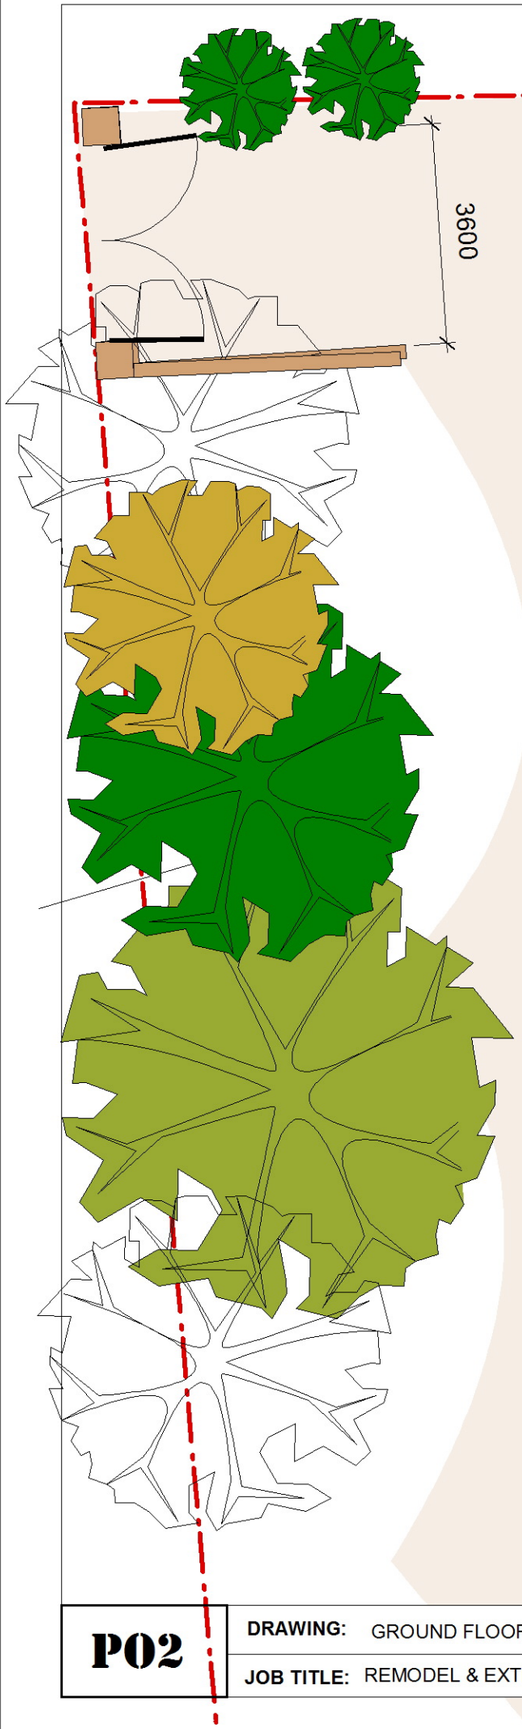

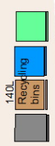



MAIN ENTRANCE AS EXISTING

GROUND FLOOR AS EXISTING

NORTH

0m 2m 4m 5m
SCALE

P02

DRAWING: GROUND FLOOR PLAN - As Existing

JOB TITLE: REMODEL & EXTENSION _ 13 Parkfield Rd South, Didsbury, M20 6DB

CLIENT: Mr & Mrs UMAR
SCALE: 1:100 @ A3
DATE: Nov 2016

D@C DESIGN
ARCHITECTURE & PLANNING
0776 452 3545 0161 425 3934