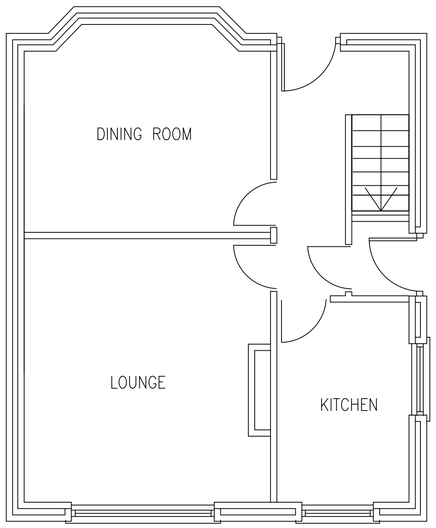

EXISTING Gnd. FLOOR LAYOUT
(SCALE 1:50)

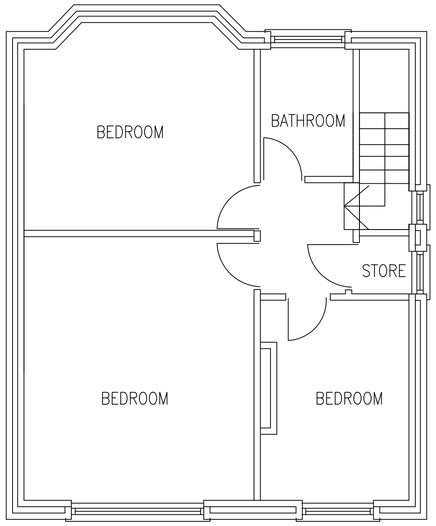

EXISTING 1st. FLOOR LAYOUT
(SCALE 1:50)



SITE LOCATION PLAN
(SCALE 1:1250)

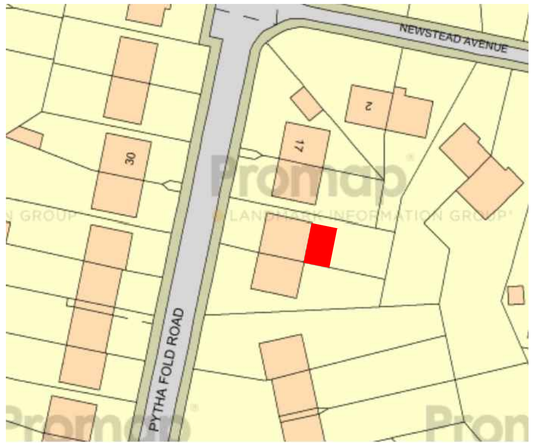

SITE LAYOUT PLAN
(SCALE 1:500)

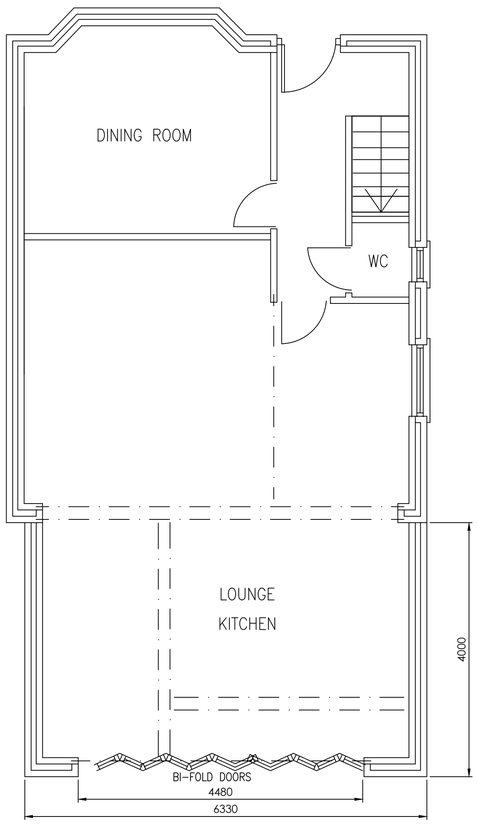

PROPOSED Gnd. FLOOR LAYOUT
(SCALE 1:50)

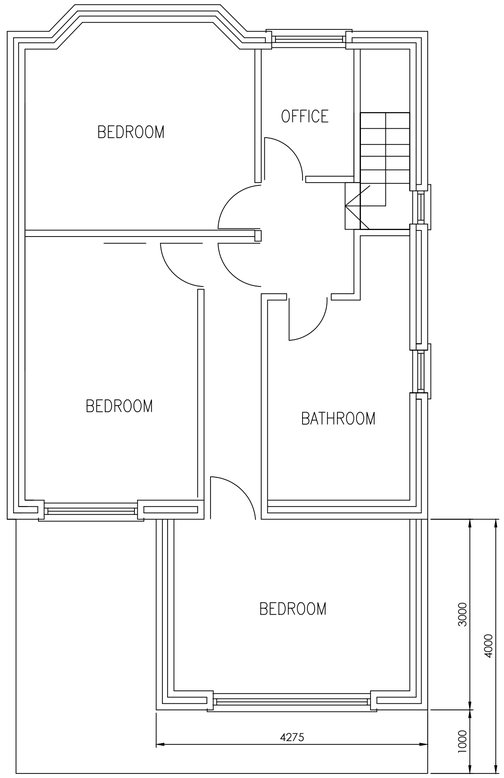

PROPOSED 1st. FLOOR LAYOUT
(SCALE 1:50)

PLANNING APPROVAL

C2	18.11.19	ELEVATIONS REVISED TO SUIT LOCAL AUTHORITY COMMENTS

MS HODA MUSSA & MR RASHID
21 PYTHA FOLD RD
FALLOWFIELD
MANCHESTER
M20 4UH

PROJECT
PROPOSED TWO STOREY
EXTENSION TO EXISTING DWELLING

TITLE
FLOOR LAYOUTS

DRAWING No. MCR-106-01	
DRAWN	REV. C2
SCALE 1:50 @ A1	DATE OCT 2019