
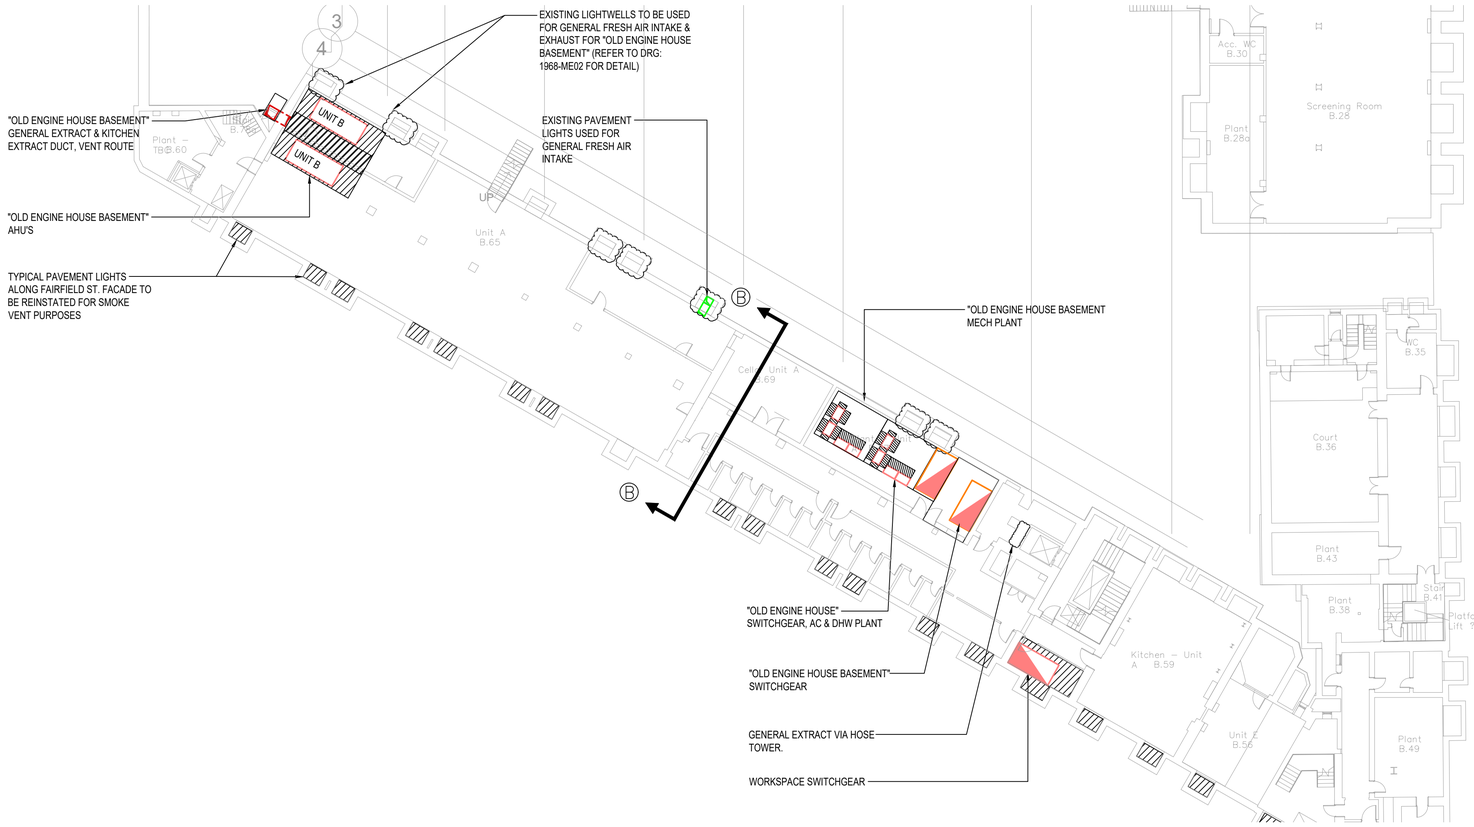


A ME29 PLAN
Basement Level Layout Showing "OLD ENGINE HOUSE BASEMENT" Servicing Strategy
1:200

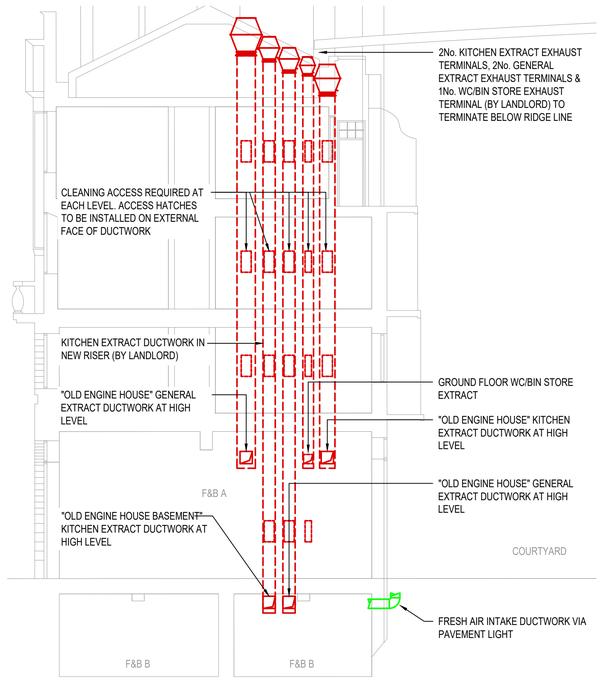

B ME29 SECTION
"OLD ENGINE HOUSE BASEMENT" & "OLD ENGINE HOUSE GROUND FLOOR" Servicing Strategy
1:100

This document and its contents are the property of the Purchaser/Employer and Crookes Walker Consulting. They may not be copied or reproduced in any way, in part or whole, without prior written approval of both parties. Violations will result in legal action.
This drawing shall be read in conjunction with the CWC Mechanical and / or Electrical Specification(s).
DO NOT SCALE FROM THIS DRAWING

DESIGNERS RISK ASSESSMENT

REFER TO APPENDIX 1 OF M&E SPECIFICATION FOR DESIGNERS RISK ASSESSMENT SCHEDULE

DRAWING BACKGROUND(S):

ARCHITECTS: 240242-PUR-FS-B1-DR-A-2002 REV 2

NOTE:

- SIZES AND DIMENSIONS DISPLAYED ARE APPROXIMATE.
- DUCTWORK AND PIPEWORK ROUTES SHOWN ARE INDICATIVE. ALL ROUTES TAKEN WITHIN FUTURE TENANT DEMISES ARE TO BE FINALIZED WITH FUTURE TENANT.

Rev	Date	Description	Eng	Chk
P2	04.12.19	XREFS UPDATED	SM	RW
P1	27.11.19	PLANNING ISSUE	SM	RW

CWC crookes walker consulting
Alberton House, 30 St Mary's Parsonage
Manchester M3 2WJ
Tel: 0161 834 9999
The Plaza, Old Hall Street,
Liverpool L3 9QJ
Tel: 0151 600 5409
E-mail: admin@cwcon.co.uk
Website: www.cwcon.co.uk

Client: AlliedLondon

Project: LONDON ROAD FIRE STATION, MANCHESTER

Drawing Title: FAIRFIELD ST. "OLD ENGINE HOUSE" SERVICING STRATEGY PLANS

Status: PLANNING

Project No.	Drawn	Scale / Paper Size
1968	WN	1:200 @A1

Drawing No.: 1968-ME29
Rev: P2