



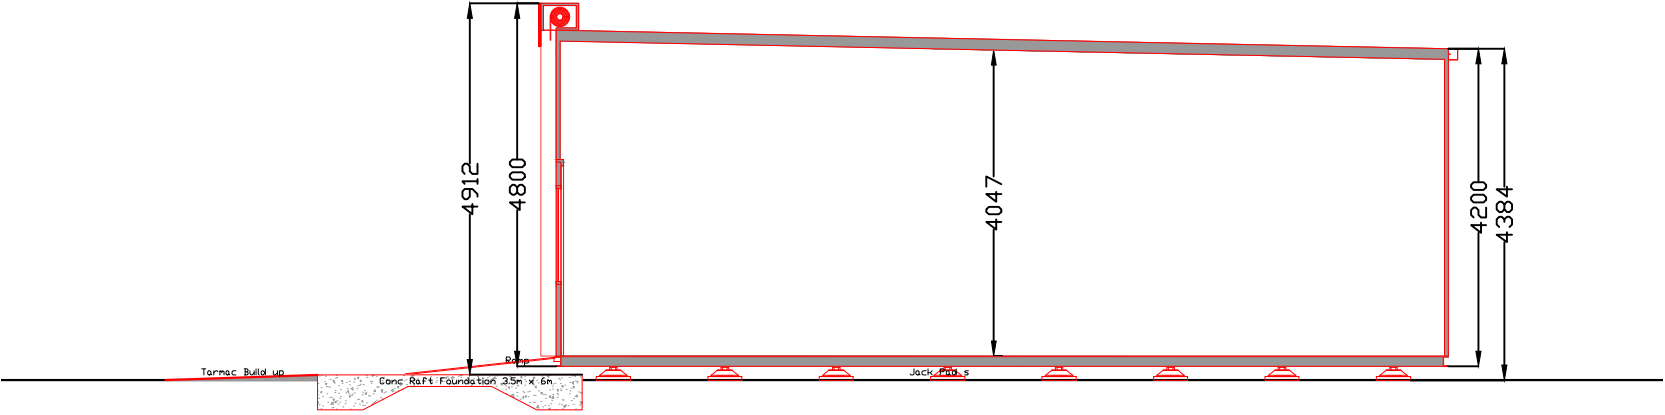


SECTION IO-01

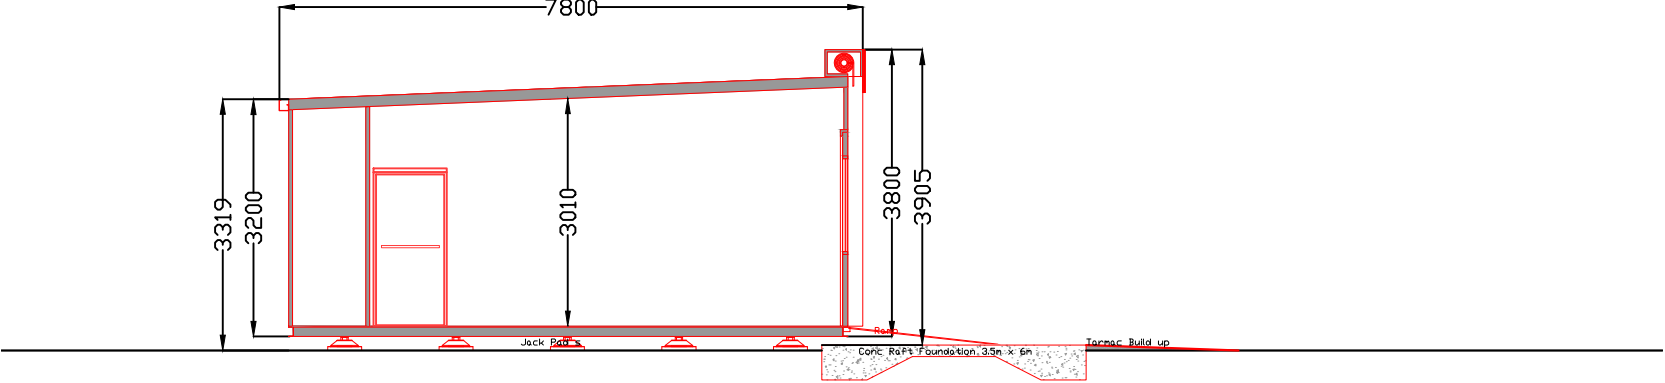

SECTION AW-01



KEY:	
—	Proposed
—	Existing

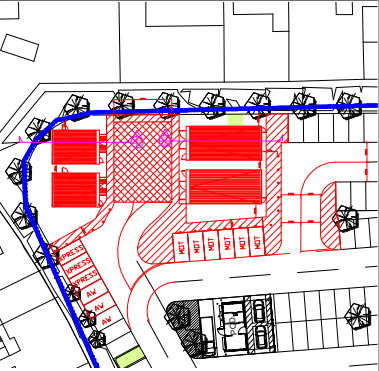

STATUS: PLANNING			
G Gilmore Consultancy Ltd 318-326 Wandsworth Bridge Road London SW6 2TZ 020 8877 3884 www.gilmoreconsultancy.com			
SITE: Tesco Burnage Lane Burnage, M19 1TF			
TITLE: PROPOSED SECTIONS			
SCALE @ A3: 1:100	DATE: 13/09/2019	DRAWN: AP	CHECKED: JB
PROJECT NO: AV-PL-M19 1TF-00	DRAWING NO: A3-07	REV:	