



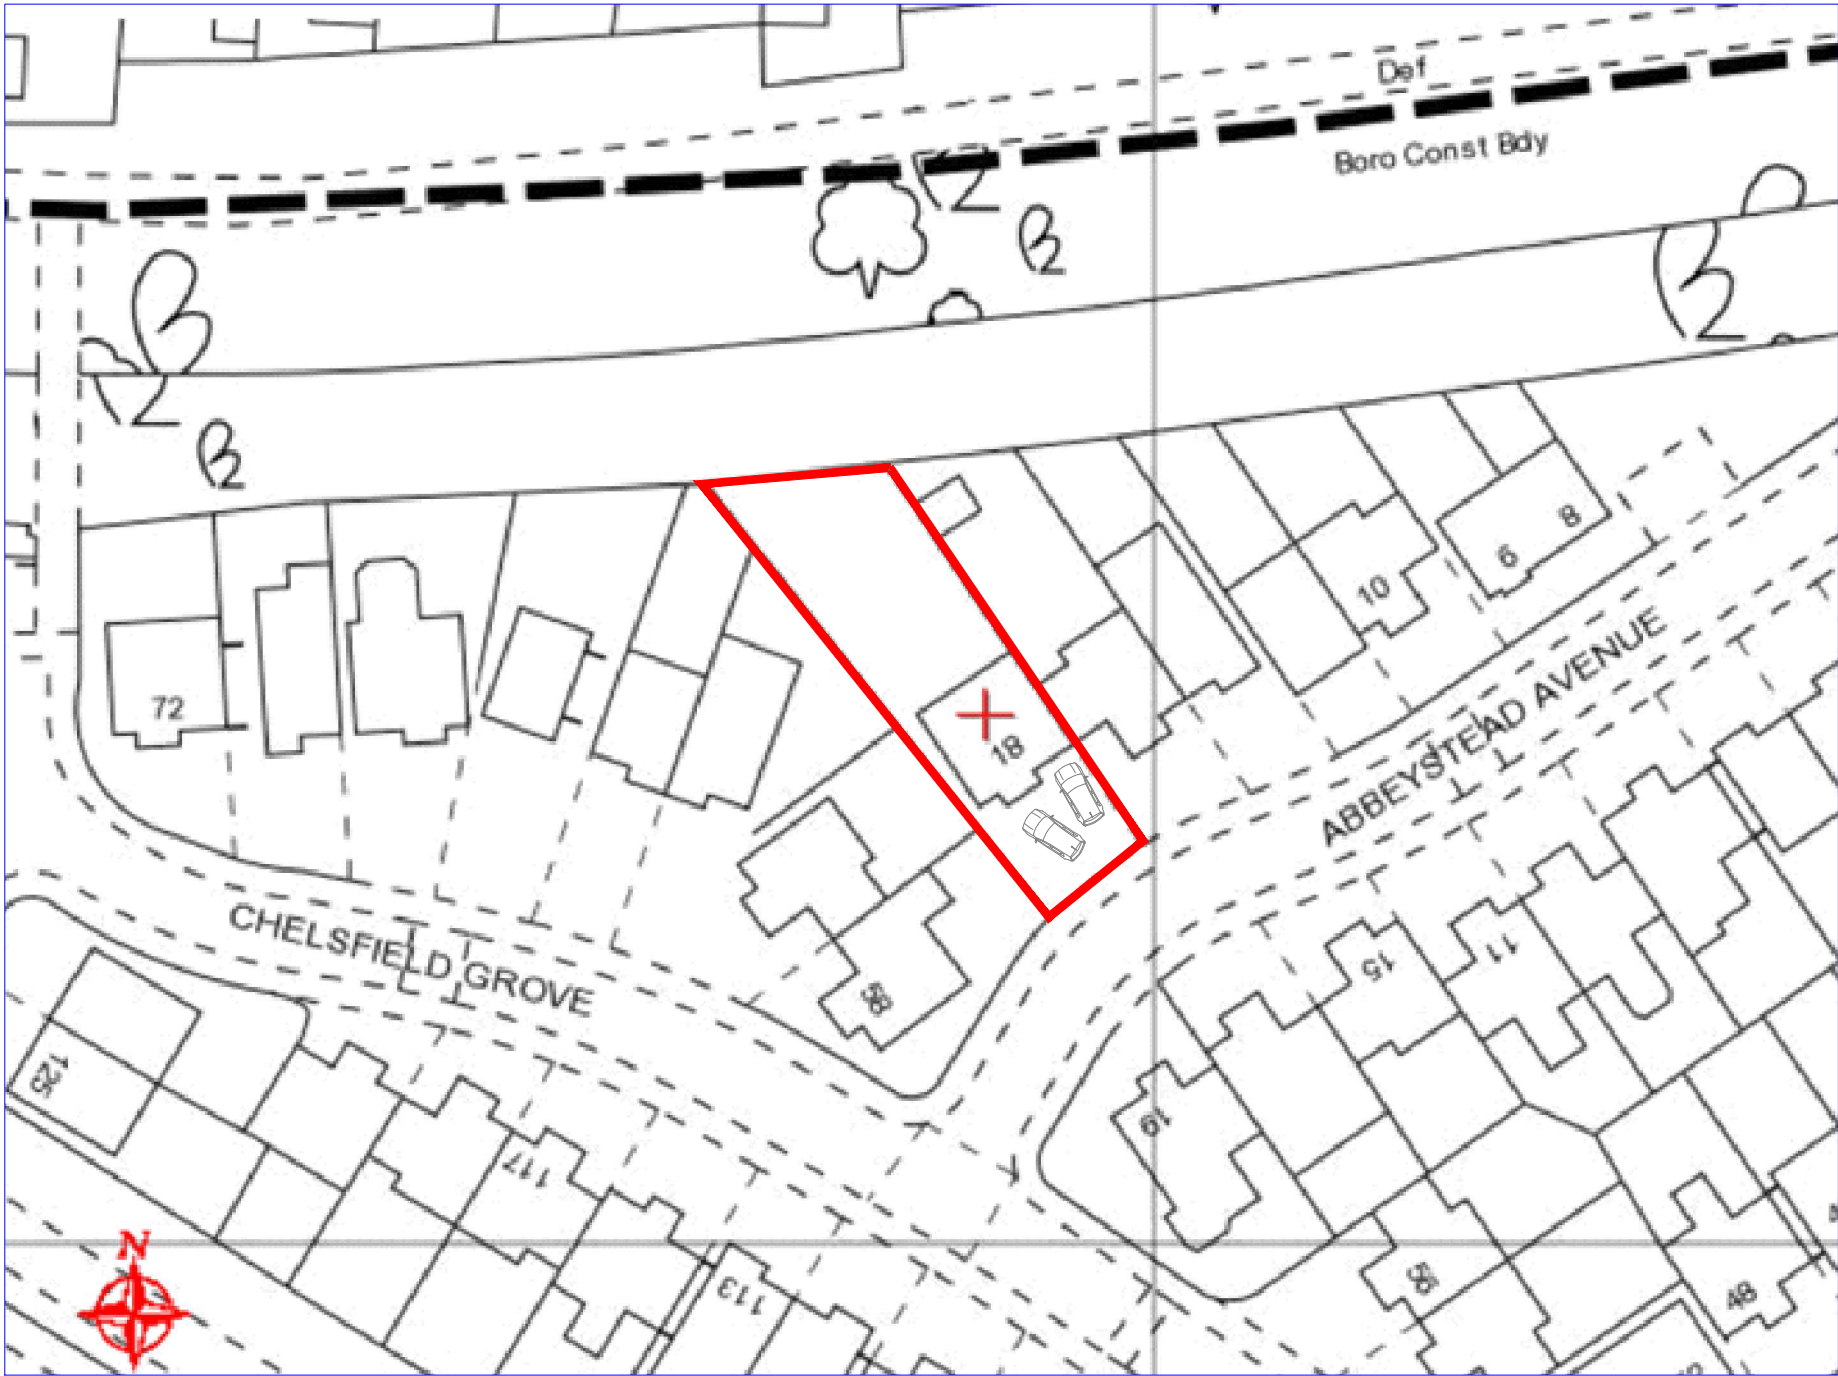

OS Map
Scale 1:500

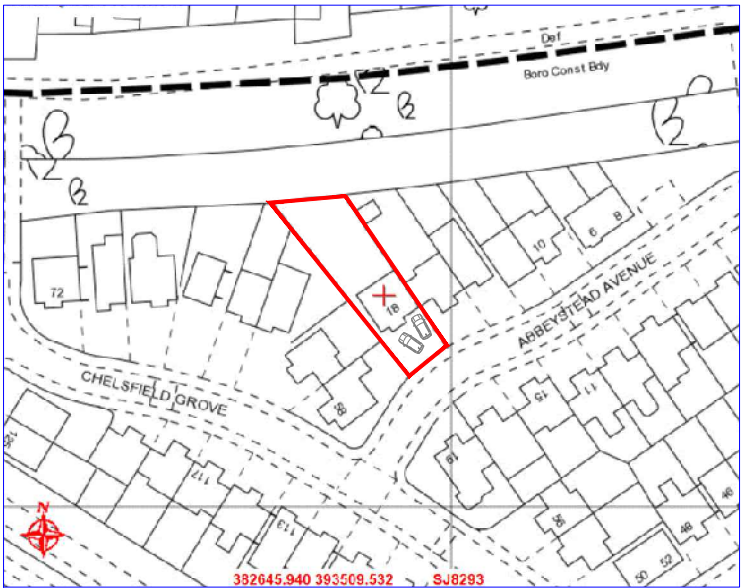

OS Map
Scale 1:1250

Rev	Date	Description
Issued For : INFORMATION PURPOSES ONLY		
Client		
Mr. David Clinton		
Project		
18 Abbeystead Avenue Chorlton M21 7DPP. Garage conversion.		
Scheme - Drawing Title		
OS Map		
03	Date	14.11.19
Drawing No.	Revision	Scale Various @A3
		
DOMESTIC, ARCHITECTURAL & SURVEYING SERVICES. HOUSE EXTENSIONS, GARAGE/LOFT CONVERSIONS. PLANS FOR PLANNING & BUILDING CONTROL. www.jktechservs.co.uk		