




NOTES:

IN n OUT pods will be fabricated off site once completed unit will be deleivered to site via truck and landed in location (please see document Portable Centres How 2) for further information.


Pods will be landed on existing car park tarmac using Jack pad foundatin system (please see document Jackpad base CB1-XT5) for more information. The hydrolic ramp for vehicle acces will need to sit on a raft foundation.

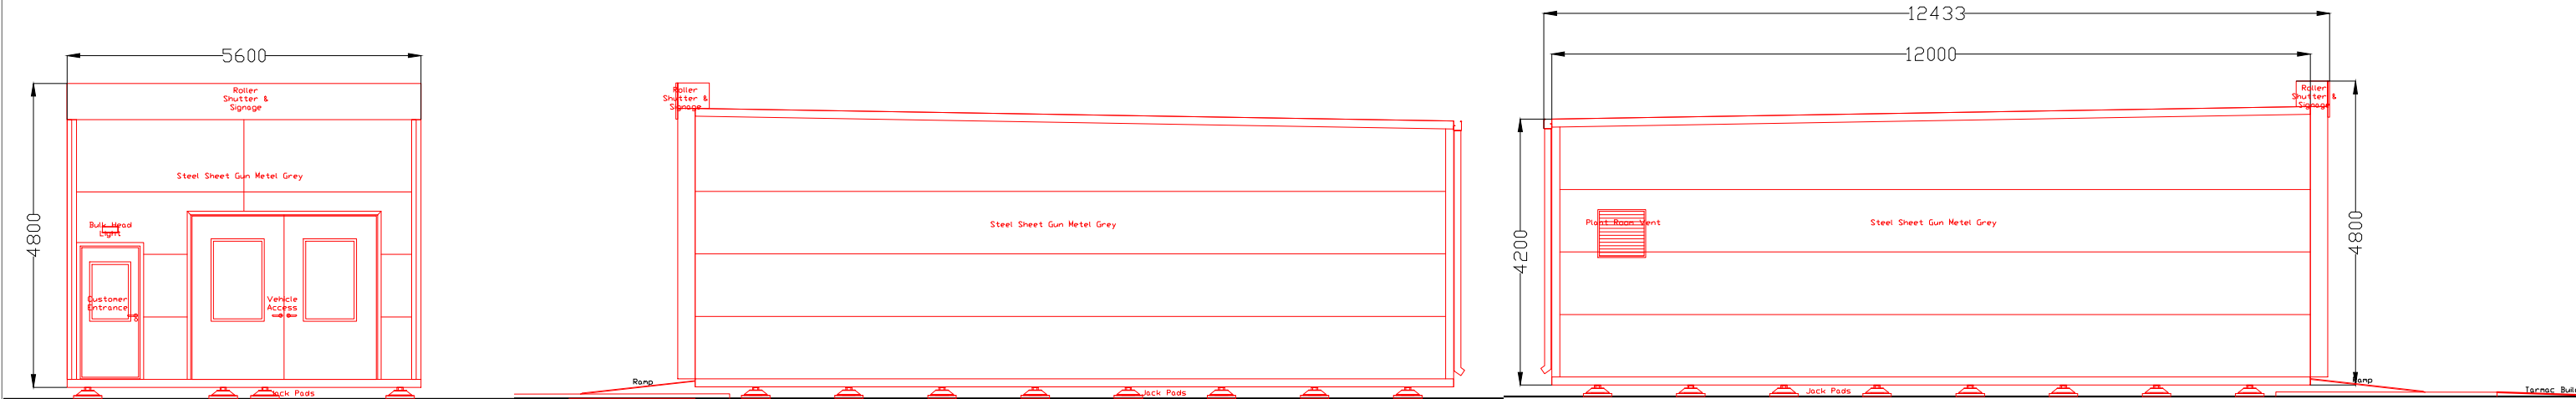

ELEVATION IO-2D


ELEVATION IO-2A

ELEVATION IO-2C

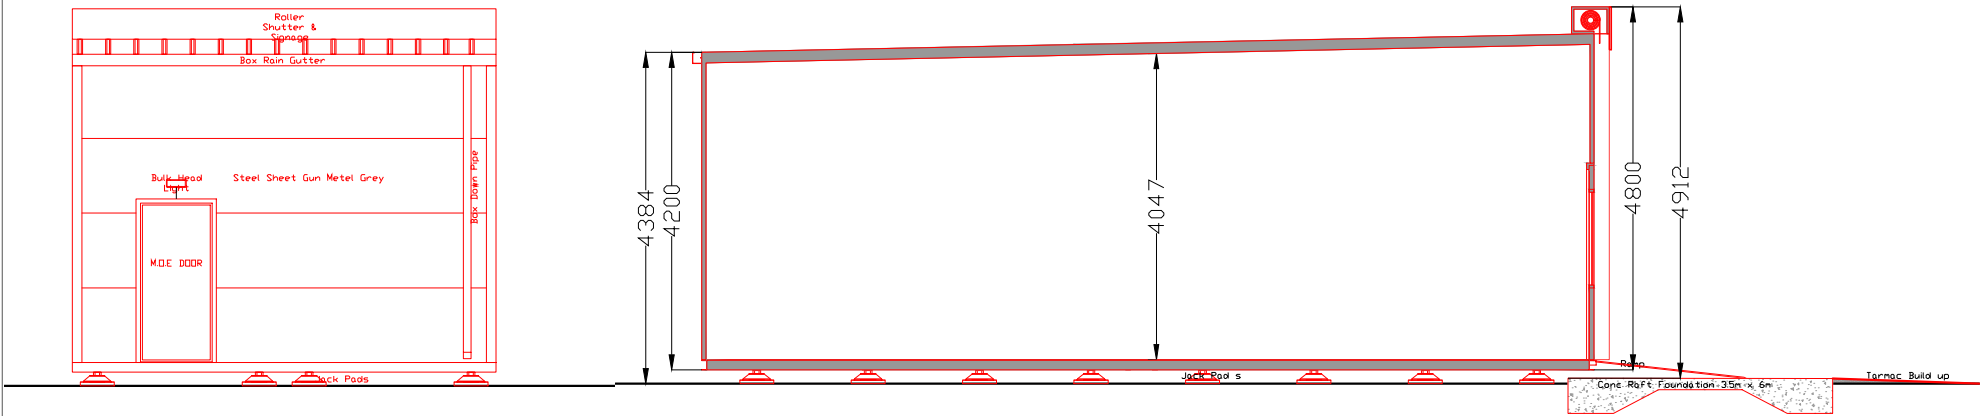

ELEVATION IO-2B

SECTION IO-02

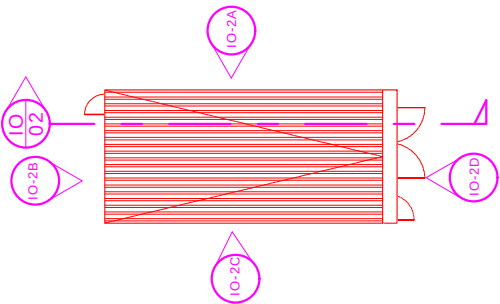

STATUS: PLANNING			
G Gilmore Consultancy Ltd 318-326 Wandsworth Bridge Road London SW6 2TZ 020 8877 3884 www.gilmoreconsultancy.com			
SITE: Tesco Burnage Lane Burnage, M19 1TF			
TITLE: IN n OUT POD 2 DETAILS 1-2			
SCALE @ A3: 1:100	DATE: 13/09/2019	DRAWN: AP	CHECKED: JB
PROJECT NO: AV-PL-M19 1TF-00	DRAWING NO: A3-015		REV: