Client Sign Off:	Please sign to confirm you have no further comments with the drawings prior to manufacture. Signing the drawing commences the manufacture process and any changes to the scheme once the drawing has been signed off will be chargeable.		
Date	Print Name	Signature	Position

KEY

Existing

Proposed

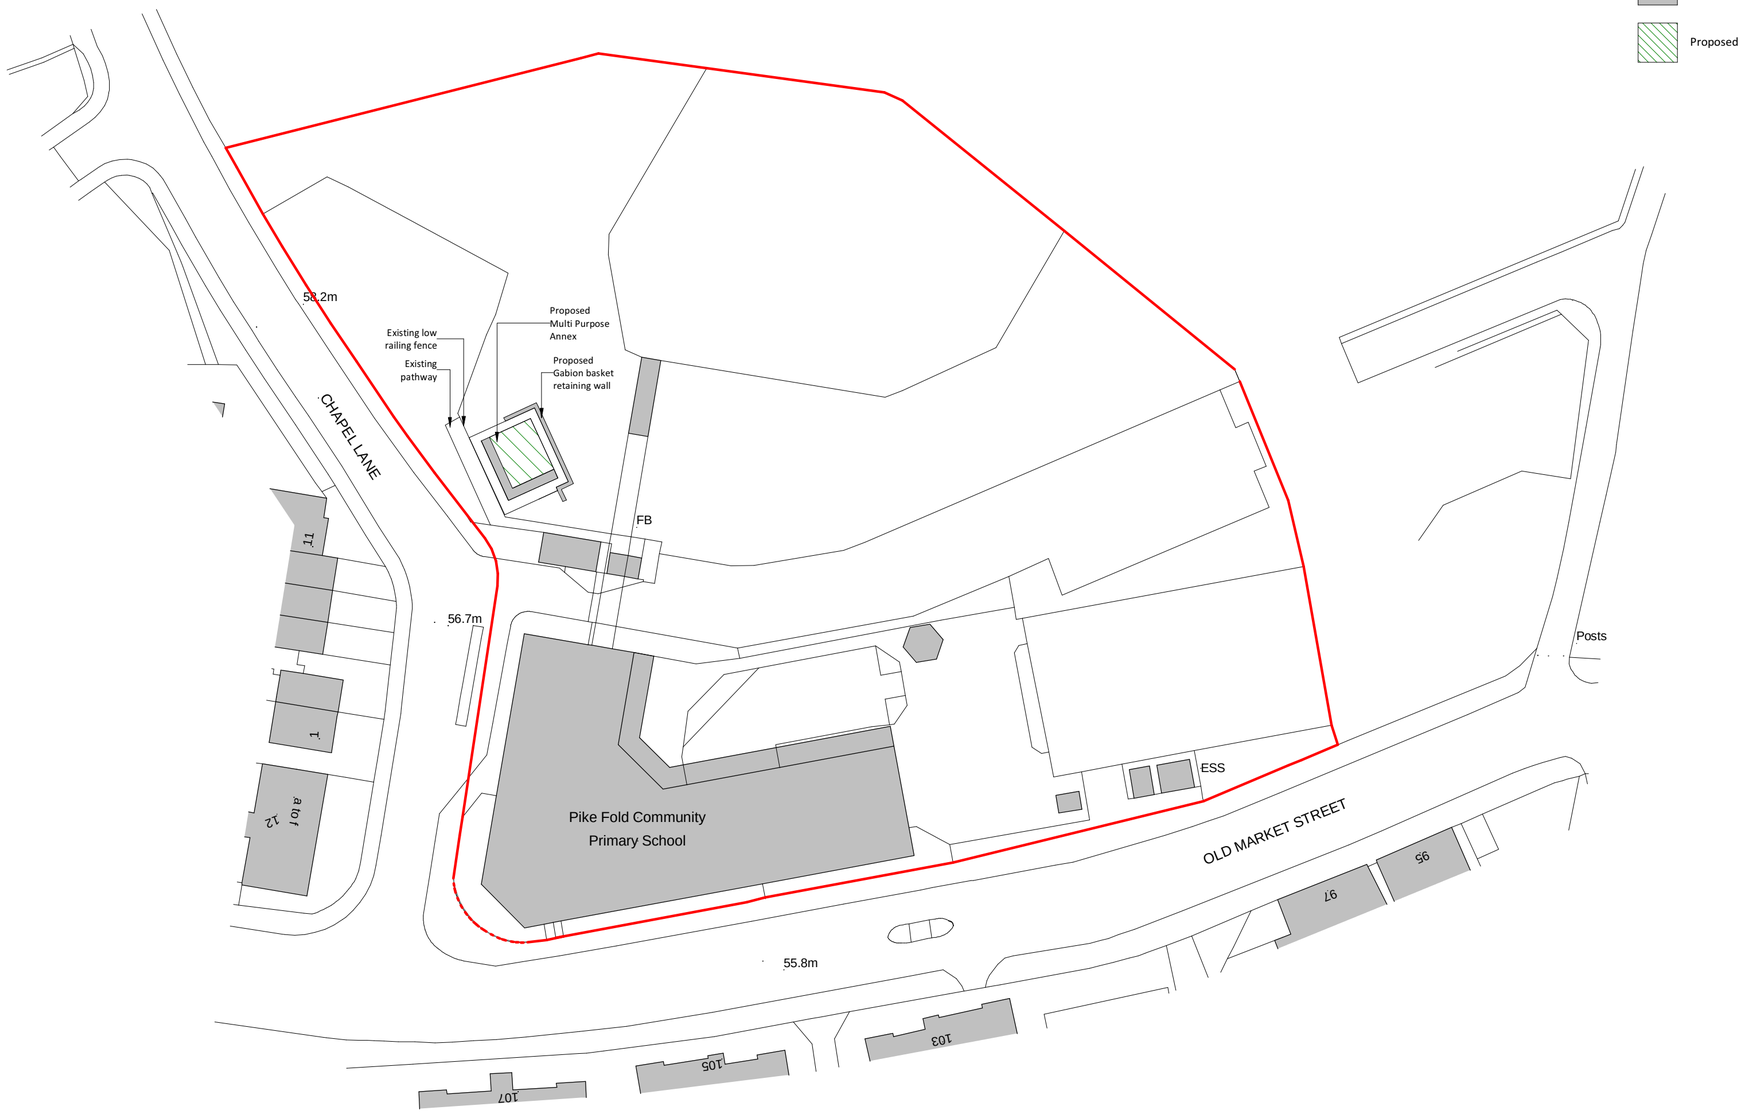

NOTE:
Access to the new annex to be provided via existing pedestrian and vehicle accesses for safety and security purposes.

Rev.	Description	Date	Checked
01	Issued for comments-Issued for planning	16|05|19	
02	Issued for comments-Issued for planning-Retaining wall amended to SE details	25|06|19	
03	Issued for comments-Additional notes re: Access	25|10|19	

Scale Bar: 5 10 15 20 25 30 35 40 — 1:500

NORTH

Only figured dimensions are to be taken from this drawing. All dimensions are to be checked on site before any work is put in hand. If in doubt, ask. This drawing must be read in conjunction with all other relevant project drawings, schedules and specifications as listed on the most recent MBA* drawing issue sheet.
This drawing may not be copied in whole or in part without prior written permission from one of the MBA* team. Attempting to use any information supplied by MBA* for purposes other than that agreed may incur further fees or legal action. © Copyright MBA*

Project | Pike Fold Primary School
Old Market Street |
Manchester | M9 8QP
The Qube

Drawing | Proposed Block Plan

Scale@A2 | 1 : 500 Lead Designer | NF
Drawn by | WH

Number | 1148-MBA-XX-00-DR-A-10000-SO-03

the Qube

mba*