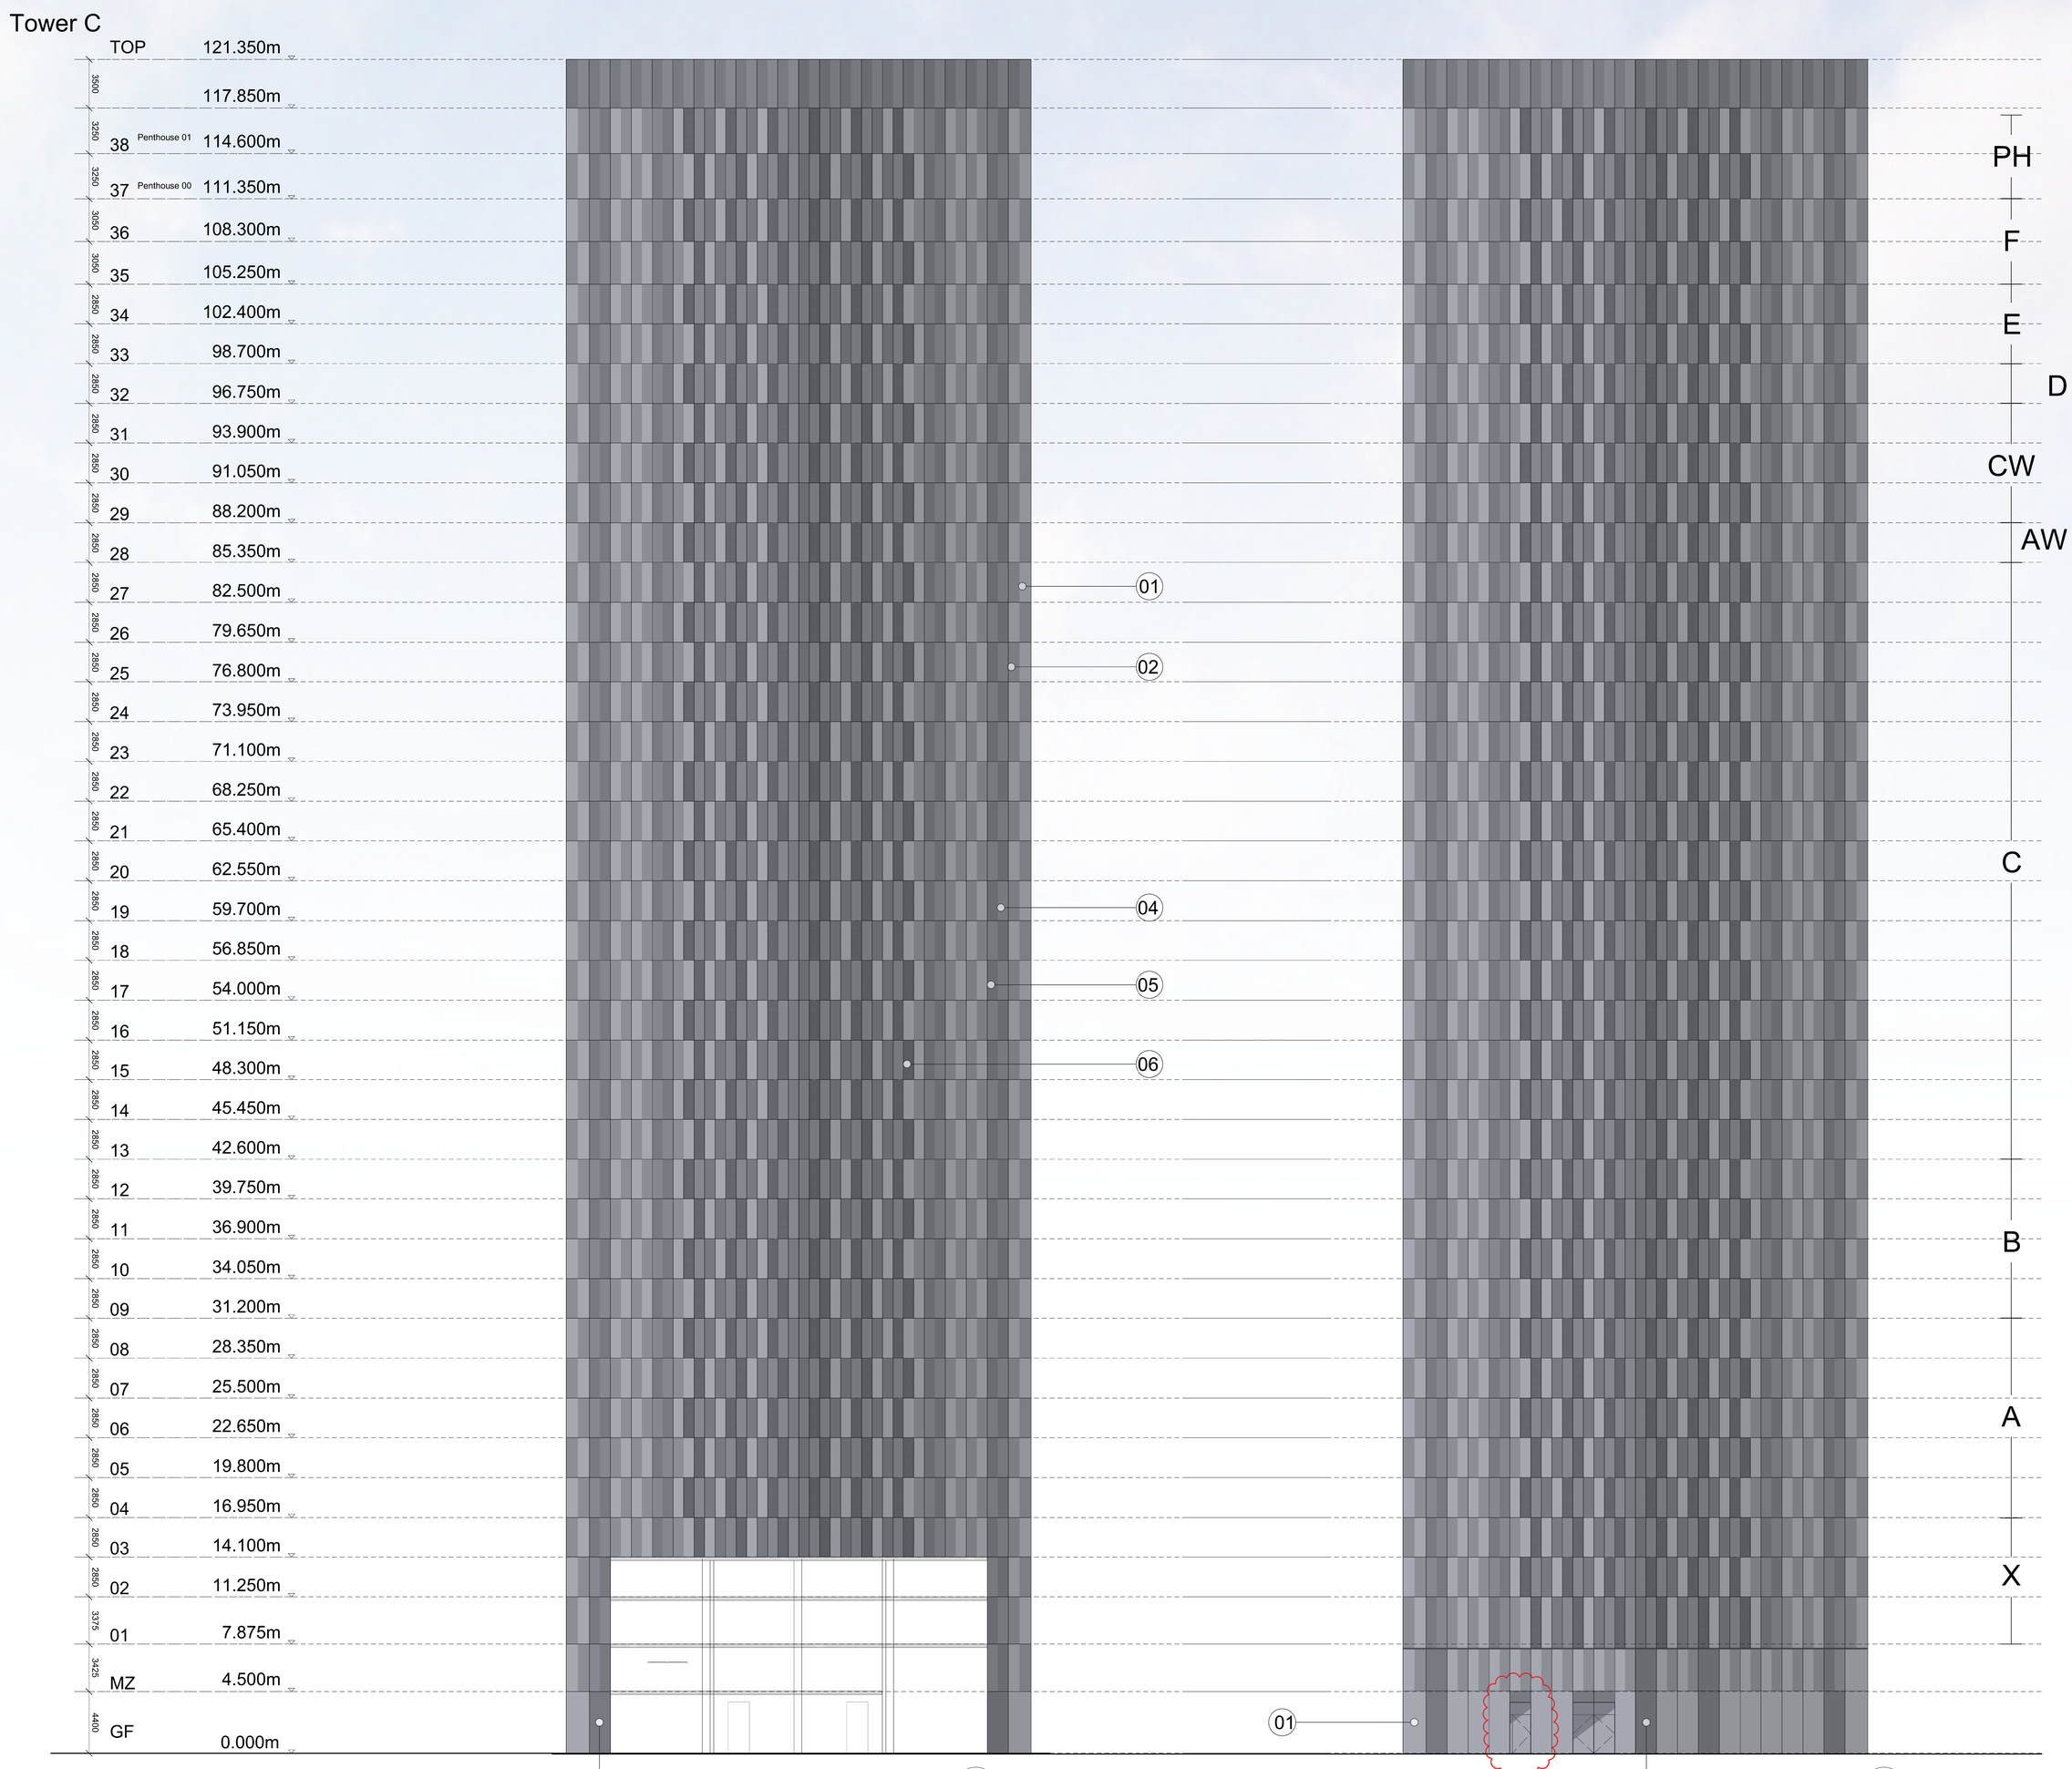

01 Elevation - Owen St

03 Elevation - Medlock

Elevation Legend:

Tower
Unitized Curtain Wall

01 Double Glazed Unit: Vision
02 Double Glazed Unit: Vision with Frit Pattern(#3)
03 Double Glazed Unit
04 Double Glazed Unit: Solid with Coloured Frit(#6)
05 Double Glazed Unit: Solid with Frit Pattern(#3) and Frit Colour(#6)
06 Insulated Metal Panel: Perforated Metal Screen (Ventilation)
07 Louvres
08 Glass Balustrade System
09 Car Parking Entrance
10 Residential Entrance
11 Metal Louvers (Ventilation)
12 Granite Cladding

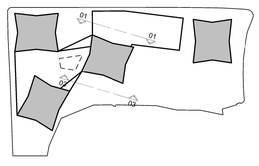

This drawing is copyright
Do not scale off dimensions.
All dimensions to be checked on site by contractor.
Contractor to report any dimensional discrepancies, errors or omissions prior to commencing on site.

NOTE:

NORTH

Rev	Date	Description
-	11-03-2016	Planning issue
A	07-01-2019	General updates.
B	15-10-2019	General updates- Door added to Retail 3B

Project Title
Owen Street
Manchester

Drawing Title
GA Elevation E-01 / E-03
Tower C
Owen St / Medlock

Job No 7359
Scale 1:200 @ A0
Date MAR 2016

Status PLANNING
Drawing No 7359-A-DRG-PL-G200-4301
Revision B

SimpsonHaugh AND PARTNERS
MANCHESTER
Riverside, 4 Commercial St
Manchester M15 4RQ
+44 (0)161 835 2345
www.simpsonhaugh.com
LONDON
5-8 Roberts Place
London EC1R 0BB
+44 (0)20 7549 4000
mail@simpsonhaugh.com

© SimpsonHaugh and Partners 2015