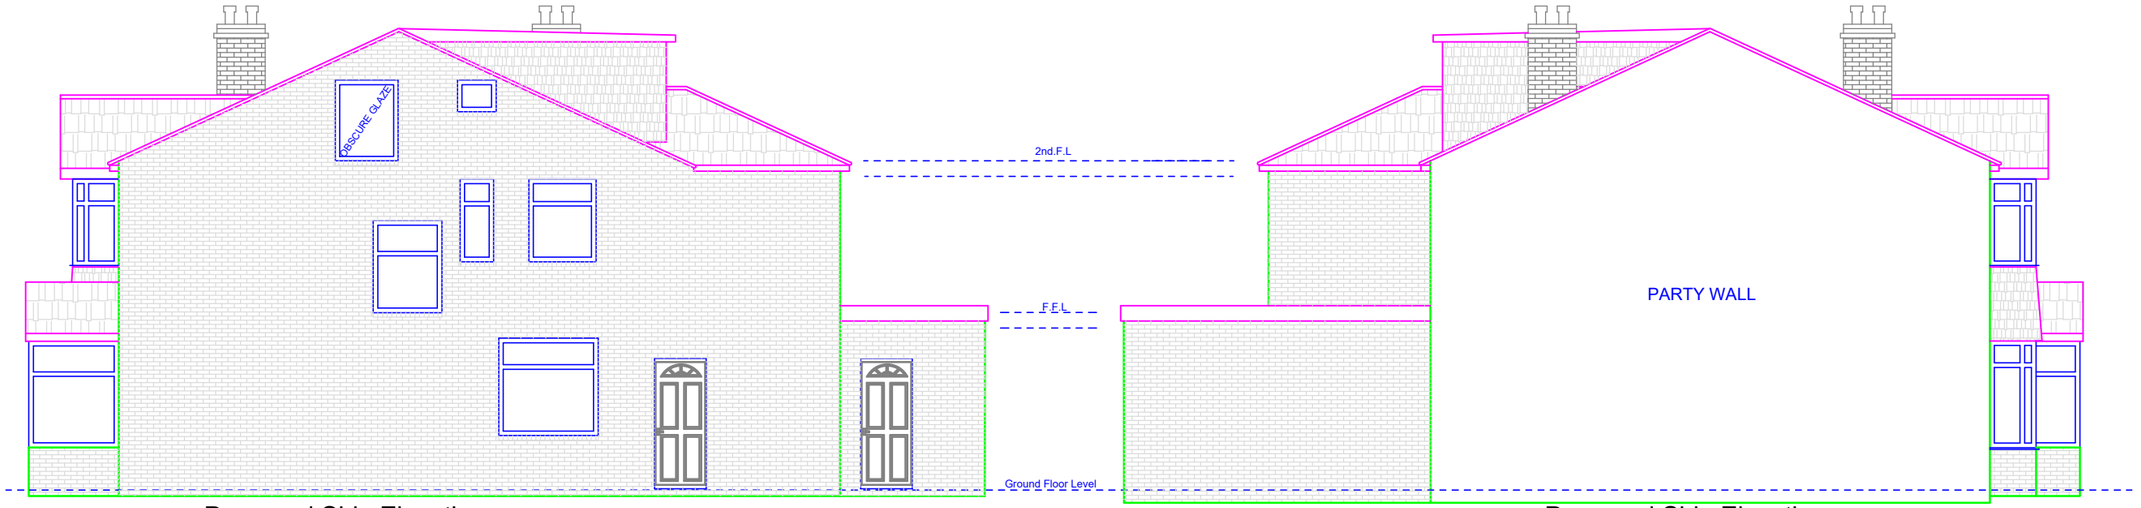


Proposed Side Elevation
(Facing House No: 20)

Proposed Side Elevation
(Facing House No: 24)

This drawing is the property of IPS Architects and copyright is reserved by them.
This drawing is not to be copied or disclosed by or to any unauthorized person without the prior written consent of IPS Architects.


Do not scale from this drawing.

All dimensions are to be checked on site prior to construction, manufacture of any components and ordering of materials and equipment.


Any discrepancies are to be reported to the architects for clarification.

All materials and workmanship to be accordance with the current British Standards and codes of practice.

This drawing is to be read in conjunction with all relevant Architectural Structural Engineers, Mechanical Engineers, Electrical Engineers and Specialists drawings and specifications.

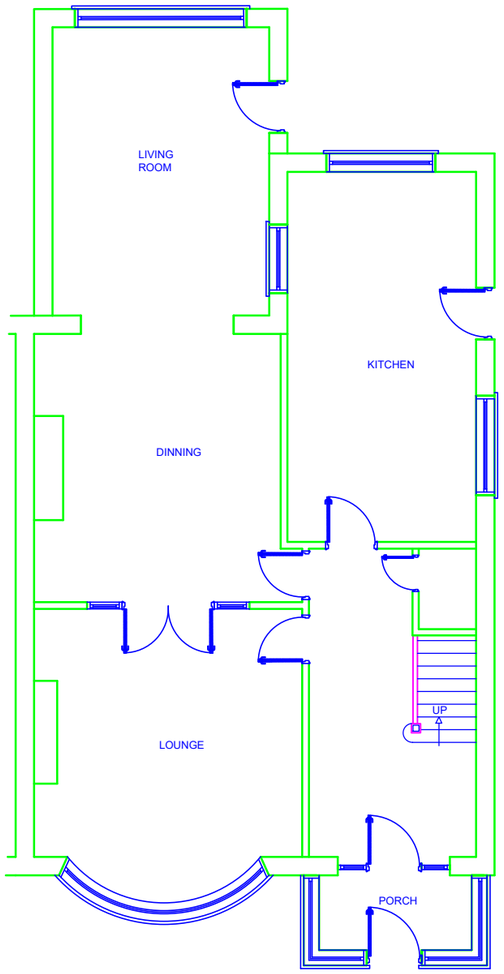


Proposed Ground Floor Plan

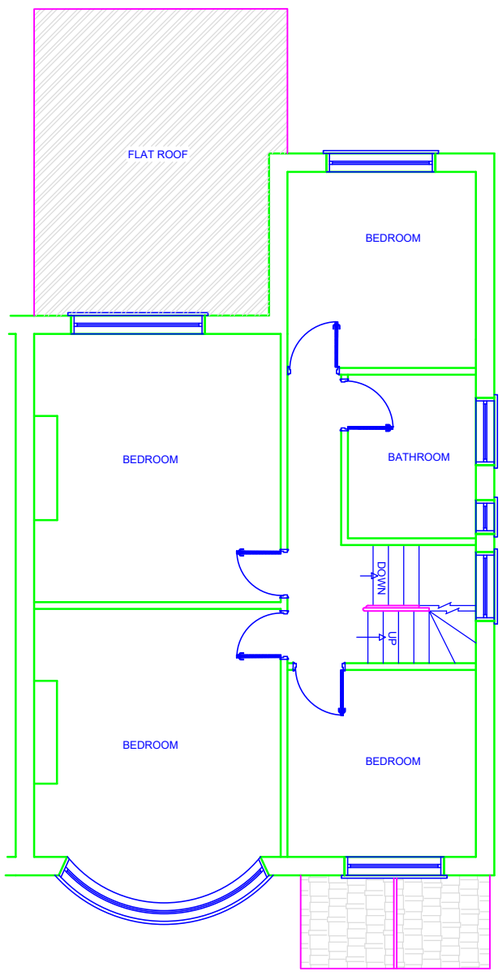


Proposed First Floor Plan



Proposed Front Elevation

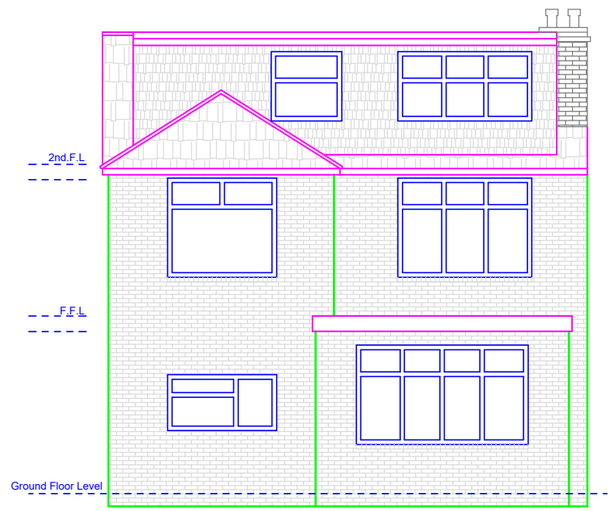

Proposed Rear Elevation

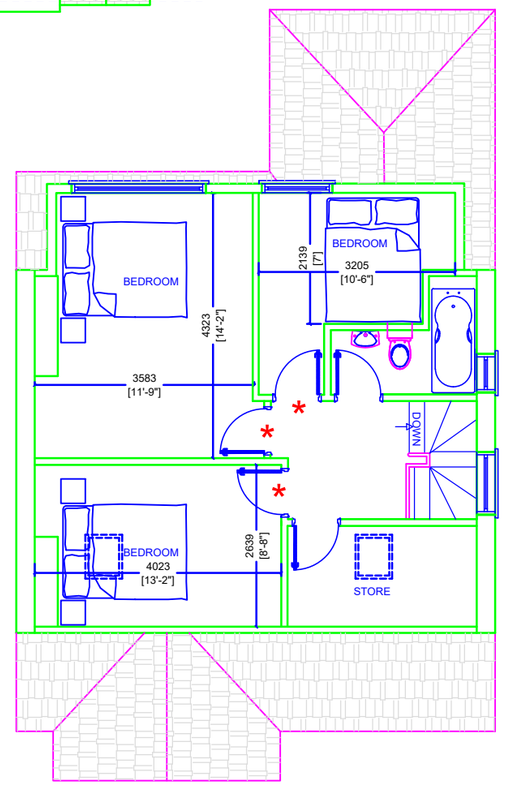

Proposed Second Floor Plan

IPS DESIGN	2 York Street Bury Lancashire BL9 7AR
Proposed Floor plans & Elevations of 22 Gildridge Road Manchester M16 8PS	
Scale :1 : 100 on A3	All Dimensions in Meters
Ref:: IPS/R/22/M168PS	Date : 31/07/2019
SHT 3 of 3	Proposal