MAIN EVERYMAN SIGN TO SIT BEHIND GLAZING, COMPRISING INDIVIDUAL BRASS TRAY LETTERS WITH WARM WHITE NEON. STRUCTURAL ENGINEER TO ADVISE ON ALL FIXING DETAILS. AS APPROVED UNDER REFS: 123182/AO/2019 (ADVERTISEMENT)

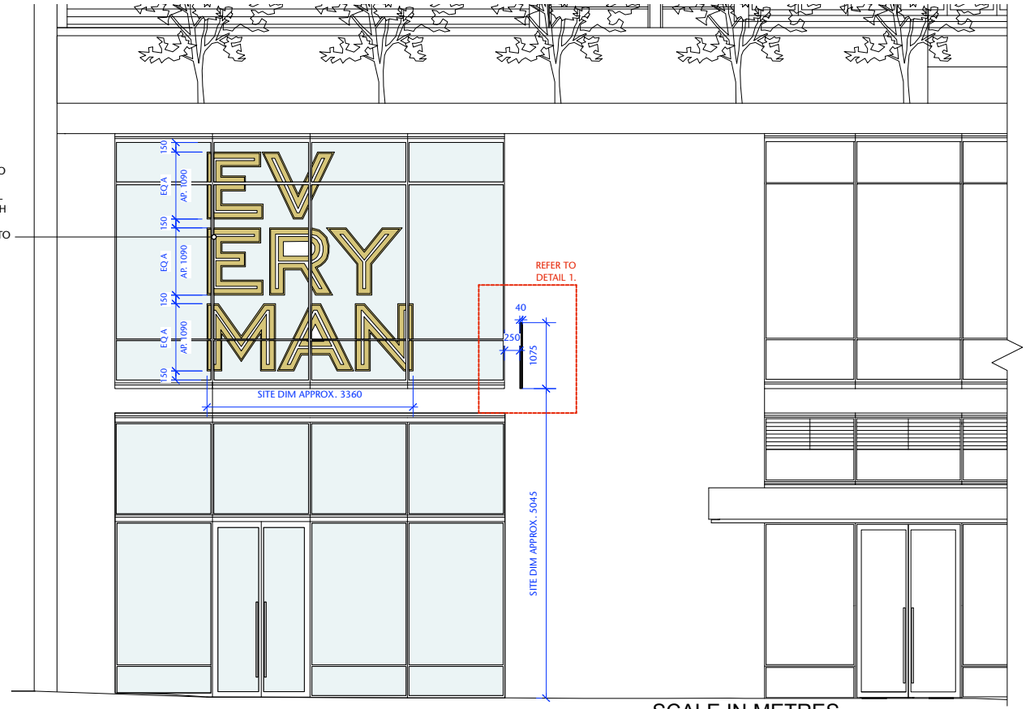

1 AS APPROVED: PART QUAY STREET ELEVATION - CINEMA ENTRANCE SIGNAGE
SCALE 1:50 @ A1 / 1:100 @ A3

SCALE IN METRES
0 1 2 3 4 5



1NO INTERNALLY ILLUMINATED PROJECTING SIGN FIXED TO BUILDING FASCIA. COMPRISING BLACK POWDERCOATED FRAMEWORK, POWDERCOATED ALUMINIUM PANEL WITH CUT OUT LETTERING. LETTERS TO RECEIVE RED PERSPEX TO FACES WITH KEY LINE OUTLINES. STRUCTURAL ENGINEER TO ADVISE ON ALL FIXING DETAILS. AS APPROVED UNDER REFS: 123182/AO/2019 (ADVERTISEMENT)

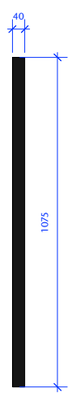

2 AS APPROVED: PROJECTING SIGN DETAIL 1
SCALE 1:10 @ A1 / 1:20 @ A3

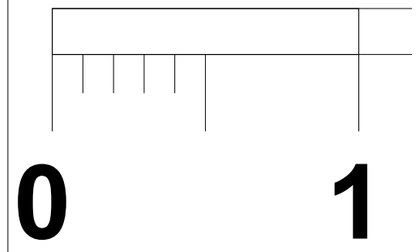



/ LIGHTBOX CANOPY REFERENCE IMAGE
NOT TO SCALE

Notes

This drawing should not be scaled. The contractor is to verify all dimensions and conditions on site. This drawing is the property of Fusion and they reserve the copyright. It is issued on the understanding that it will not be copied, reproduced or disclosed in whole or in part to any unauthorised party without written permission from Fusion

NOTE:

-ALL DIMENSIONS TO BE SITE SURVEYED PRIOR TO ANY MANUFACTURE

-ALL ROD DRAWINGS TO BE PROVIDED FOR SIGN OFF BY FDA BEFORE MANUFACTURE

-TO BE READ IN CONJUNCTION WITH 106.47/305 FOR SIGNAGE POSITIONS

MAIN EVERYMAN SIGN TO SIT EXTERNALLY ON TOP OF CANOPY AT FRONT. SIGN COMPRISING INDIVIDUAL BRASS TRAY LETTERS WITH WARM WHITE NEON.
AS APPROVED UNDER REFS: 123182/AO/2019 (ADVERTISEMENT).

NEW CANOPY COMPRISING BLACK GLOSS LAMINATE WITH BRASS TRIMS, TO HAVE FESTOON LIGHT BULBS. STRUCTURAL ENGINEER TO ADVISE ON ALL INTERNAL STRUCTURE.
NOTE: ELECTRICIANS TO PROVIDE SET OUT DRAWING TO FUSION SHOWING QUANTITY AND SPACING OF FESTOON LIGHTS.
AS APPROVED UNDER REFS: 123181/FO/2019 (CANOPY).

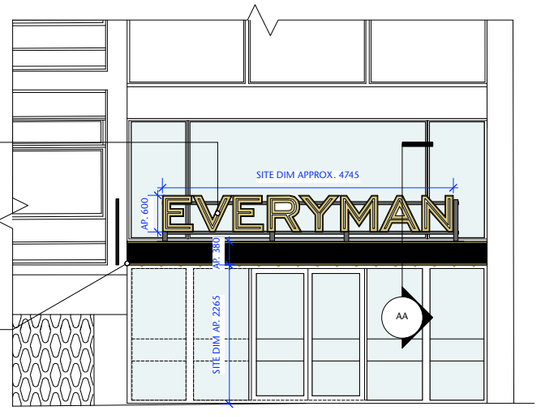

4 AS APPROVED: PART ST JOHN'S GARDEN ELEVATION - CINEMA ENTRANCE SIGNAGE
SCALE 1:50 @ A1 / 1:100 @ A3

BLACK GLOSS & FESTOON CANOPY. AS APPROVED UNDER REFS: 123182/AO/2019 (ADVERTISEMENT) AND 123181/FO/2019 (CANOPY).

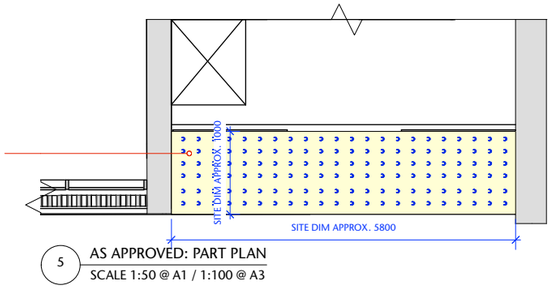

5 AS APPROVED: PART PLAN
SCALE 1:50 @ A1 / 1:100 @ A3

SCALE IN METRES
0 1 2 3 4 5

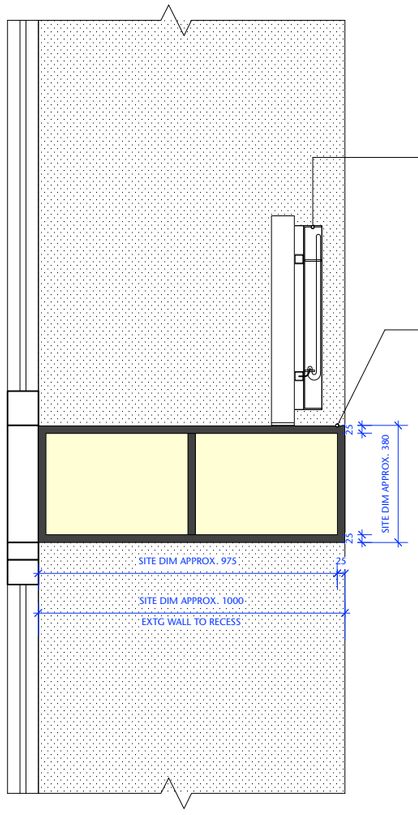

3 PROPOSED: PART ST JOHN'S GARDEN SECTION AA
SCALE 1:10 @ A1 / 1:20 @ A3

AS APPROVED - MAIN EVERYMAN SIGN TO SIT EXTERNALLY ON TOP OF CANOPY AT FRONT. SIGN COMPRISING INDIVIDUAL BRASS TRAY LETTERS WITH WARM WHITE NEON. STRUCTURAL ENGINEER TO ADVISE ON ALL FIXING DETAILS.

NEW PROPOSED CANOPY COMPRISING BLACK PAINTED FOLDED ALUMINIUM SECTIONS WITH IVORY PERSPEX INSERTS AND INTERNAL ILLUMINATION WITH WHITE LED. STRUCTURAL ENGINEER TO ADVISE ON ALL INTERNAL STRUCTURE.

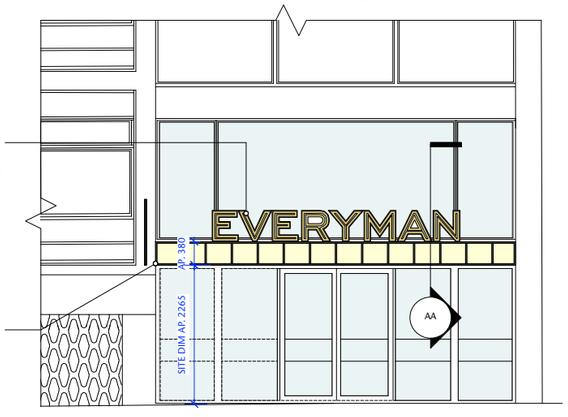

4 PROPOSED: PART ST JOHN'S GARDEN ELEVATION - CINEMA ENTRANCE SIGNAGE
SCALE 1:50 @ A1 / 1:100 @ A3

NEW PROPOSED CANOPY COMPRISING BLACK PAINTED FOLDED ALUMINIUM SECTIONS WITH IVORY PERSPEX INSERTS AND INTERNAL ILLUMINATION WITH WHITE LED. STRUCTURAL ENGINEER TO ADVISE ON ALL INTERNAL STRUCTURE. TO SIT WITHIN EXISTING RECESS AND LINE WITH EXISTING WALL DEMISE.

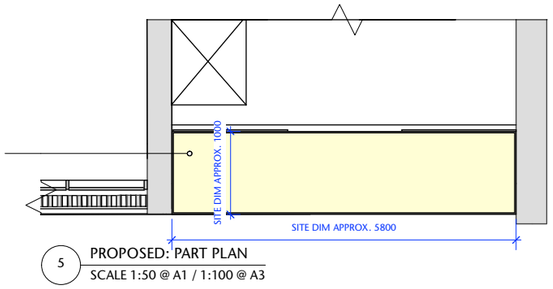

5 PROPOSED: PART PLAN
SCALE 1:50 @ A1 / 1:100 @ A3

SCALE IN METRES
0 1 2 3 4 5

A	20.03.2019	SCALE BARS ADDED, NOTES REVISED
B	21.03.2019	PART PLAN ADDED TO SHOW CANOPY
C	28.03.2019	DRAWING REVISED
D	17.04.2019	ISSUED FOR CONSTRUCTION
E	29.05.2019	SIGN REF 1 - PROJECTING SIGN UPDATED TO 40mm TO SUIT PLANNERS COMMENTS. REVISED TO INTERNALLY ILLUMINATED SIGN INSTEAD. SIGN REF 2 - MOVED EXTERNALLY ON TOP OF CANOPY.
F	26.09.2019	REVISIONS TO CANOPY FOR PLANNING.

FUSION
design and architecture

4 Risborough Street London SE1 0HE
Tel: 020 7928 9982 Fax: 020 7928 9994
email : mail@fusiondna.co.uk

Job Name: **EVERYMAN CINEMA MANCHESTER**

Site Address: ABC BUILDING, 23 QUAY STREET, MANCHESTER, M3 4AE

Drg Name: PROPOSED EXTERNAL SHOPFRONT SIGNAGE: DETAILS

Status: FOR PLANNING

Drawn by:	EM / CN	Checked by:	LW
Scale:	AS SHOWN	Date:	SEPT 2019
Job/Drg N°:	**106.47/306**		**F**