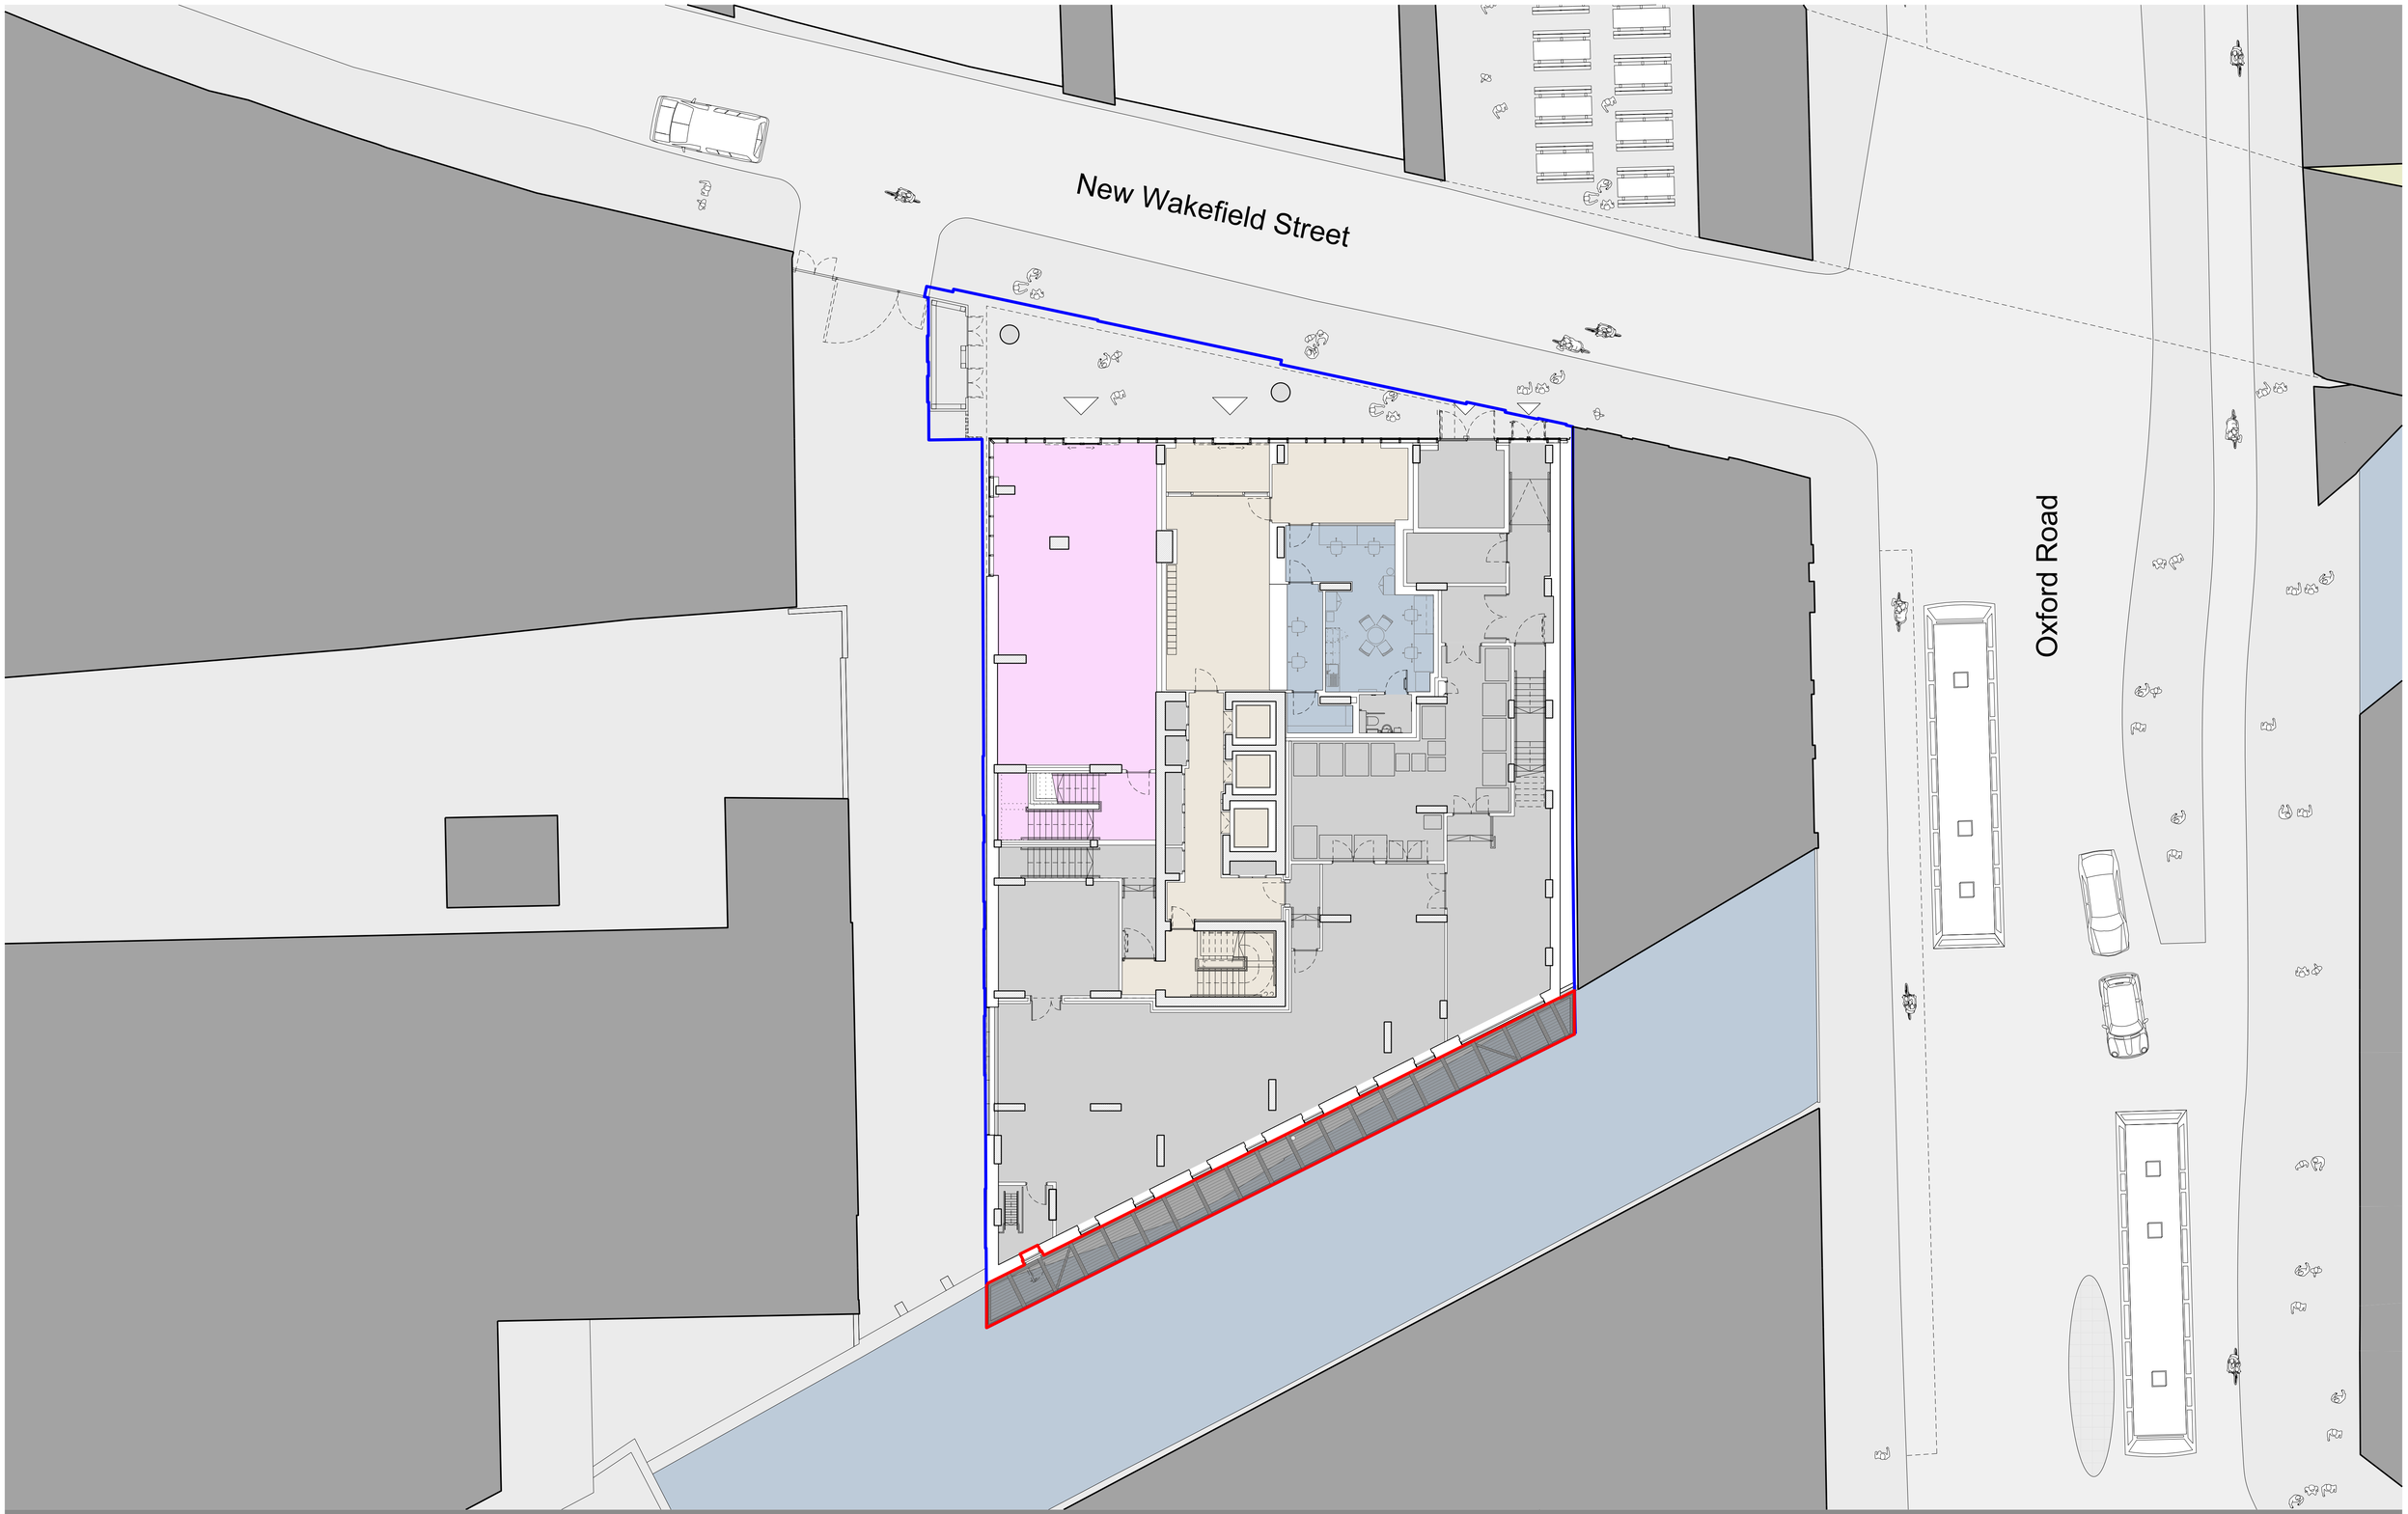


01 Metal handrail- galvanised finish

02 Metal coverplate- galvanised finish

03 Louvred access door- powdercoated finish to match adjacent louvres

04 Flashing over existing river wall

05 Metal bracing- galvanised finish

06 Cover plate- powdercoated finish to match anodised facade of 1 - 5 New Wakefield Street

07 Existing river wall

08 Outlet Pipe

Application Boundary

Ownership Boundary

Rev	Date	Comment
00	17.07.2019	First Issue
01	18.07.2019	Key and gantry amended

Project Title: 1-5 New Wakefield Street Gantry

Status: Planning Submission

Drawing Title: Proposed Plan - Level 00 (Ground Floor)

Scale: 1:125 @ A1 / 1:250 @ A3

Drawing No: 10109-A-B5D8-G730-P-00-100

Job No: 10109

Date: July 2019

Revision: 01

simpsonhaugh

MANCHESTER
Riverside, 4 Commercial St
Manchester M15 4RQ
+44 (0)161 835 2345
www.simpsonhaugh.com

LONDON
5-8 Roberts Place
London EC1R 0BB
+44 (0)20 7549 4000
mail@simpsonhaugh.com

© SimpsonHaugh 2017