
Rev	Date	Description
-	-	-

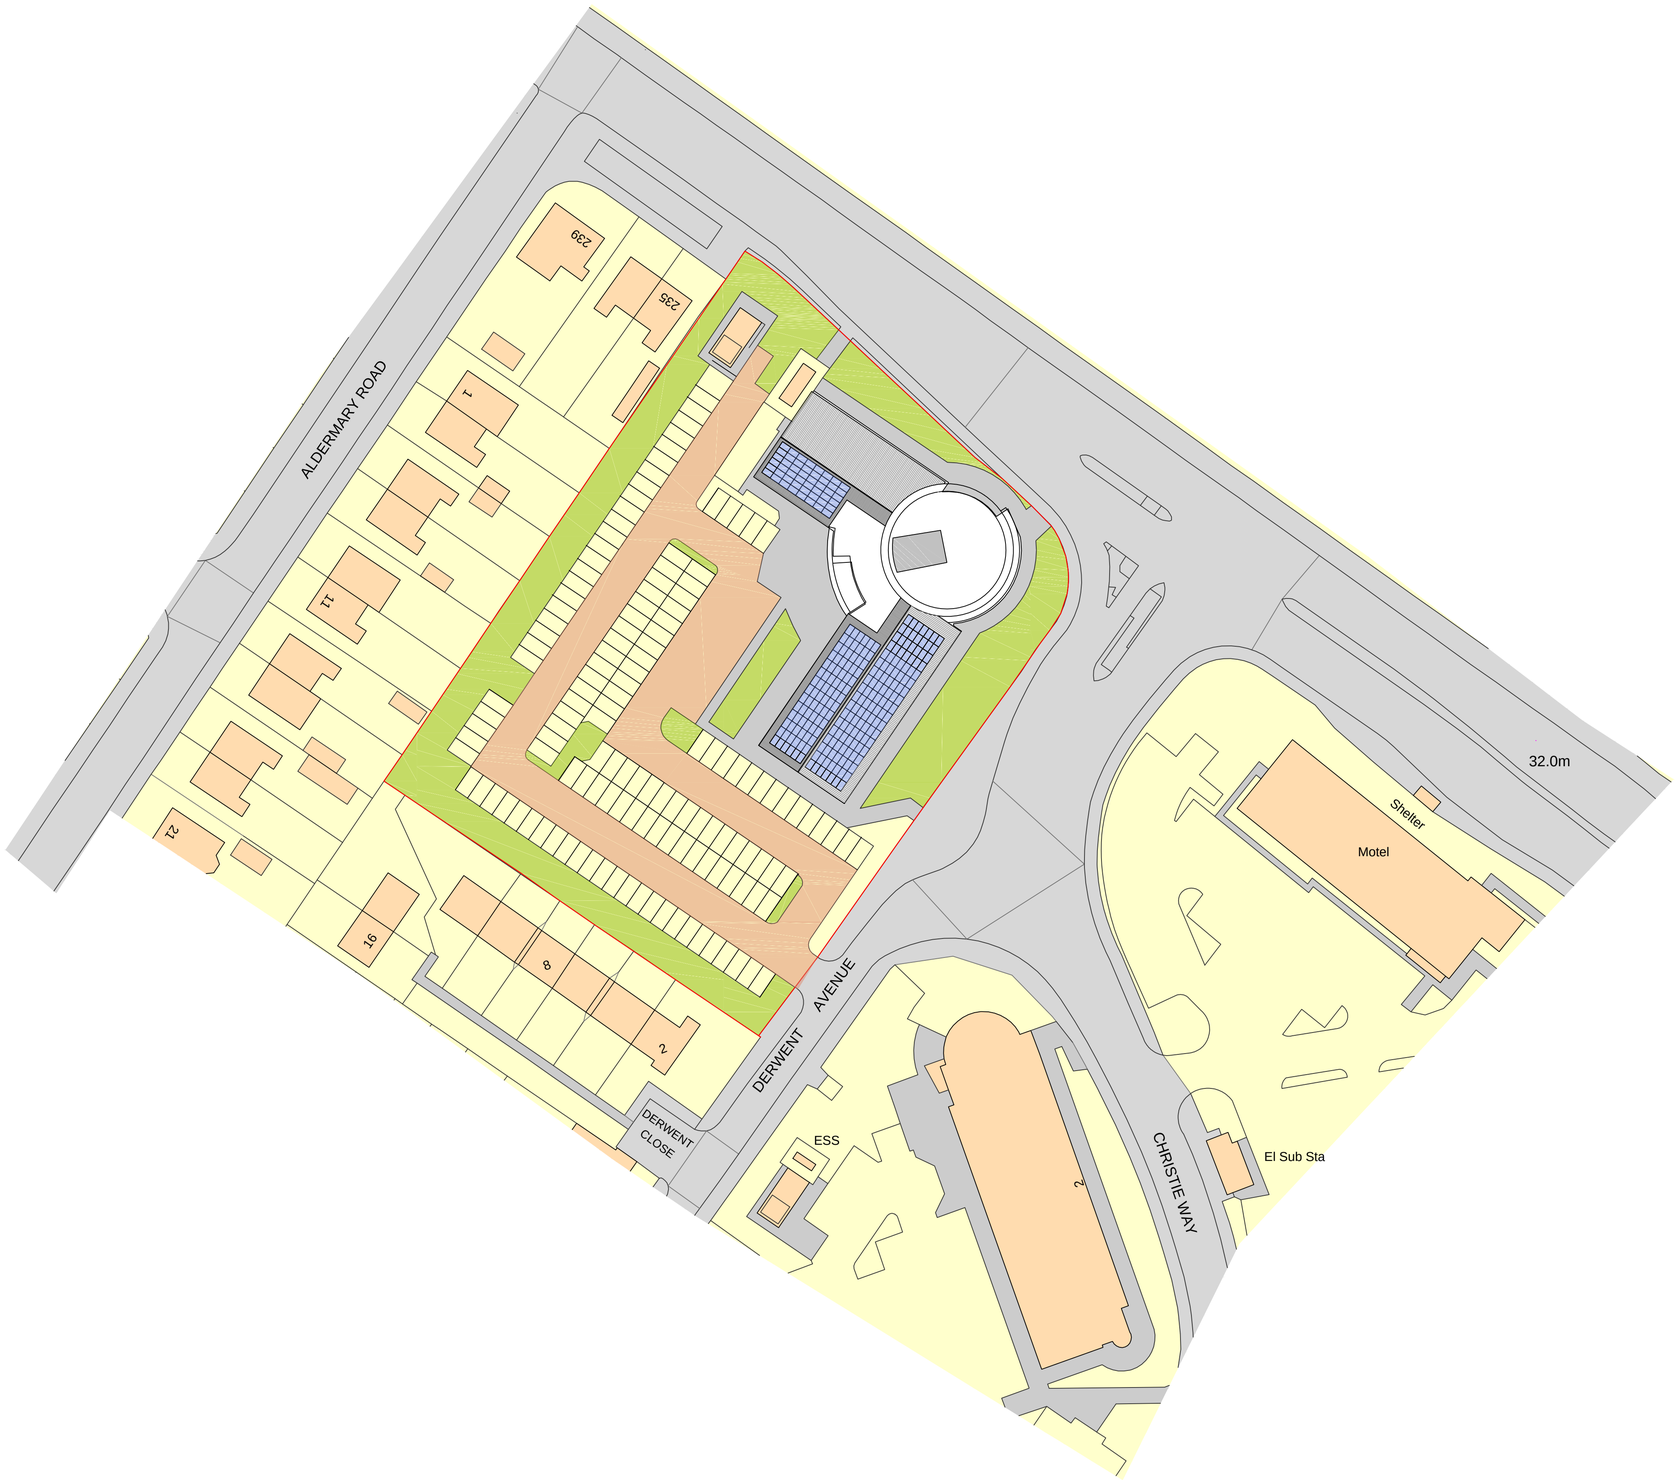

Arcus Consulting LLP
Wakefield 0192 466 9000 Manchester 0161 905 3222 Cambridge 0122 325 7706
Liverpool 0151 708 1080 Newcastle 0191 272 5781 info@arcus.uk.com
www.arcus.uk.com

Client
Great Places Housing group

Project
Great Places Head Quarters Solar Panels Install

Title
Site Plan

Scale	Date	Stage
1:500@A1	04 04 19	P
Job No	Drawing No	Rev
5730	04	-
Drawn	Approved	
AG		

This drawing is the copyright of Arcus. Contractors must check all dimensions on site. Do not scale the drawings.Only figured dimensions are to be worked to.