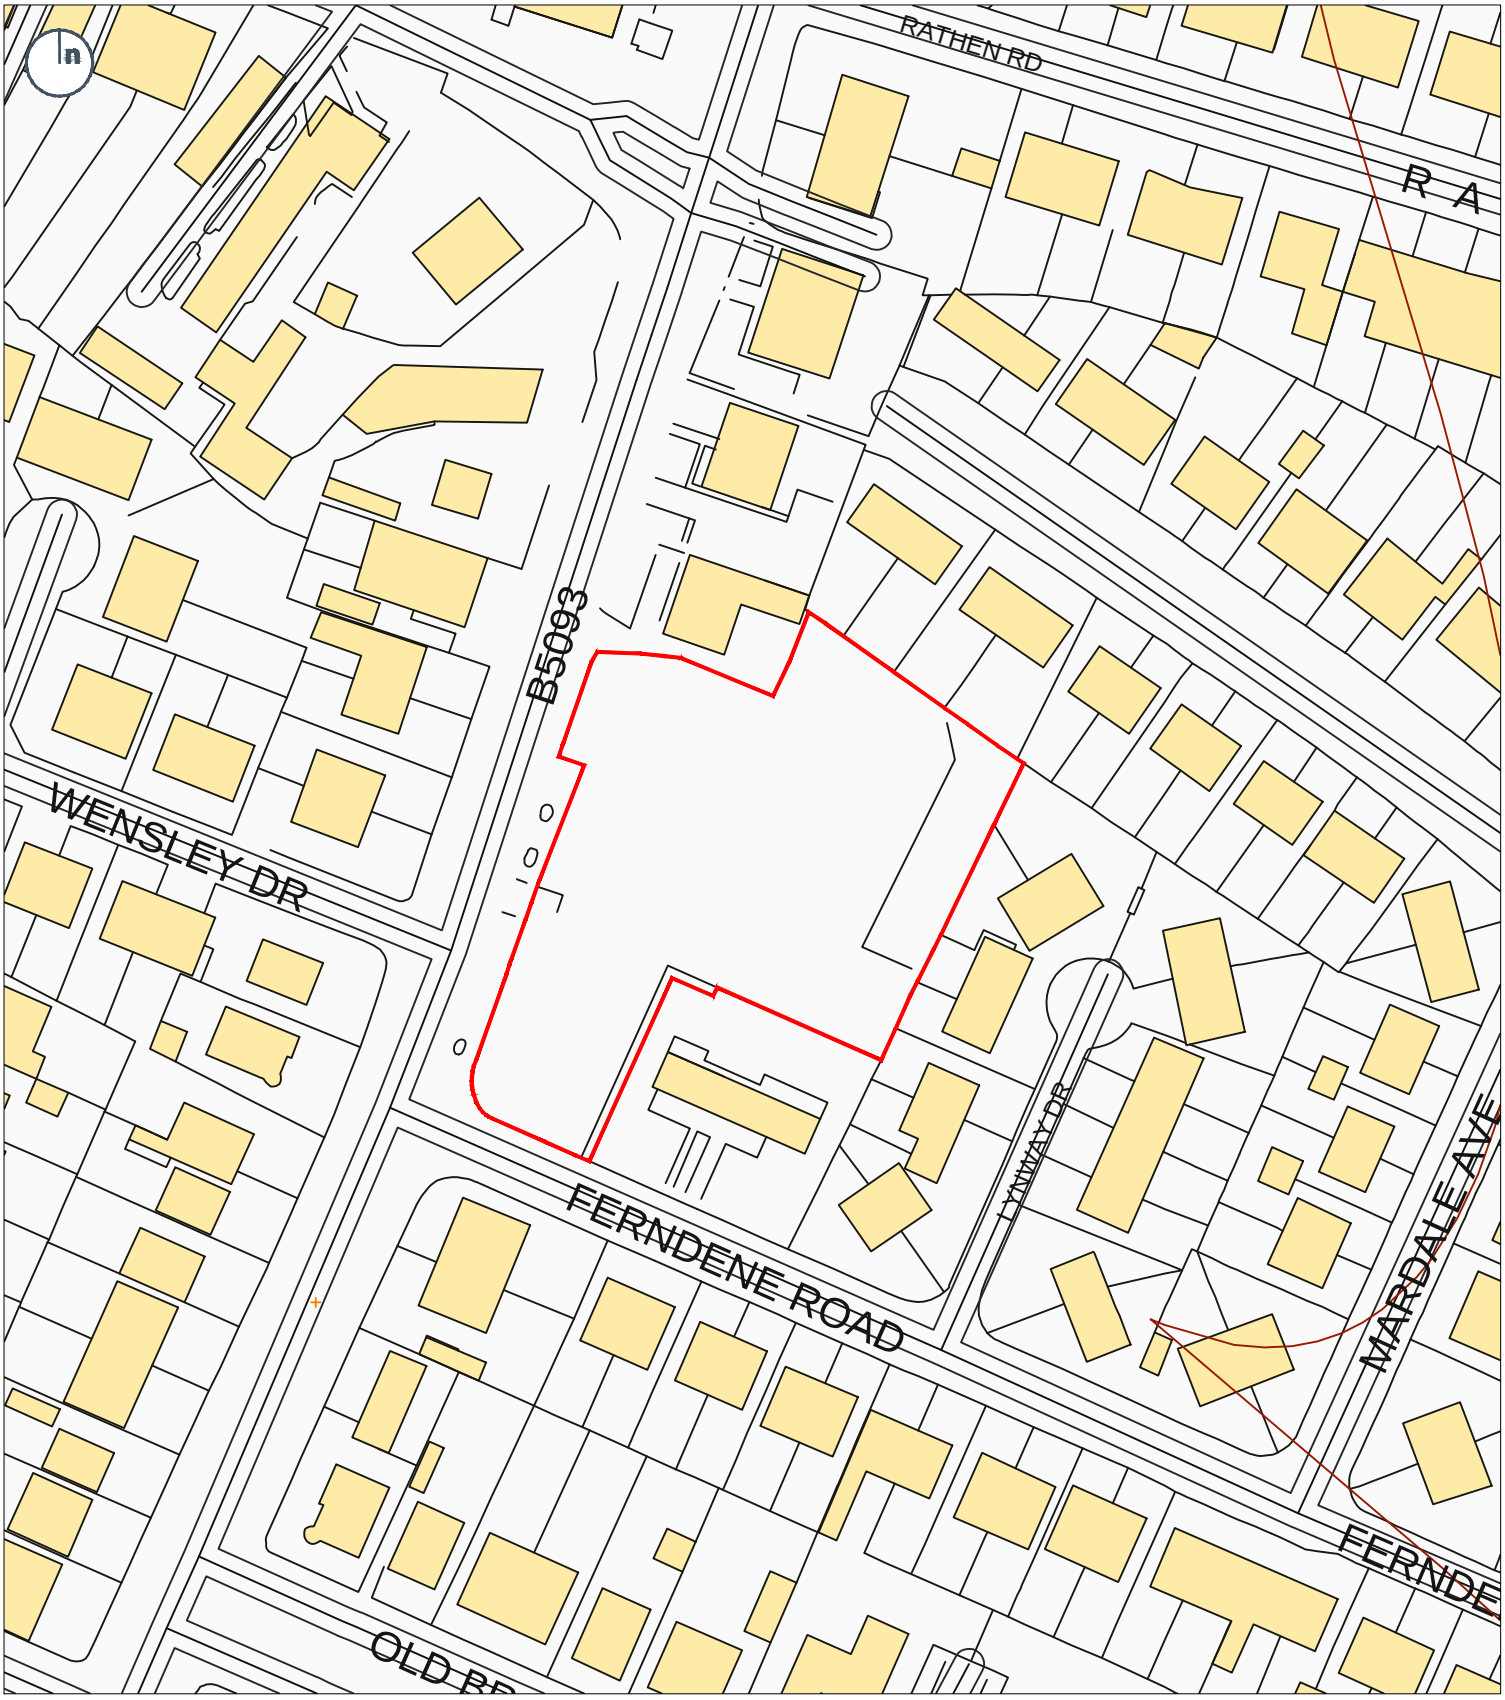

0 metres 50
(1:1,250)

CLIENT:
The Christie NHS Foundation Trust

PROJECT:
Car Park D, The Christie

DRAWING:
Location Plan

DRAWING NUMBER:
-

REVISION:
00

DATE:
September 2019

CHECKED BY:
JP

STATUS:
Final

SCALE:
1:1,250 @ A4