

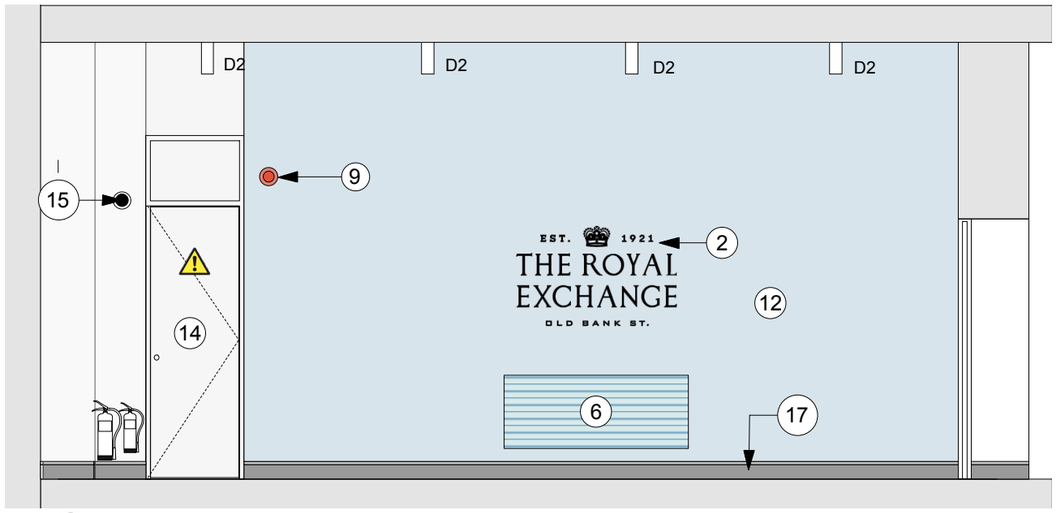


1 Typical corridor elevation
Scale: 1:50

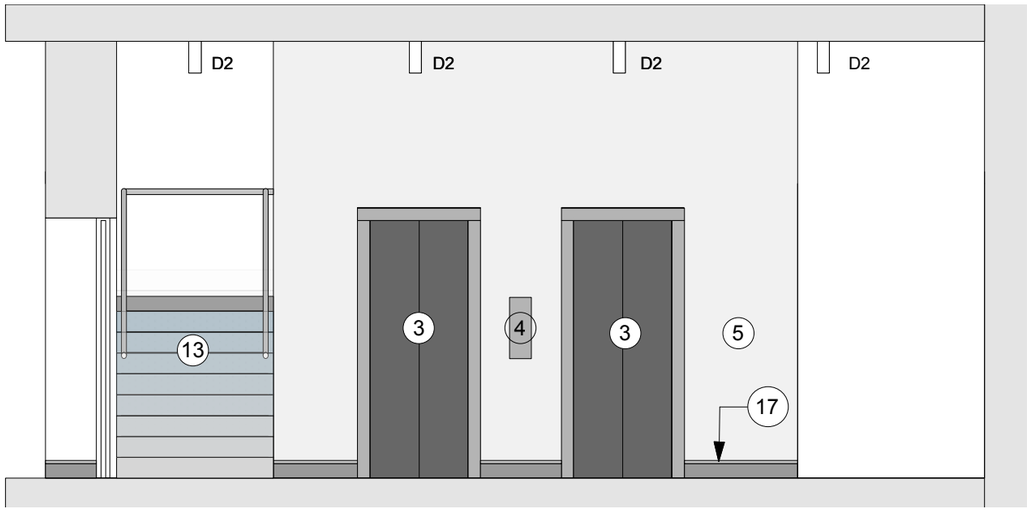


3 Typical corridor elevation
Scale: 1:50

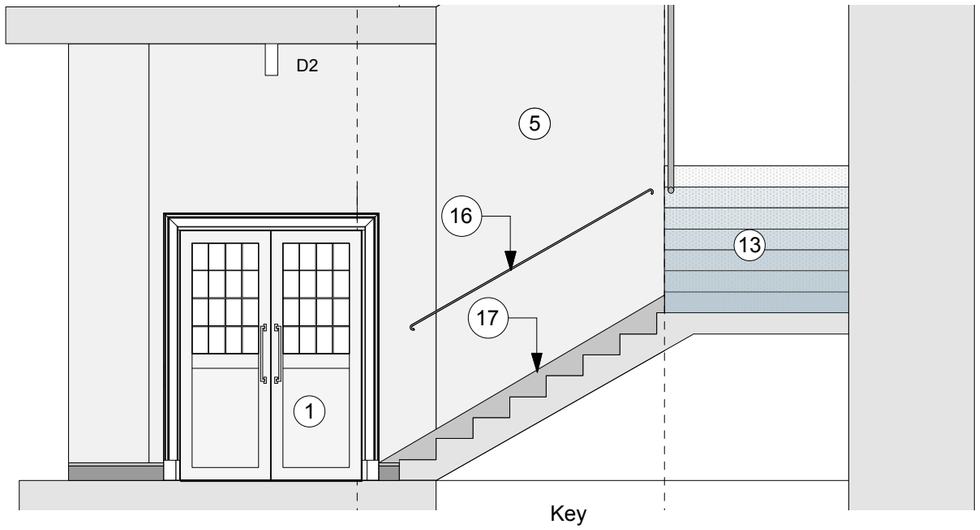

2 Typical corridor elevation
Scale: 1:50



4 Lobby Lift Plan
Scale: 1:100

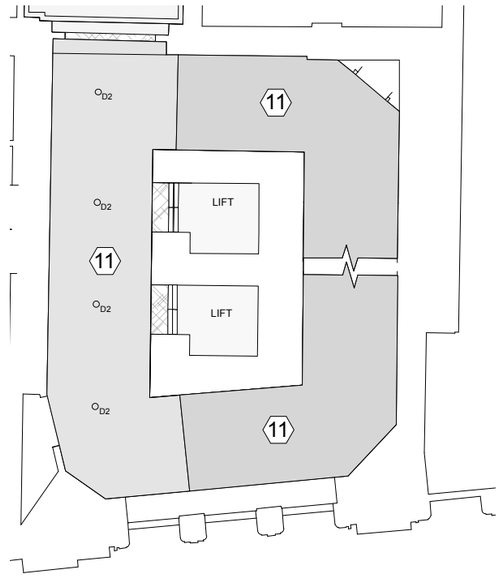

5 Lobby Lift RCP
Scale: 1:100

0 1 2 M

Key

1. New fire doorset
2. New way finding signage
3. Stainless steel lift doors - retain and re linish
4. Lift call panel - retain and re linish
5. Existing walls to be made good and decorated
6. Radiator - subject to M&E specifications - to match wall colour
7. Fire signage
8. CCTV as per M&E specifications
9. Fire Alarm Sounder as per M&E specifications
10. Surface mounted luminaire as drawing PL58-PL.65
11. Exposed soffit and decorated
12. Existing wall to be made good and decorated
13. New carpet flooring
14. Retain Riser Door and decorated
15. Skirting -retained and decorated
16. Metal flat handrail -retain and clean

Hutchison Kivotos Architects 2 Whites Grounds London SE1 3LA 020 7403 7323 email: info@hkarchitects.co.uk

Revisions

P1 Issued for planning 28.06.19

PLANNING	Dwg. No. 316.PL.52
Project: Manchester Royal Exchange, Southern Offices	Drawing title: Proposed lift lobby elevations - typical
Client: BVK	Scale 1:50 @ A3 Rev P1
	Drawn by VL Date June 2019

Do not scale. All dimensions to be confirmed on site.
Information contained in this drawing is the sole copyright of Hutchison Kivotos Architects Ltd. and is not to be reproduced without permission.