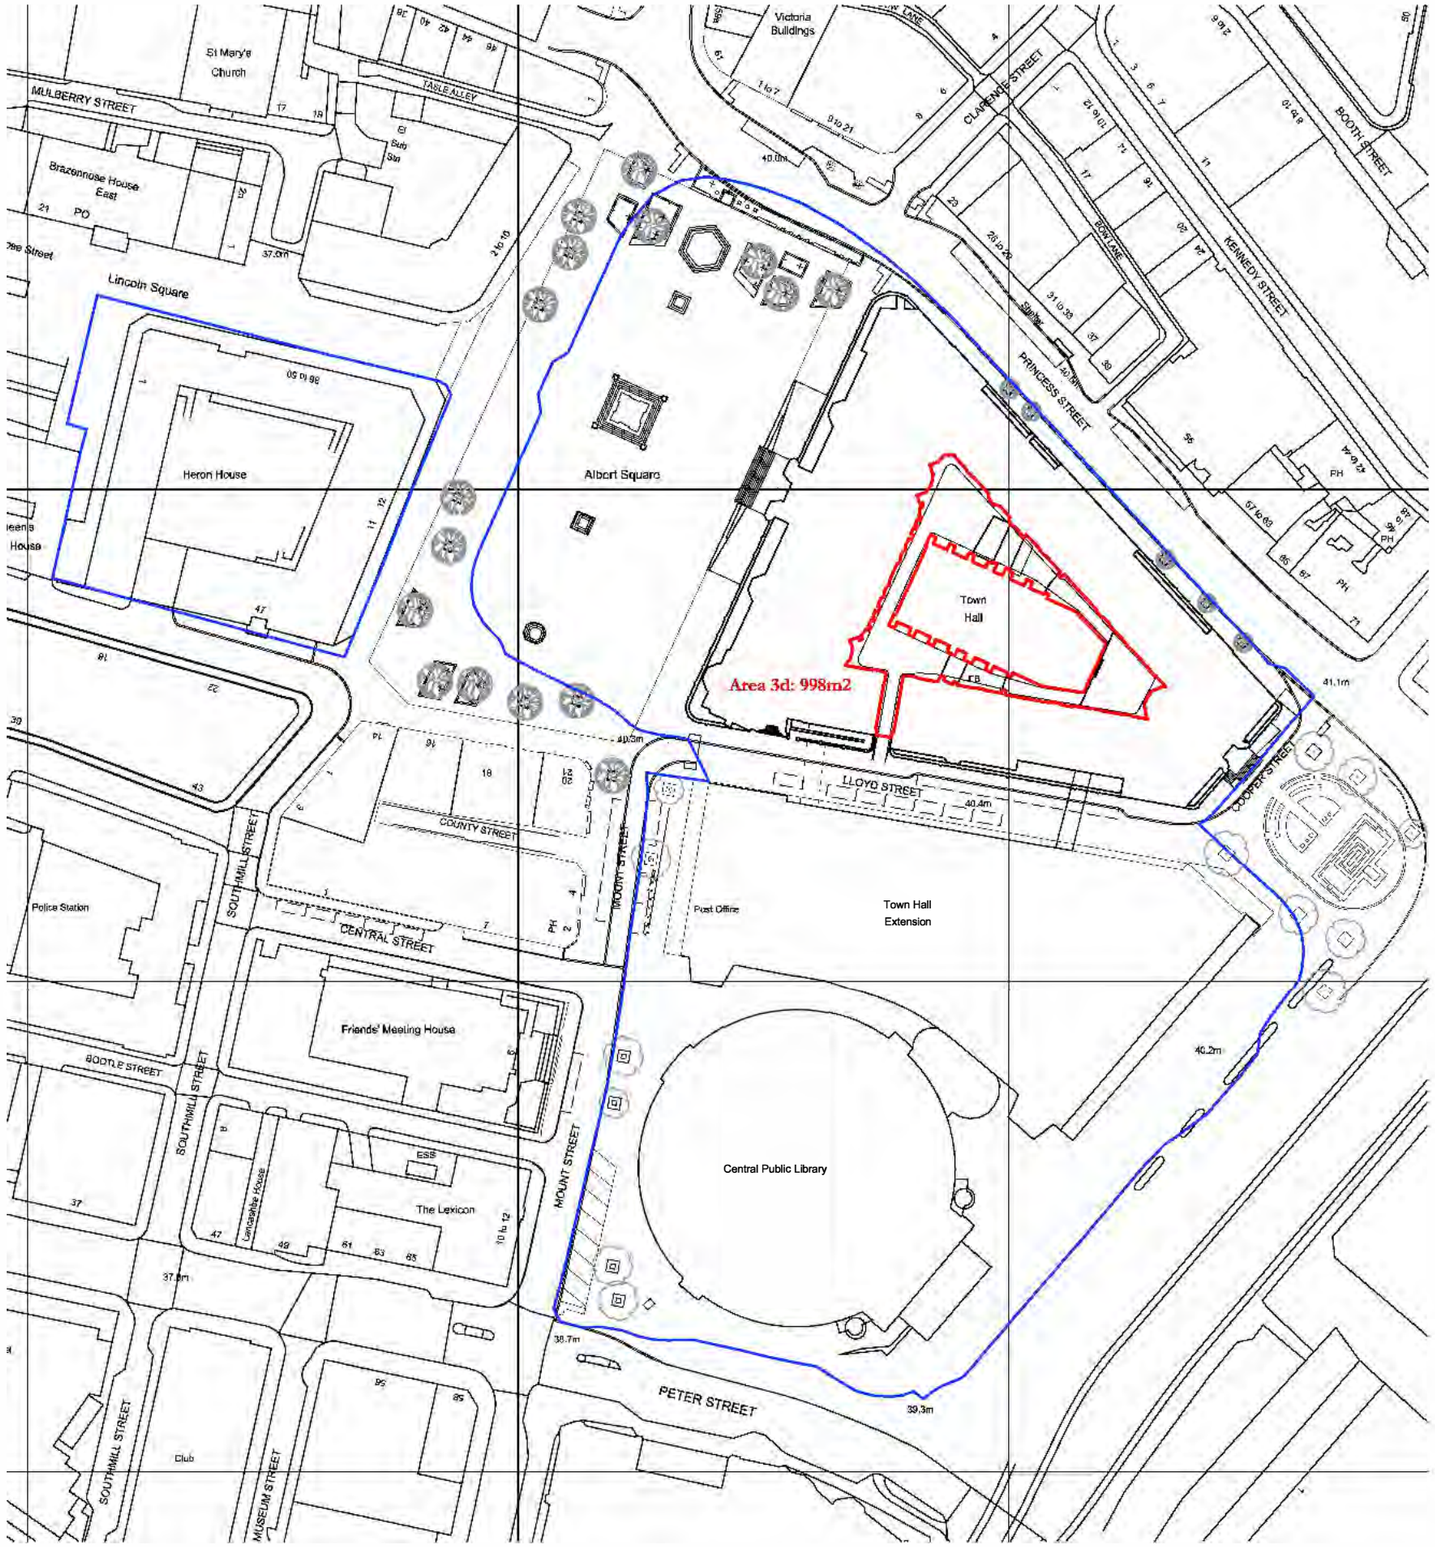


Our Town Hall Location Plan as Proposed

1:1250

Scale Bars to be used as guidance only refer to sheet size below

1:100 mm	1000	2000	3000	4000	5000
1:200 mm	2000	4000	6000	8000	10000
1:500 M	5	10	15	20	25
1:1250 M	10	20	30	40	50

Drawings are based on survey data and may not accurately represent what is physically present.
Do not scale from this drawing. All dimensions are to be verified on site before proceeding with the work.
All dimensions are in millimeters unless noted otherwise.
Purcell shall be notified in writing of any discrepancies.

Key Plan

- Red Line Boundary for Listed Building Consent Planning Application for: Courtyard drainage and scaffolding works
- Ownership Boundary

ISSUE	DATE	DRAWN	CHECKED	DESCRIPTION
01	15/05/2019	RM	HW	Updated to show ownership boundary
–	23/04/2019	DH	JC	First Issue

Project Office, Room 308, Town Hall, MANCHESTER M60 2LL
+44 (0) 7970 097 432
www.purcelluk.com

PROJECT STATUS	RIBA STAGE 4
CLIENT	MANCHESTER CITY COUNCIL
PROJECT	OUR TOWN HALL
DRAWING TITLE	OUR TOWN HALL PLANNING BOUNDARY AREA 3d
SIZE & SCALE	[A3] 1:1250
DRAWING STATUS	ISSUED FOR INFORMATION
JOB NUMBER	236959
DRAWING NO.	OTH-PUR-XX-XX-DWG-A-0006
REV	01

©PURCELL 2012. PURCELL IS THE TRADING NAME OF PURCELL Architecture Ltd.