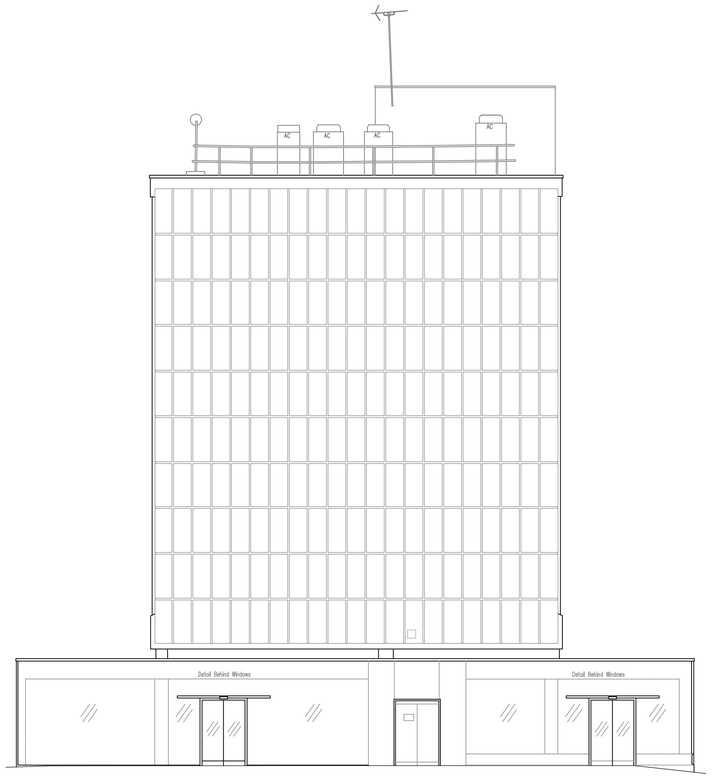

01 060 EXISTING SIDE ELEVATION
SCALE - 1:100@A1 NEW YORK ST

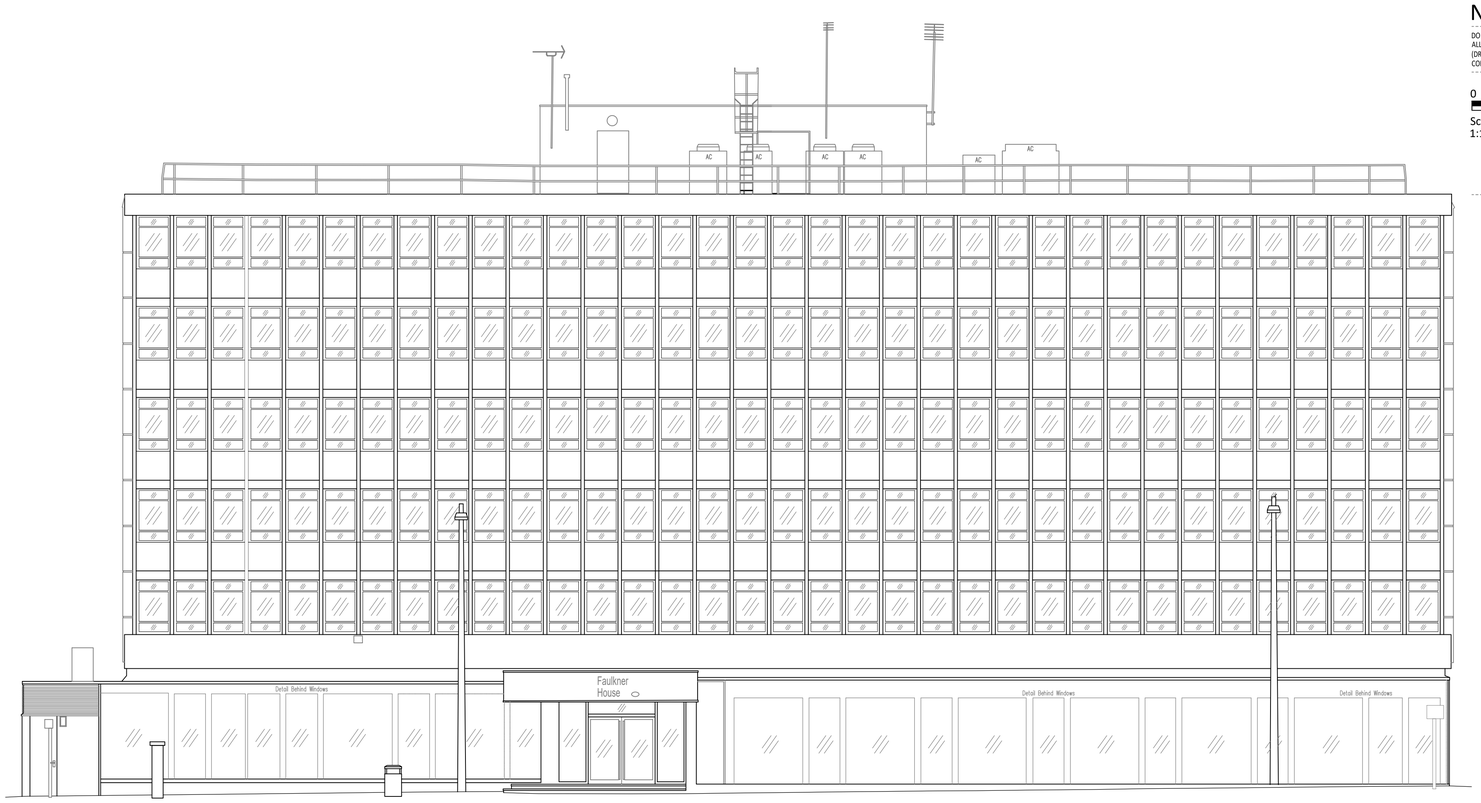

02 060 EXISTING FRONT ELEVATION
SCALE - 1:100@A1 FAULKNER ST

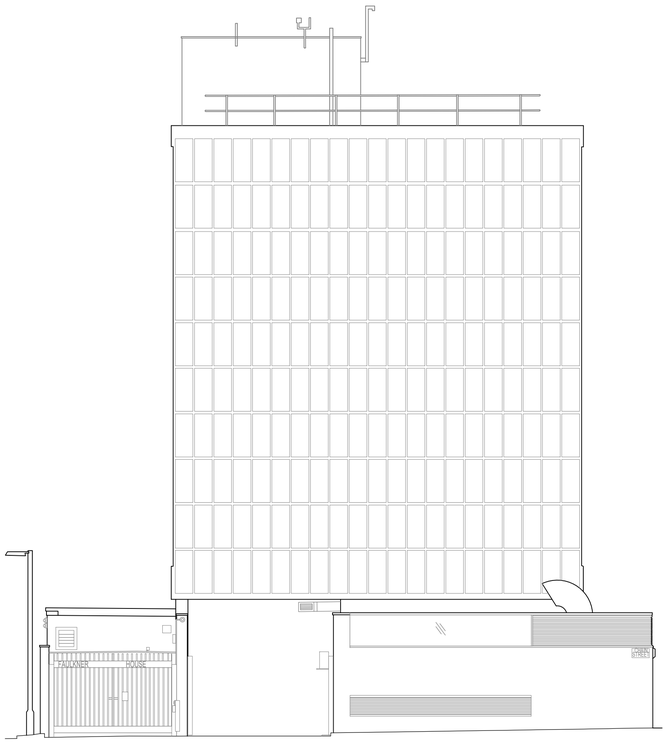

03 060 EXISTING SIDE ELEVATION
SCALE - 1:100@A1 CHAIN ST

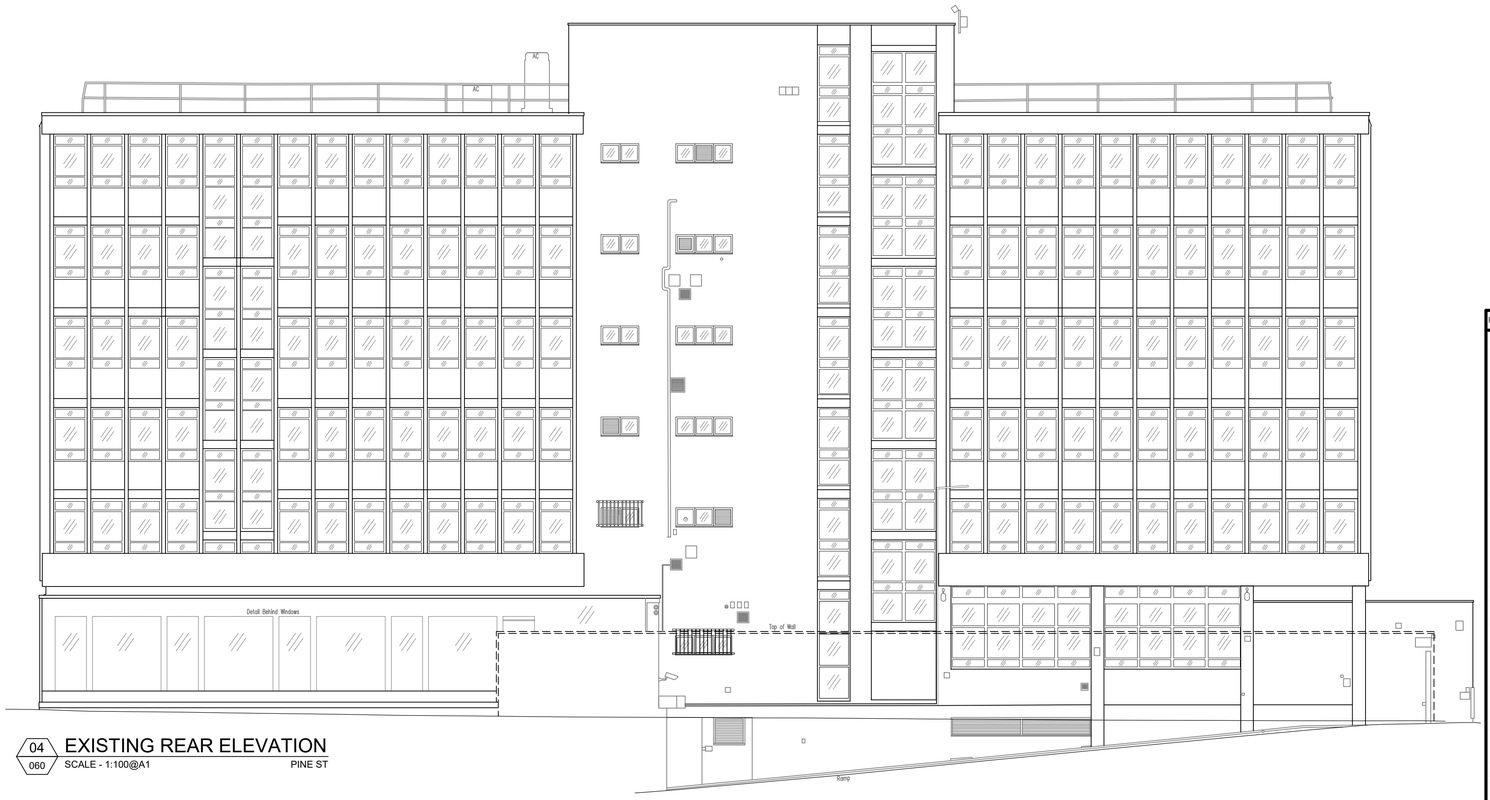

04 060 EXISTING REAR ELEVATION
SCALE - 1:100@A1 PINE ST

NOTES

ORIGINAL A1

DO NOT SCALE FROM THIS DRAWING.
ALL DIMENSIONS TO BE CHECKED ON SITE.
(DRAWINGS MAYBE SCALED FOR LOCAL AUTHORITY & PLANNING PURPOSE ONLY)
COPYRIGHT PROTECTED.

0 1.0 0 2.0 0.5 3.0 1.0 4.0 5.0m 0 2.5m

Scale 1:100 Scale 1:50

FOR PLANNING
DO NOT USE FOR CONSTRUCTION

REV	DATE	DESCRIPTION	DRAWN	CHECKED

AXI

ADDRESS : 41 SOUTH KING STREET, MANCHESTER ,M2 6DE
TELEPHONE : +44 (0)161 879 7357
EMAIL : www.axi.studio
COMPANY No : 11847325

CLIENT
bruntwood

PROJECT
FAULKNER HOUSE
FAULKNER STREET. MANCHESTER
M1 4DY

DRAWING REFERENCE
EXTERNAL ELEVATIONS
AS EXISTING

JOB REFERENCE	DRAWING SCALE	DATE	DRAWN	CHECKED
19 - 016	1:50 @ A1	08/07/2019	ARB	FE

PROJECT No	STAGE	REV
AXI - 060	3	00