




SOFT SEATING (ELEVATION E-E)

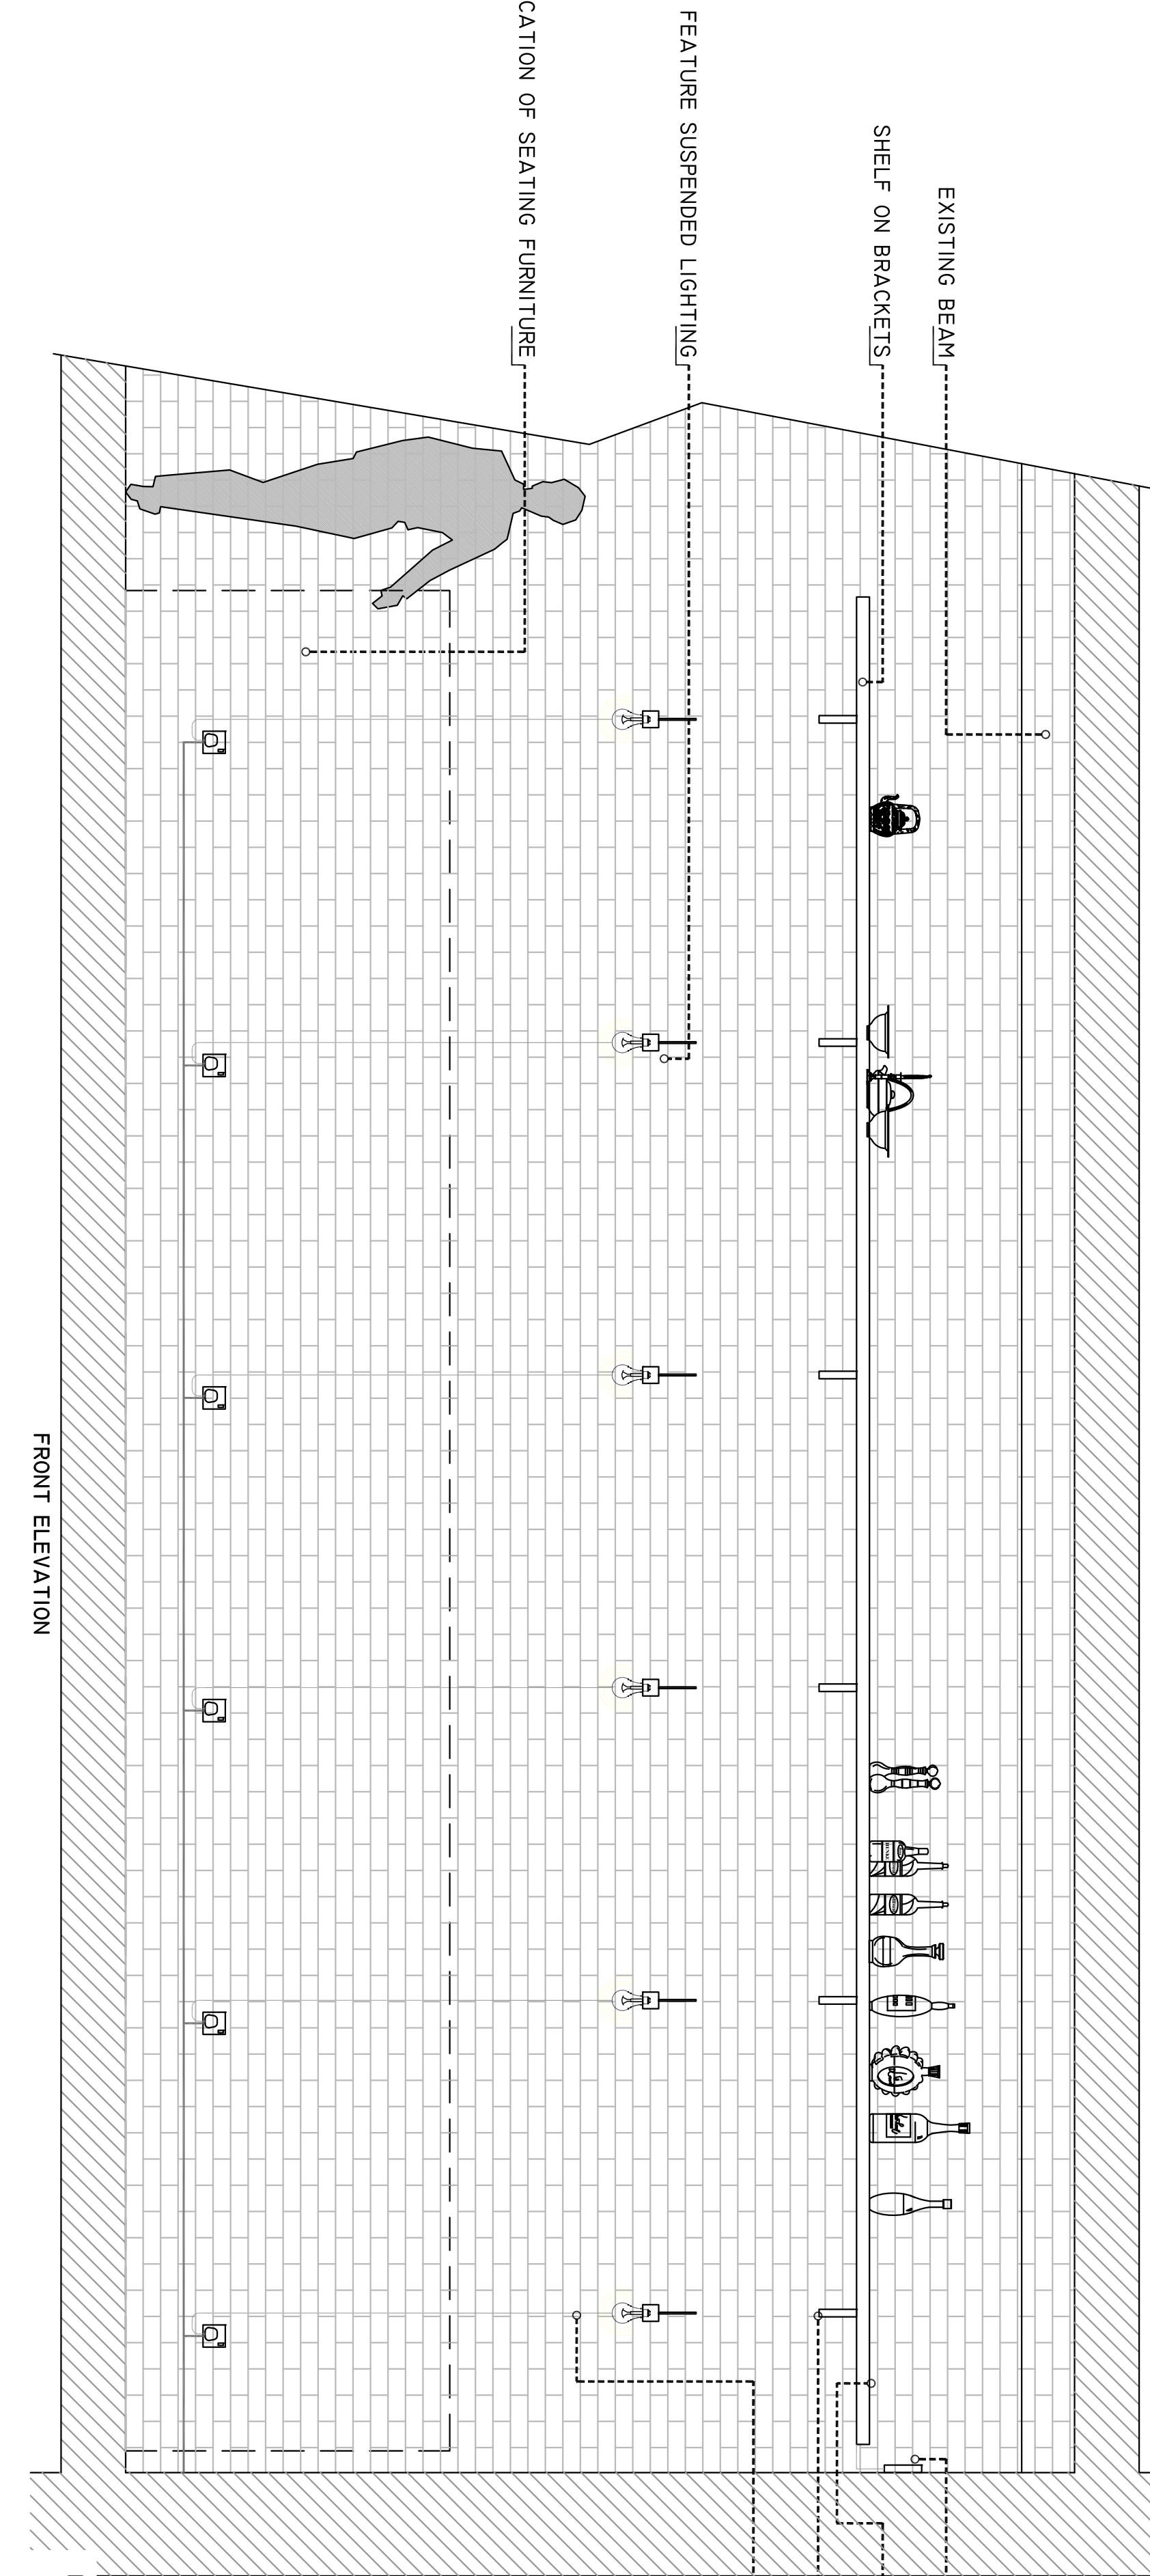

SOFT SEATING (ELEVATION F-F)

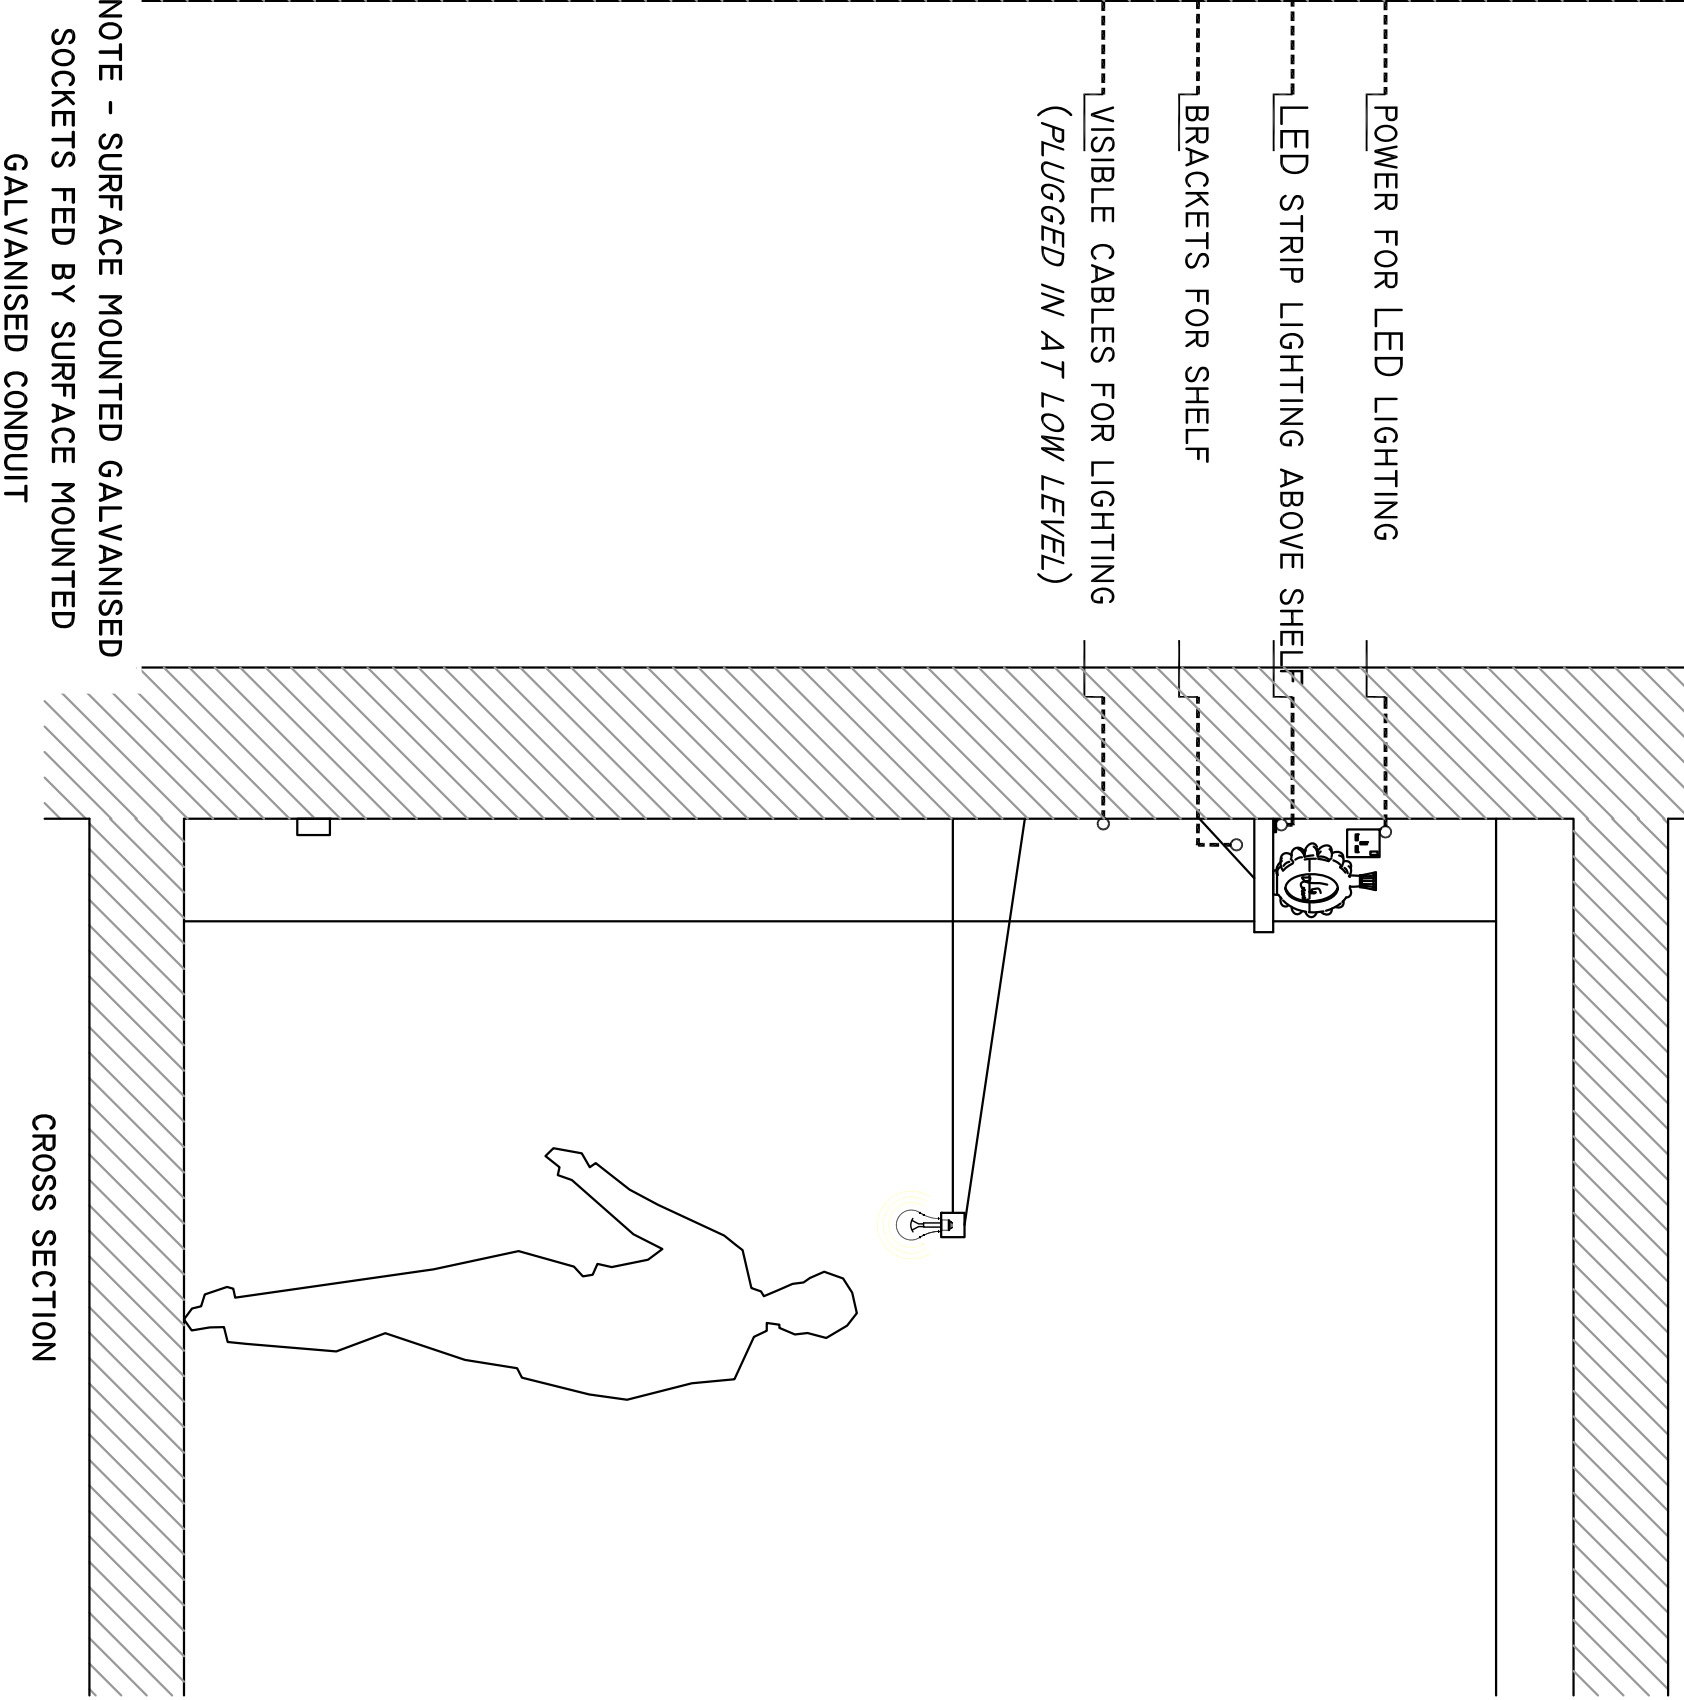

WINDOW ELEVATION (ELEVATION P-P)

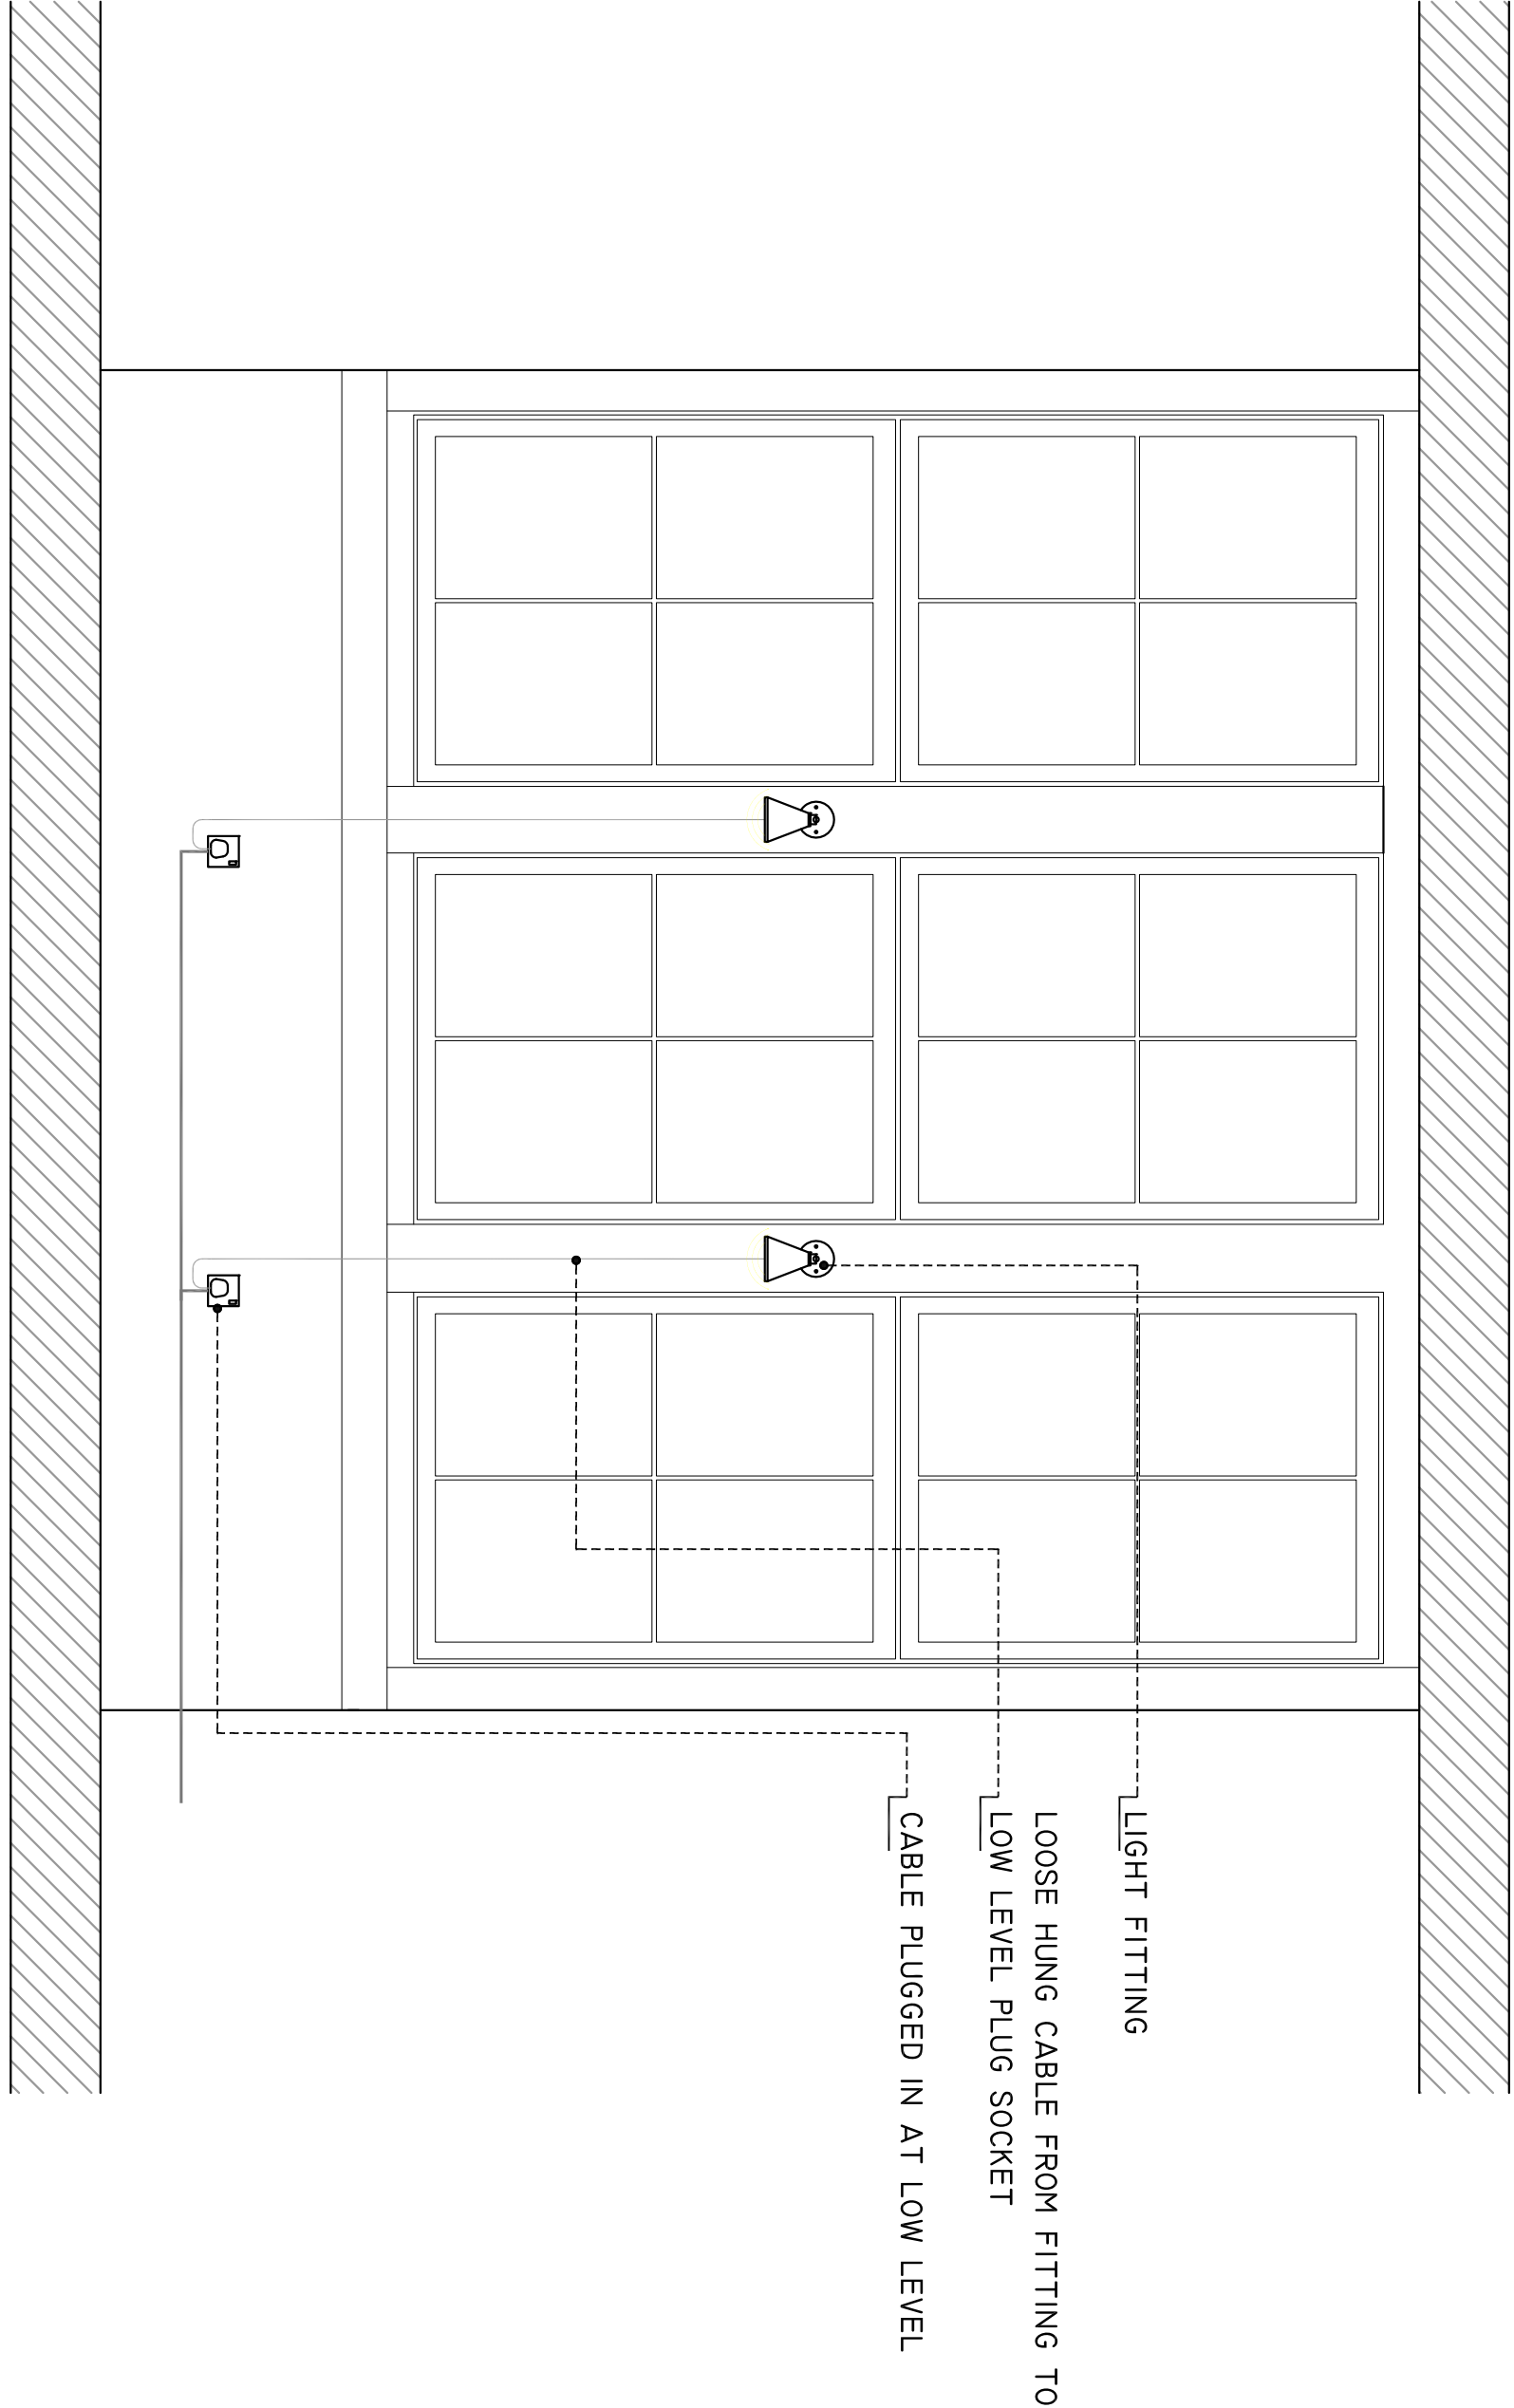

GROUND FLOOR LAYOUT

REFER TO DRAWING 3795-F01-001 FOR LOCATIONS