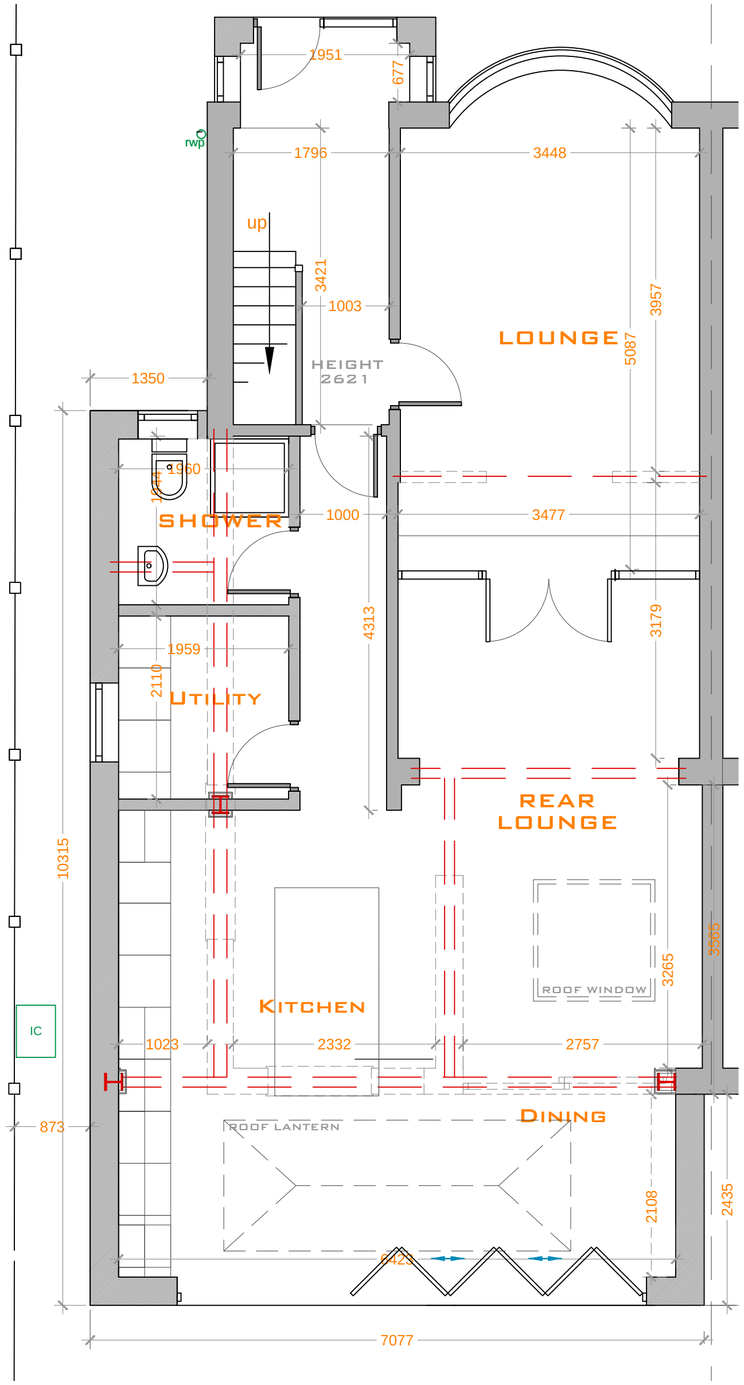

PROPOSED GROUND FLOOR PLAN
Scale 1:50

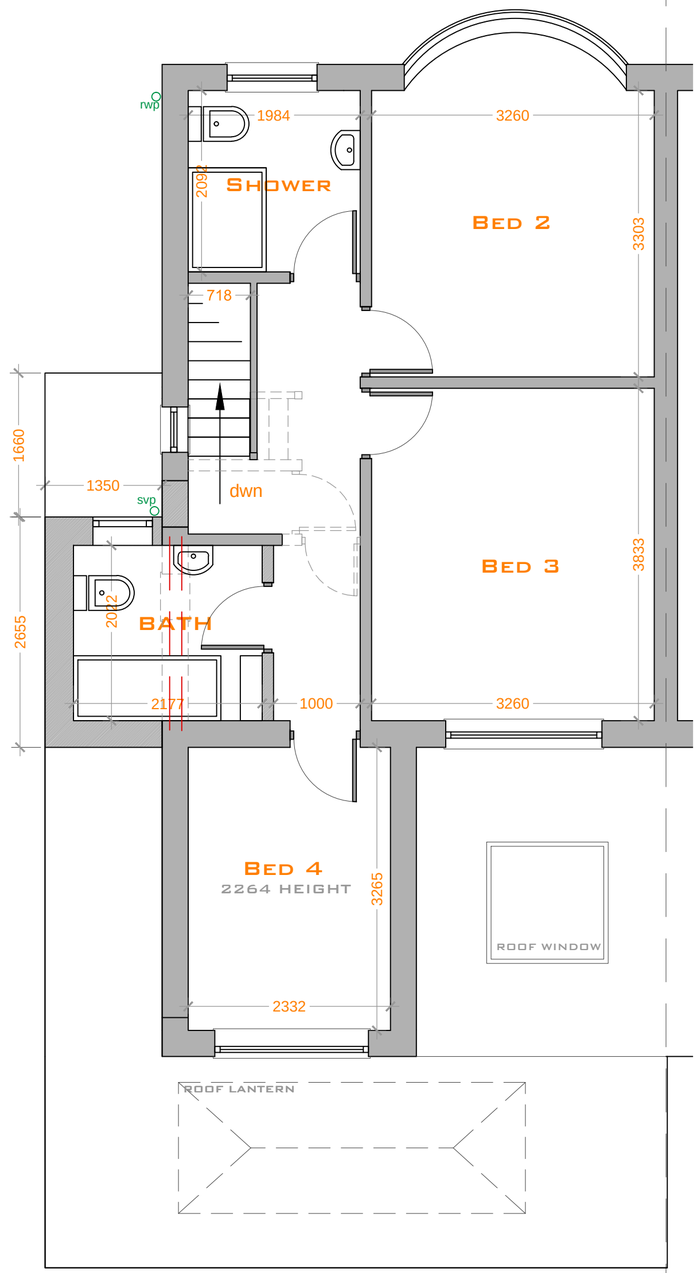

PROPOSED FIRST FLOOR PLAN
Scale 1:50



PROPOSED FRONT ELEVATION
Scale 1:100



PROPOSED REAR ELEVATION
Scale 1:100

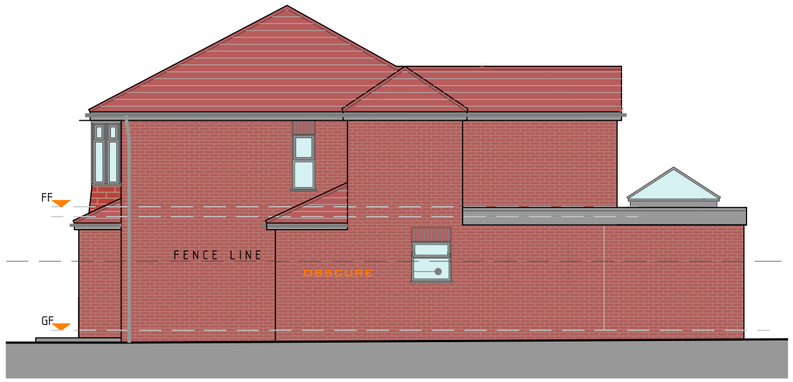

PROPOSED SIDE ELEVATION (1)
Scale 1:100

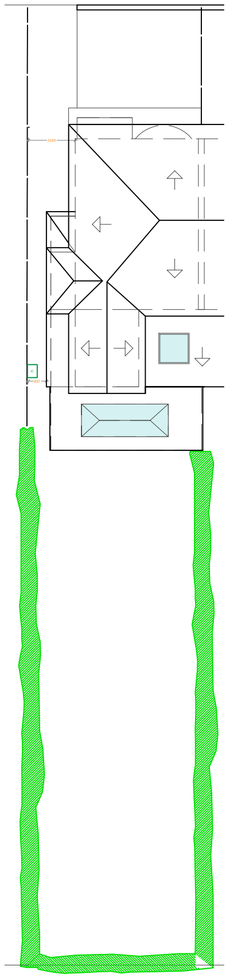

PROPOSED
SITE PLAN
Scale 1:100

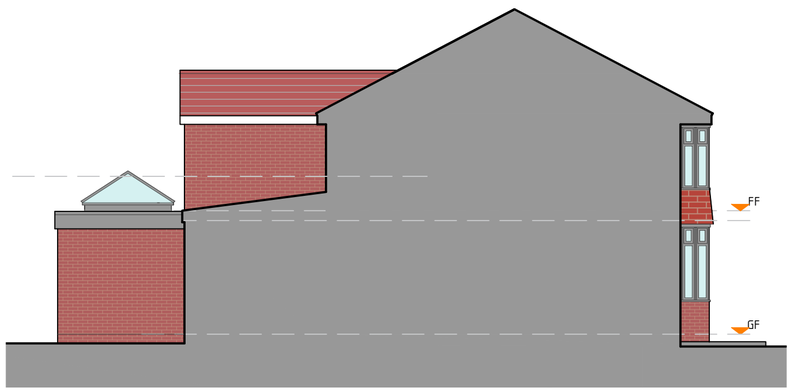

PROPOSED SIDE ELEVATION (2)
Scale 1:100

LIVING SPACE ARCHITECTURE

Head Office: Suite 15, Business Development Centre, Eanam Wharf, Blackburn, BB1 5BL **T** 01254 503200

Area Office: Suite 21, The Galleries, 42 Wakefield Road, Dewsbury WF12 8AT **T** 01924 692090

E hello@livingspacearchitecture.co.uk **W** www.livingspacearchitecture.co.uk

CLIENT	Mr R Asif	**DRAWN BY**	EK
ADDRESS	185 Victoria Road East, Manchester	**CHECKED BY**	EK
PROJECT	Proposed Two Storey Side Extension	**SCALE**	SEE DWG
		DRAWING NO.	002 - A2
REVISION DATE	23 / 07 / 2019 **REVISION** C	**JOB NO.**	19 - 020
DRAWING ISSUE	Planning Submission	**ISSUED DATE**	23 - 07 - 2019

TITLE Proposed Floor Plans & Elevations

This drawing is the copyright of Living Space Architecture and no reproduction is allowed without prior permission. It is not to be used by any third parties for any purposes without the express permission of Living Space Architecture. All Drawings must be checked and verified prior to commencement of work on site. All dimensions are in millimeters, unless otherwise stated. Anyone using this drawing is to check all dimensions on site prior to carrying out work or ordering of materials. DO NOT SCALE FROM THIS DRAWING.