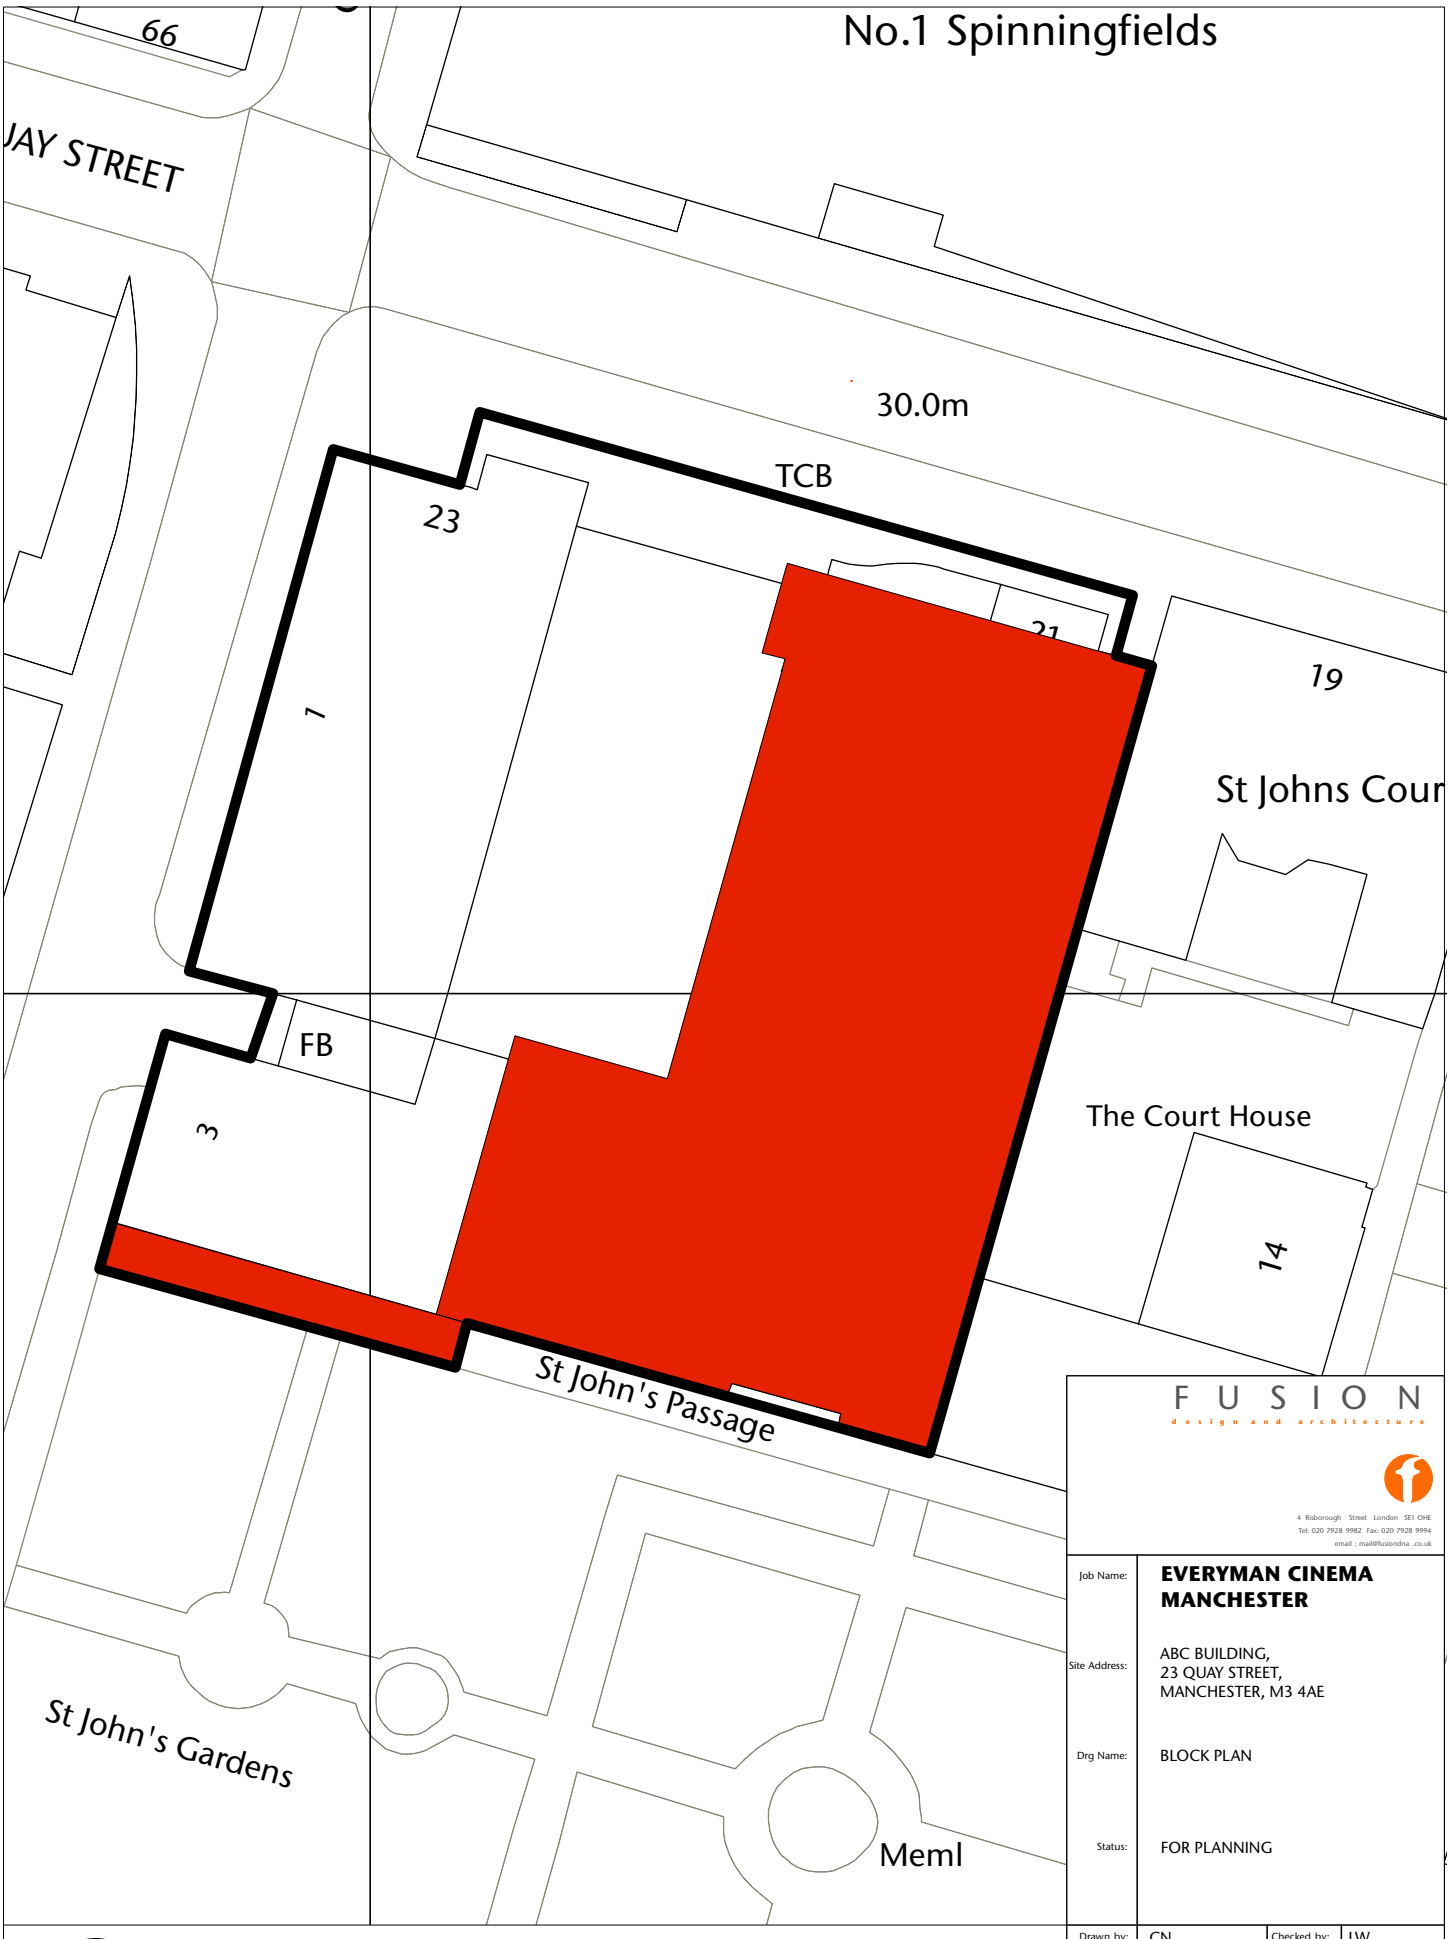

FUSION
design and architecture

4 Risborough Street London SE1 0HE
Tel: 020 7928 9982 Fax: 020 7928 9994
email : mail@fusiondna .co.uk

Job Name:	**EVERYMAN CINEMA MANCHESTER**
Site Address:	ABC BUILDING, 23 QUAY STREET, MANCHESTER, M3 4AE
Drg Name:	BLOCK PLAN
Status:	FOR PLANNING

01 BLOCK PLAN
1:500 @ A4

Drawn by:	CN	Checked by:	LW
Scale:	1:500 @ A4	Date:	MARCH 2019
Job/Drg N°:	**106.47/050**		/