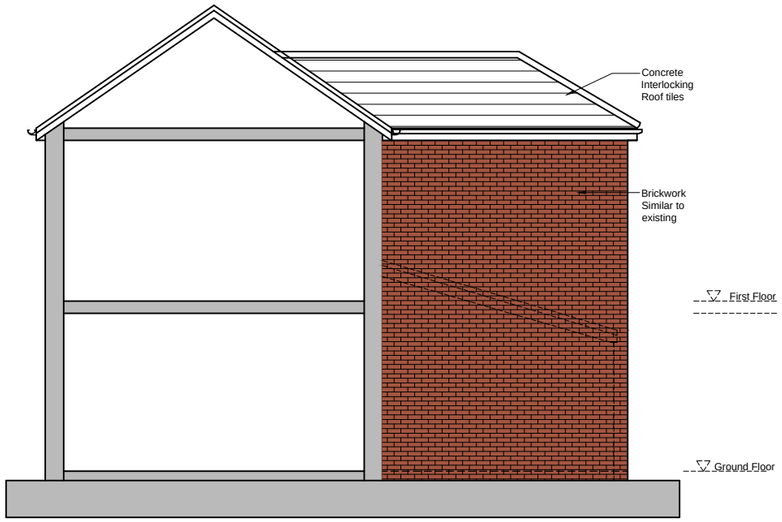

Proposed Side Elevation
Scale 1:100

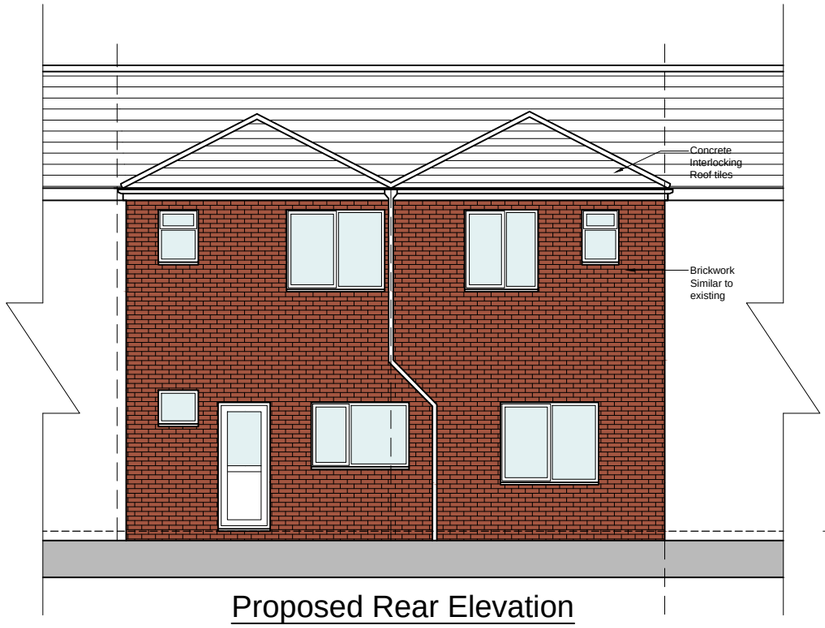

Proposed Rear Elevation
Scale 1:100

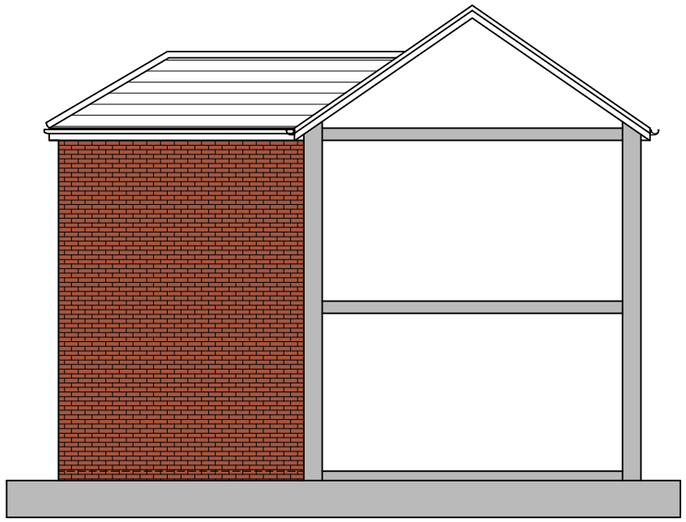

Proposed Side Elevation
Scale 1:100

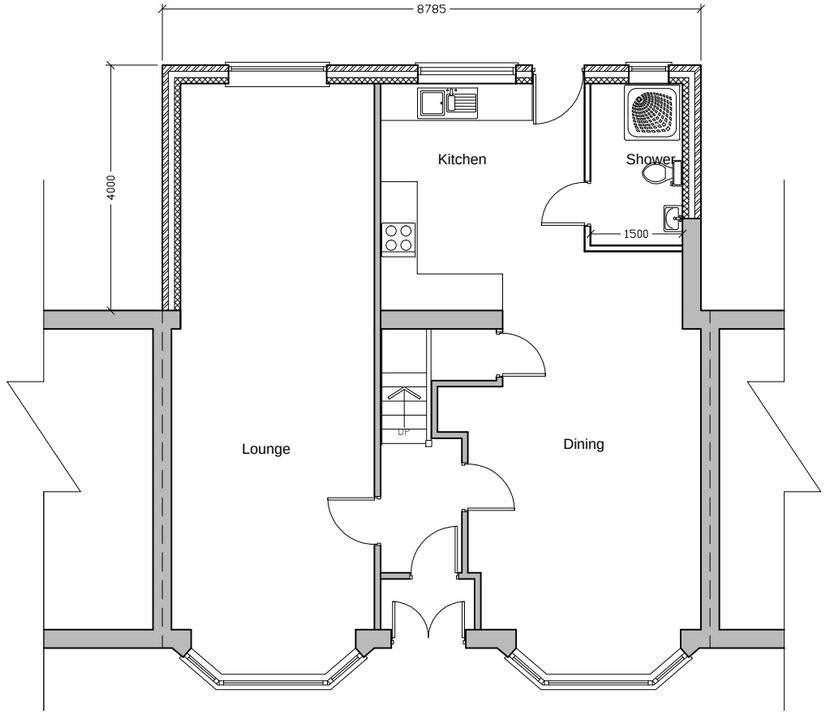

Proposed Ground Floor Plan
Scale 1:100

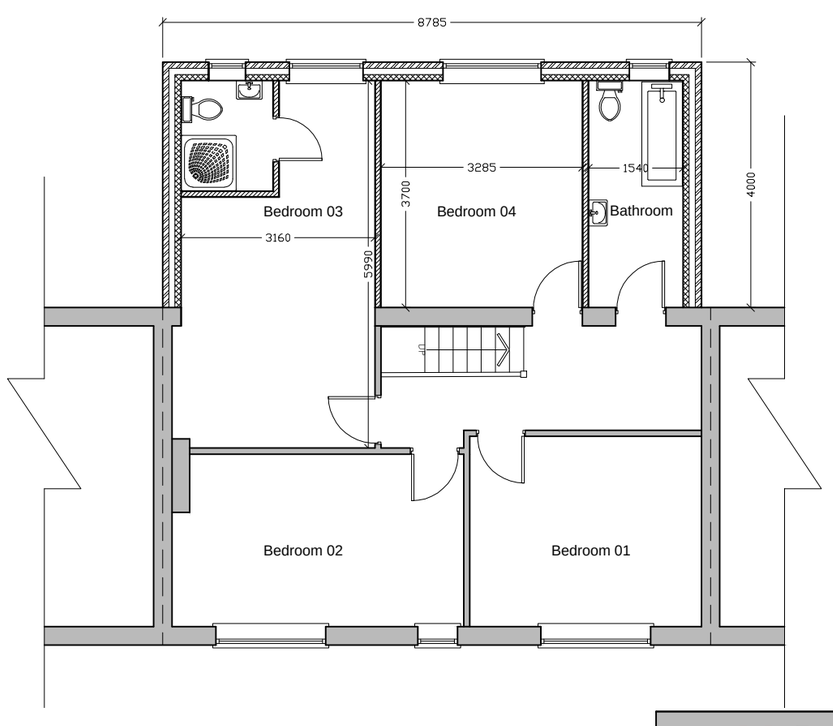

Proposed First Floor Plan
Scale 1:100

M-Design	Design and Project Management	Date 12-07-2019
Project Title: Proposed Double Storey Rear Extension	Address: 33 Bennett Road, Manchester, M8 5ED	Dwg No. 01
Drawing Title: Proposed Plans and Elevations		